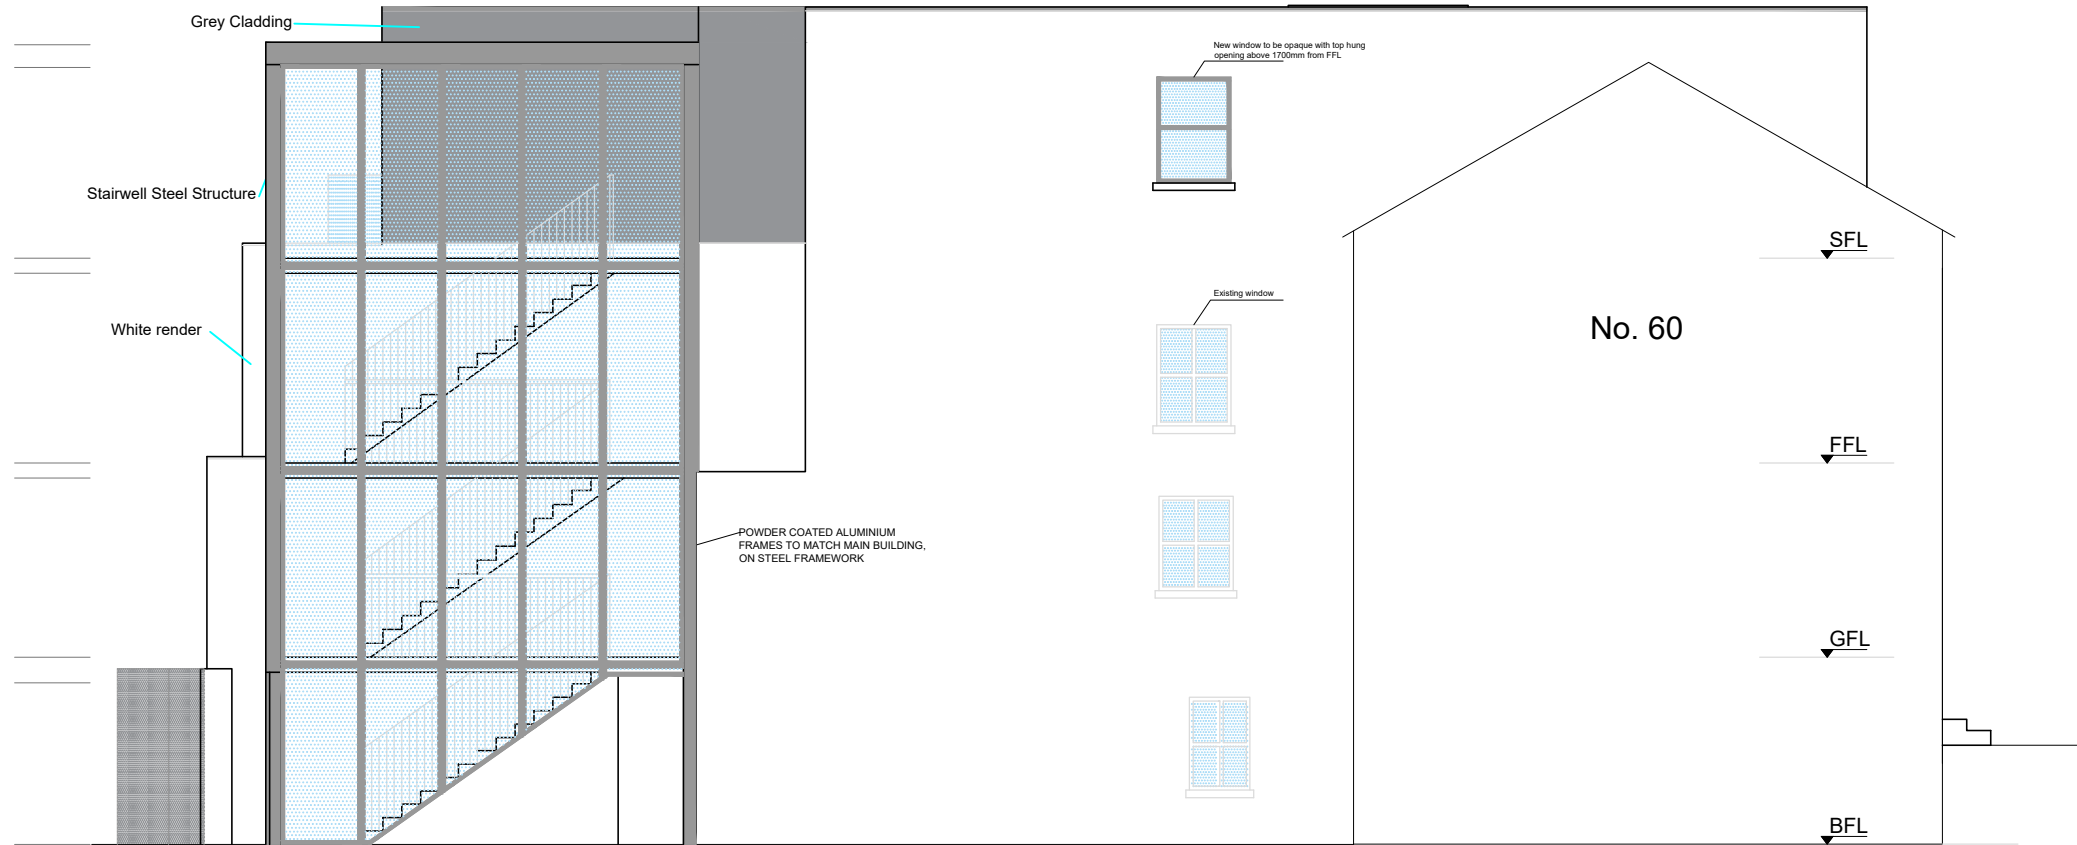


Dimensions & Scales
Do not scale off this drawing unless for Local Authority purposes. The Contractor is responsible for checking all levels, site dimensions etc. prior to ordering materials and starting work on any element.

Any discrepancies or anomalies should be brought to the attention of the designer prior to commencement of the works.

Rev.	Details	Date	Liz Galloway Design & Health & Safety Consultancy 41 Willowhayne Avenue East Preston West Sussex BN16 1PL 01903 859176 liz@lizgalloway.co.uk	

Issued for: Discussion Planning Application X Building Control Construction Issue As Built	
Proposed Elevations	
Client Site Address The Nelson Pier Road Littlehampton West Sussex BN17 5LP	Mr & Mrs Stojanovski
Printed Date Drawing Number	As Shown on A2 18/01/22 15219/02f