
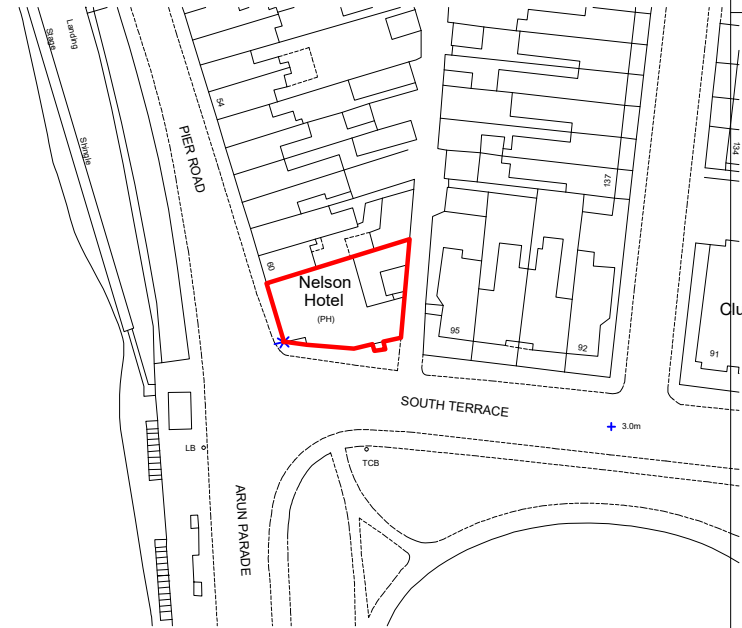


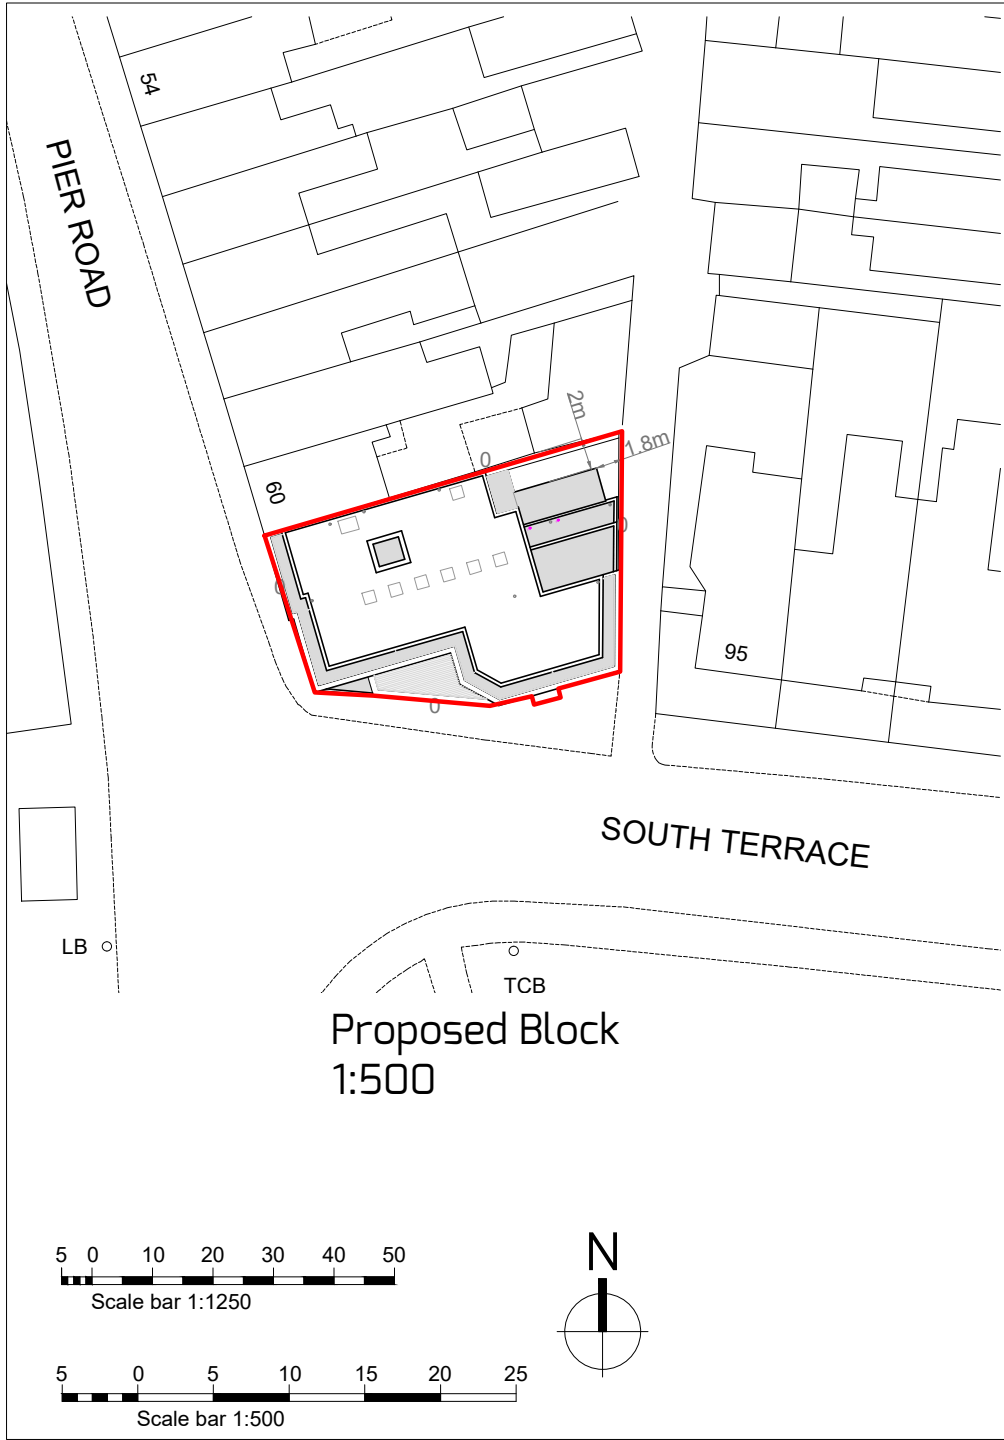

Ordnance Survey (c) Crown Copyright 2011. All rights reserved. Licence number 100020449

Location
1:1250

Dimensions & Scales
Do not scale off this drawing unless for Local Authority purposes. The Contractor is responsible for checking all levels, site dimensions etc. prior to ordering materials and starting work on any element.
Any discrepancies or anomalies should be brought to the attention of the designer prior to commencement of the works.

Rev.	Details	Date

Liz Galloway
Design & Health & Safety
Consultancy

41 Willowhayne Avenue
East Preston
West Sussex
BN16 1PL

01903 859176
liz@lizgalloway.co.uk

Issued for:
Discussion
Planning Application x
Building Control
Construction Issue
As Built

Location & Block

Client
Site Address
The Nelson
Pier Road
Littlehampton
BN17 5LP

Mr & Mrs Stojanovski

Dimensions & Scales		
Do not scale off this drawing unless for Local Authority purposes. The Contractor is responsible for checking all levels, site dimensions etc. prior to ordering materials and starting work on any element. Any discrepancies or anomalies should be brought to the attention of the designer prior to commencement of the works.		
Rev.	Details	Date

Printed
Date
Drawing Number

As Shown on A4
18/01/22
15219/LB