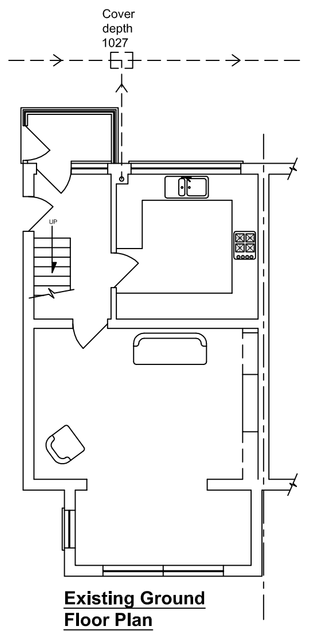

Existing Ground Floor Plan

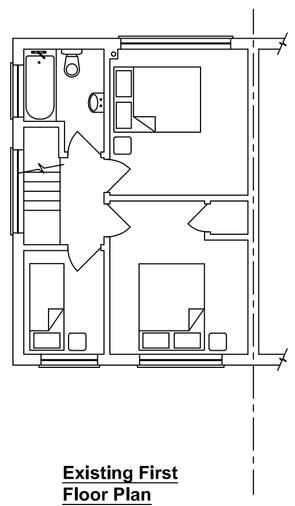

Existing First Floor Plan

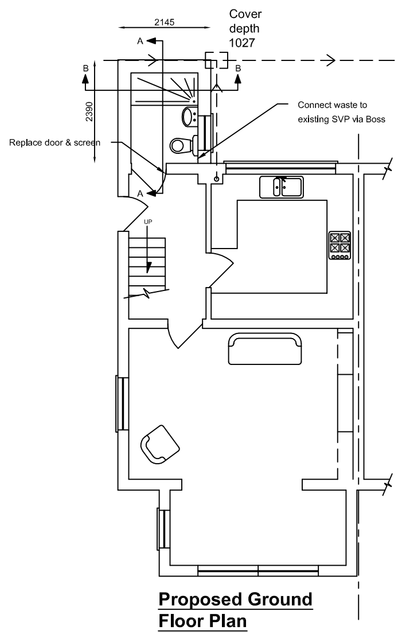

Proposed Ground Floor Plan

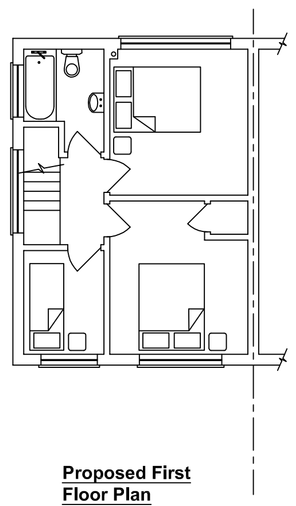

Proposed First Floor Plan

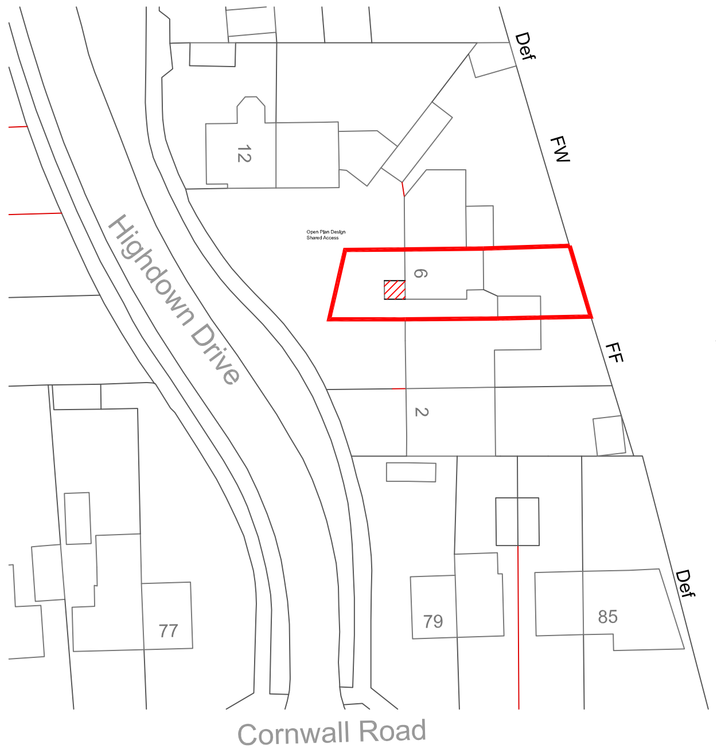

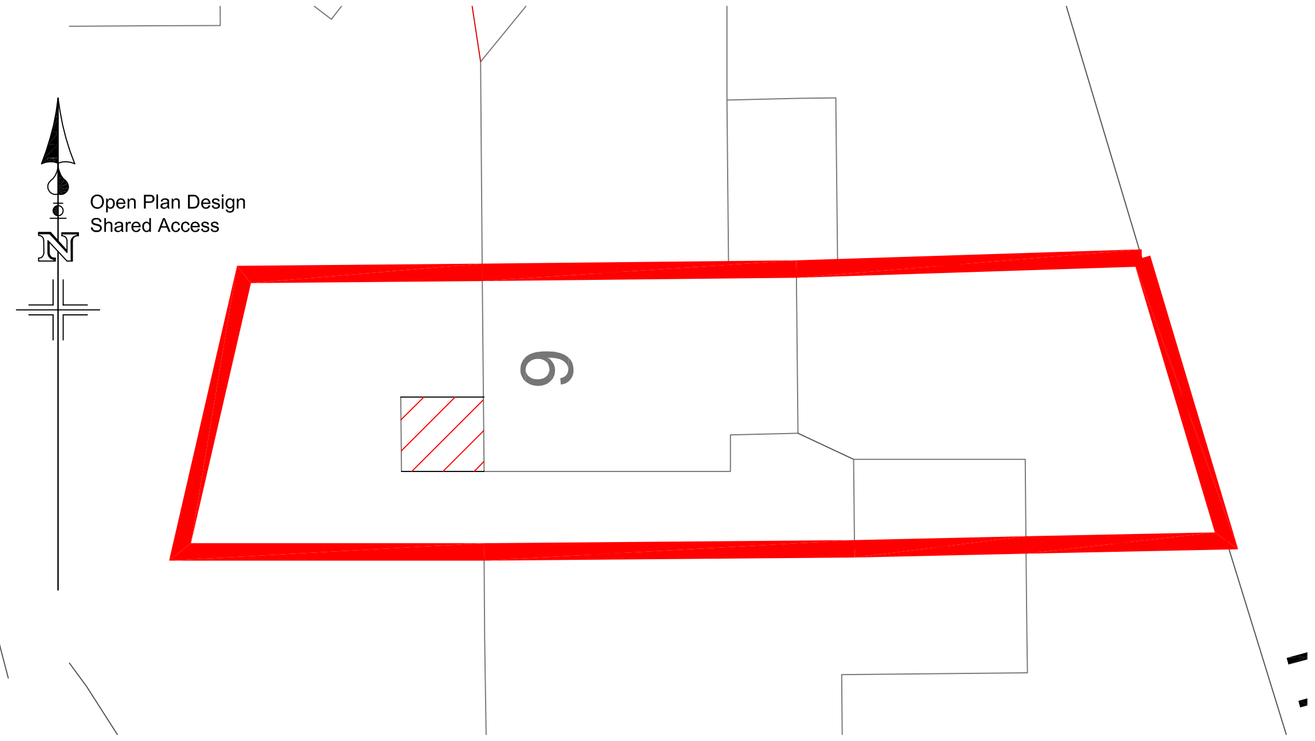

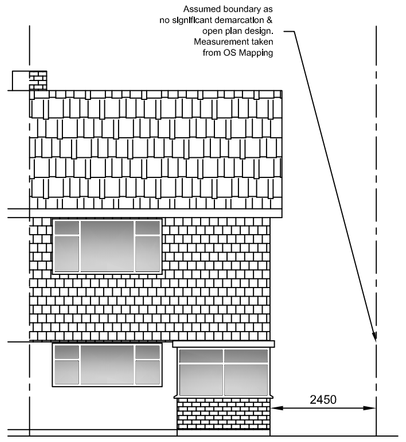

Existing Front Elevation

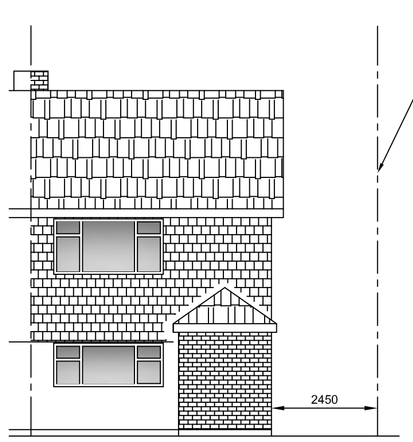

Proposed Front Elevation

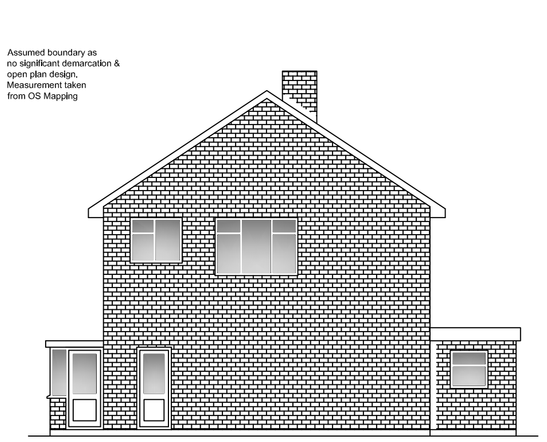

Existing Side Elevation

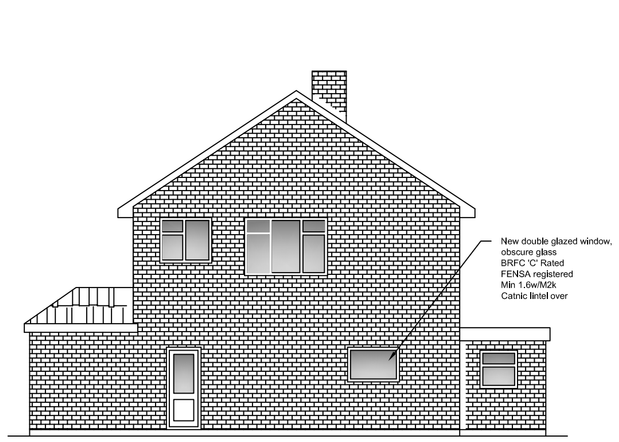

Proposed Side Elevation

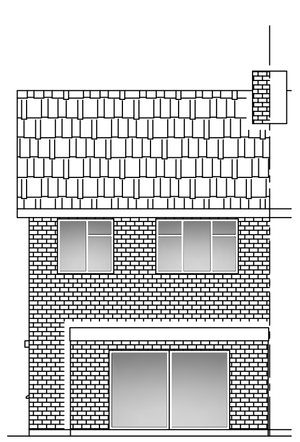

Existing Rear Elevation

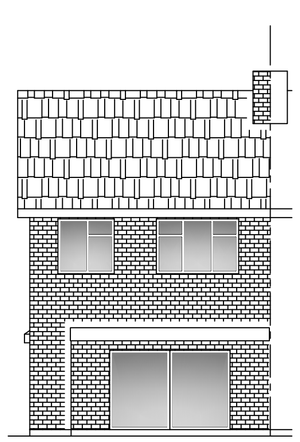

Proposed Rear Elevation

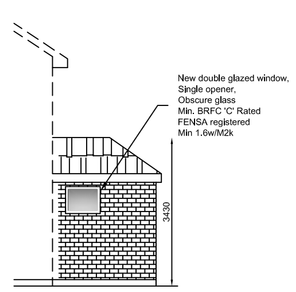

Proposed Side Elevation

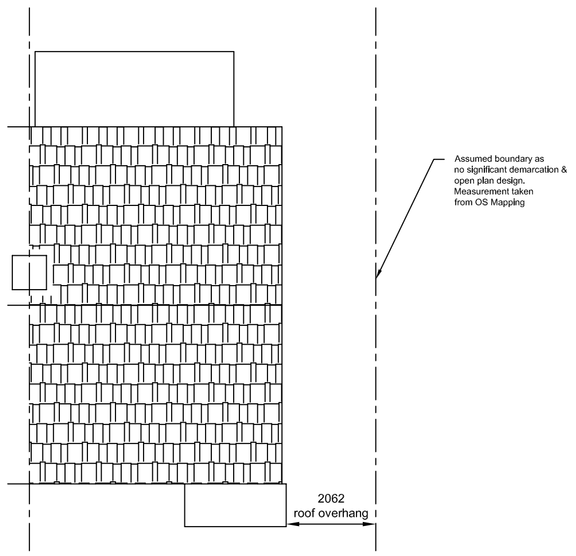

Existing Roof Plan

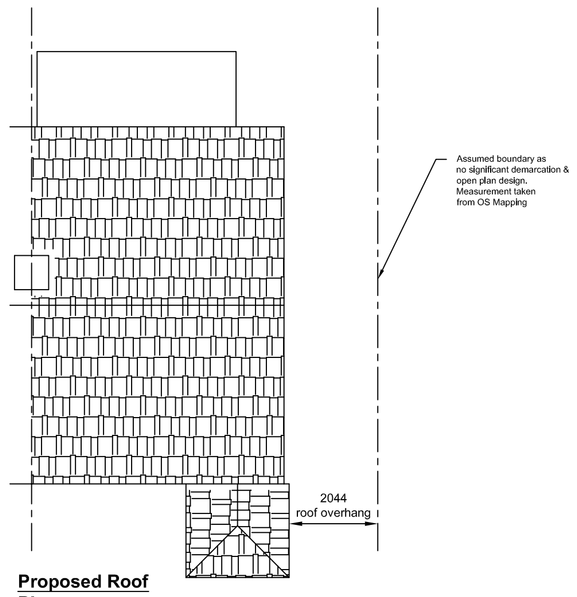

Proposed Roof Plan

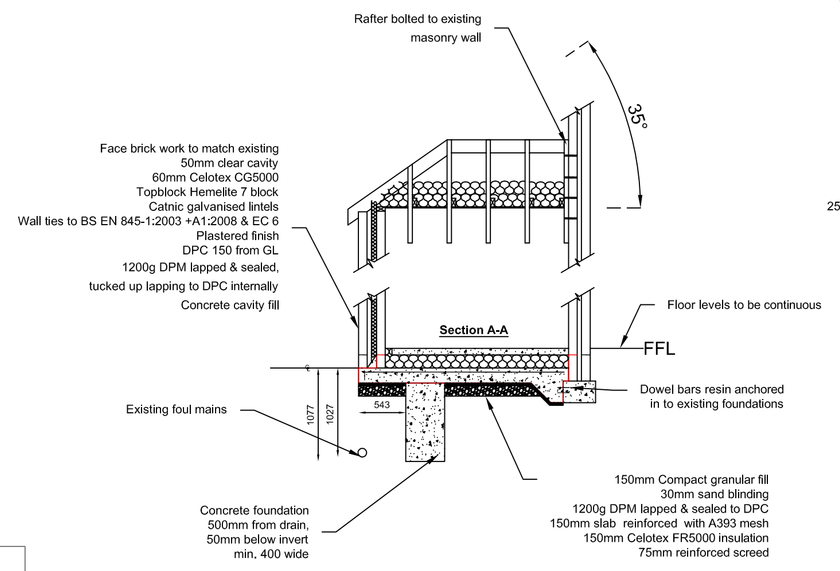

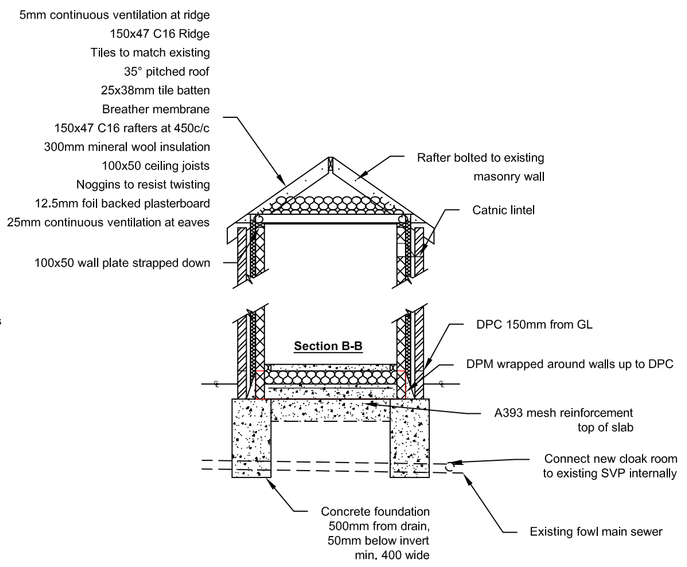

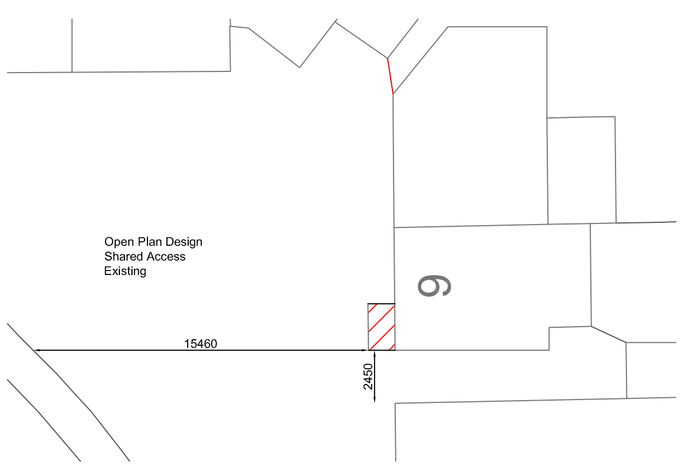

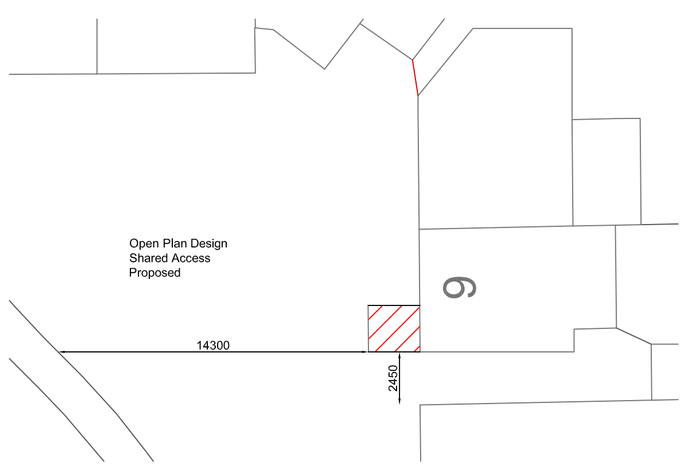

Note.

*Drawings produced for planning & building control purposes only.

*Do not scale form drawings, use written dimensions in preference to scale.

*Not to be used for material ordering or cutting lists.

*All dimensions to be verified on site prior to work commencing.

*Drawings to be read in conjunction with additional specifications & engineers reports.

*Engineers report and designs to supersede any variation to these drawings.

*Windows are diagrammatic, not to be used for manufacturing but to meet current regulations.

*Any discrepancies or errors shall be reported to the designer for clarification.

* Mechanical ventilation of 15l/s to cloak room through tile vent.

* Extend existing services to extended areas.

* New shallow access inspection chamber.

* TRV's fitted to new radiators. New room stat and programmer to heating system.

*Cloakroom layout is purely diagrammatic.

* Dimensions shown are for pricing purposes only. Final dimensions may differ from those shown.

Intellectual Property Rights Apply (IP).

Copy Right© 2016

Crown copyright 2016. Ordnance Survey (100054135).

Project Mrs C O'Conner 6 Highdown Drive Littlehampton West Sussex BN17 6 HJ	**Date** 3rd October 2016 **Revision Date** 'A' - ADC 22/12/16
Drawing Title Replacement porch & New side window	**Drawn By** LIW
Scale 1:50, 1:100, 1:200, 1:500, 1:1250	**Drawing No.** CO'C/6high/LW/001

ARUN DISTRICT COUNCIL LU3093HH