



Side - West

Front - South

Side - East

Rear - North

Proposed finishes:
Roof: insulated trapezoidal profiled steel sheeting, anthracite
Walls: face brick and flint to chapel repairs to match existing
and timber cladding/render to new building
Fenestration: anthracite aluminium framed
Fascias & soffits uPVC, black gutters and downpipes

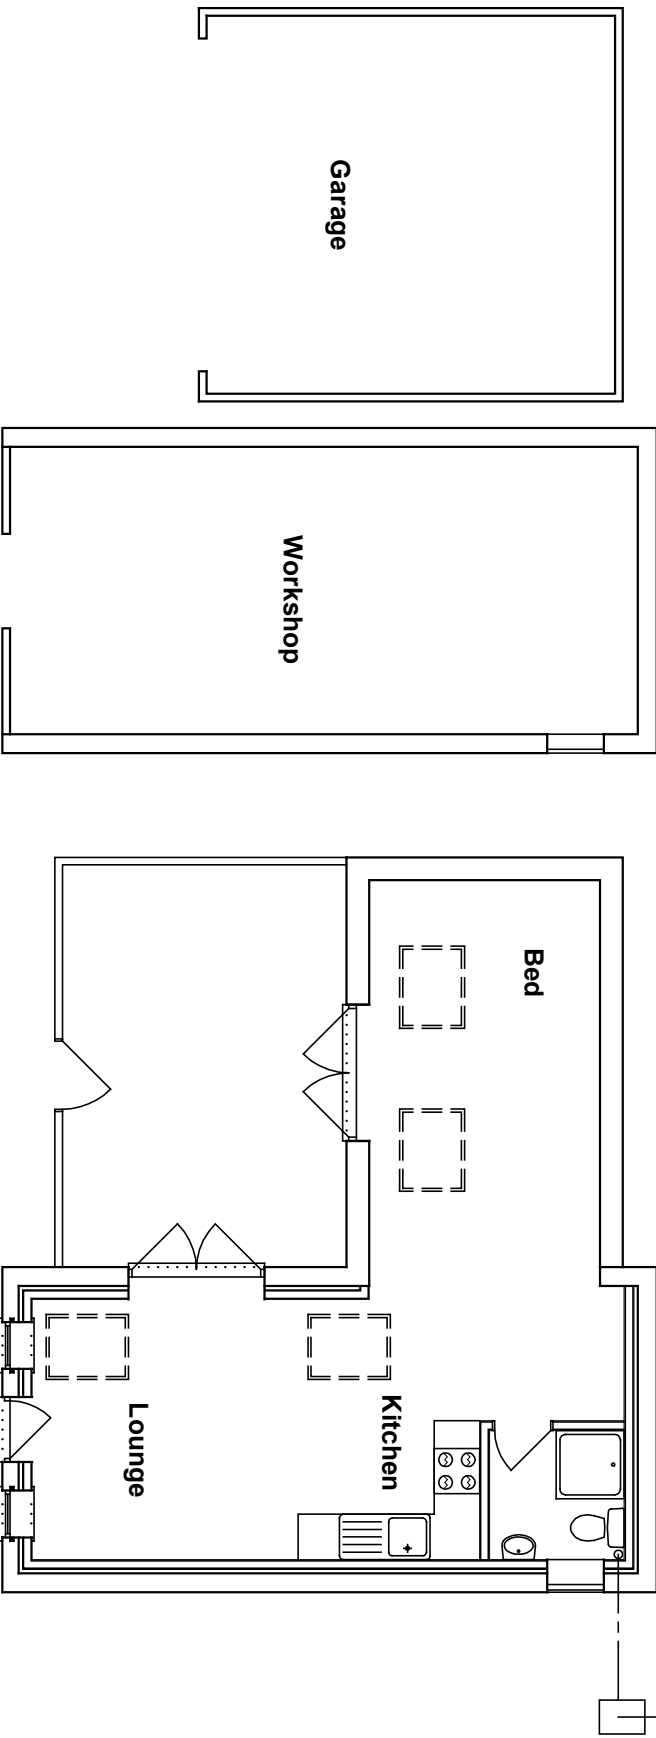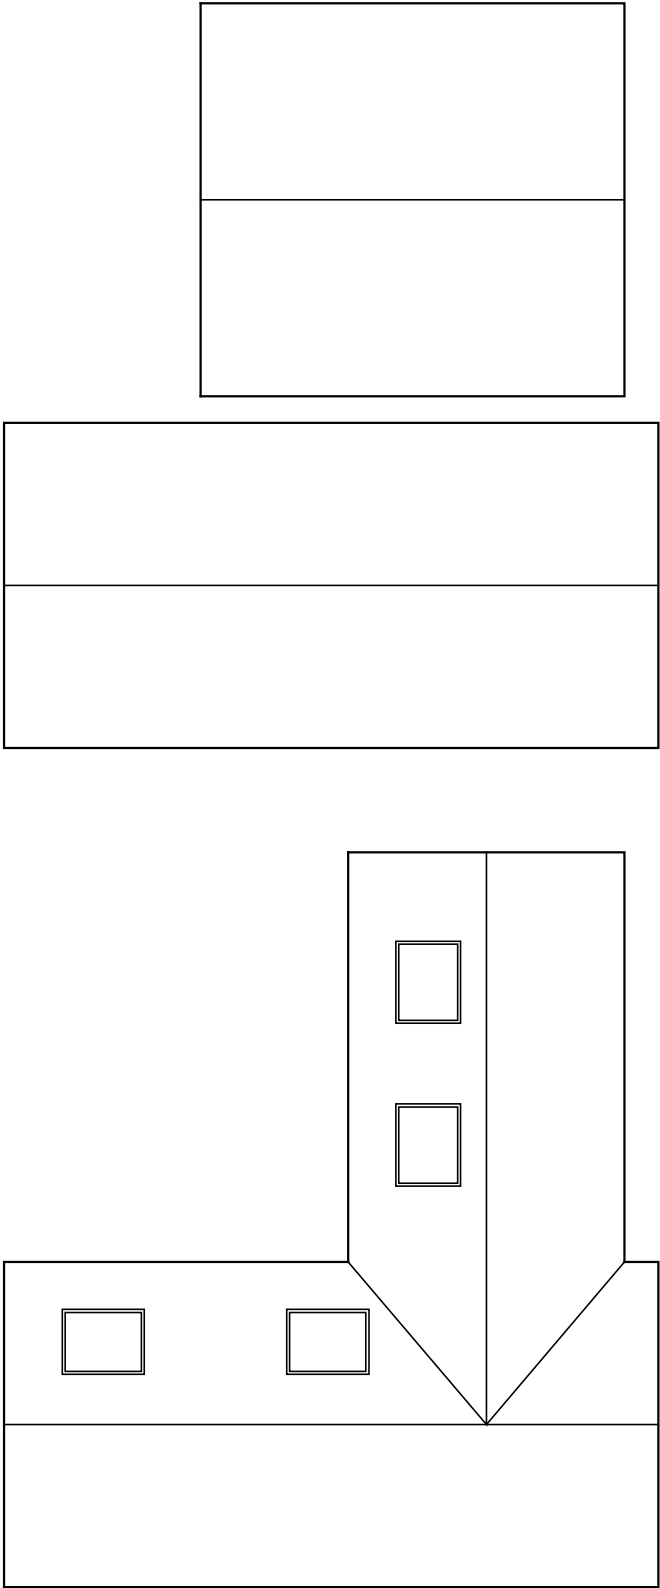

(A) Materials and colour amends
Amendments: –
10/11/2021

BRYCESON SHAW ASSOCIATES

Surveyors and Designers

2 Wellesley Court, Fitzalan Road, Littlehampton,
West Sussex BN17 5JW
Tel. 01903 734381 Mobile: 07889 651301
E-mail: brycesonshaw@btinternet.com

Project:

Proposed holiday cottage; The Chapel, South Passage,
Littlehampton BN17 5NZ

Drawing:

Plans and elevations as existing and proposed

For:

Mr. W. Robertson

Drawn:

PKS

Date:

February 2020

Scales:

1:100

No:

2536/01/01/A

To scale when printed on A3