ARUN DISTRICT COUNCIL LU/362/21/HH

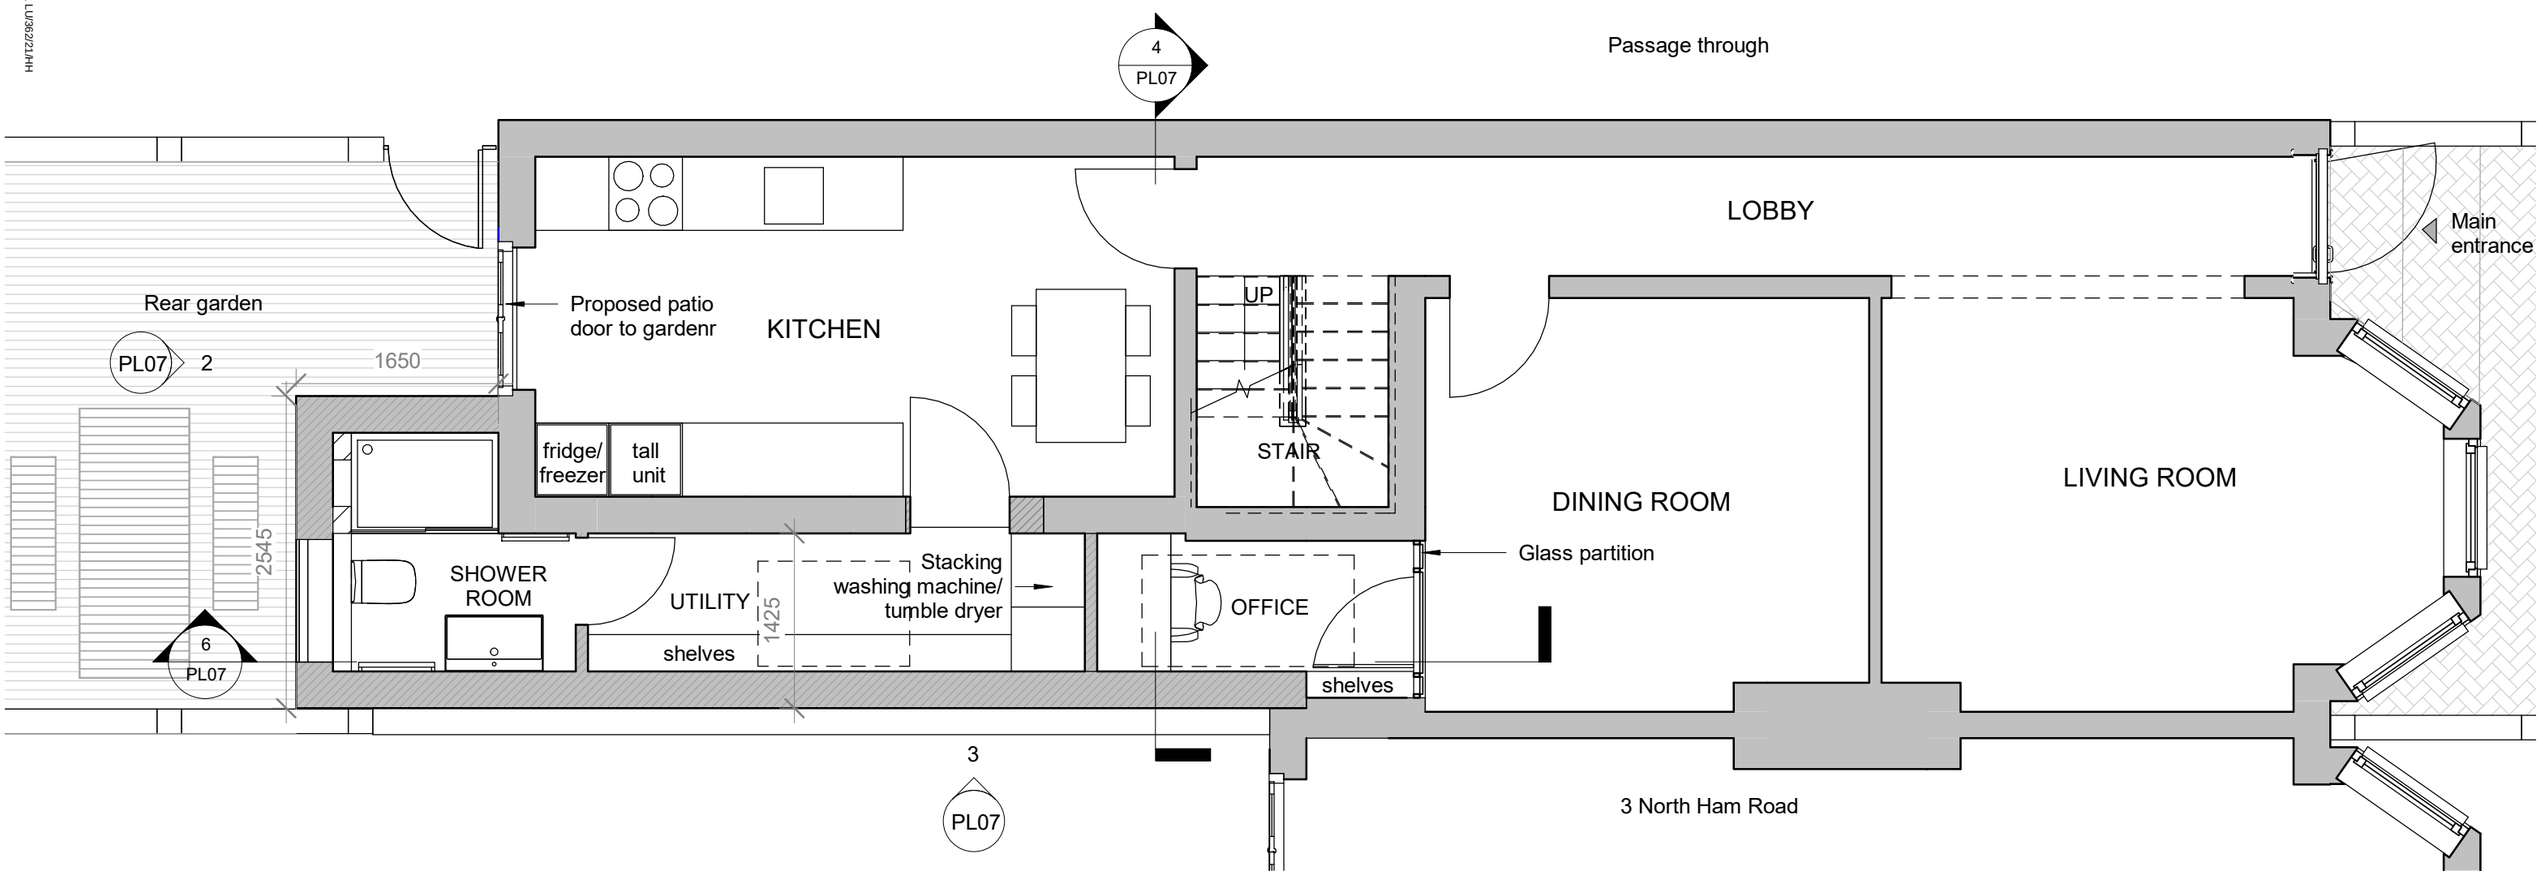

1 Proposed Ground Floor Plan

1 : 50

NORTH

0 1 2 3 4 5

Rev	Date	Description	Drawn

NOTES:
All items, notes, dimensions and general design contained on this drawing are shown for guidance proposes. Nominated Builder or person responsible for the project should make a thorough check prior to commencement of works against the site, drainage services drawings, current Building Regulations, British Standards, Codes of Practice and appropriate manufacturers recommendations that from time to time shall apply. The Originator (Brooks Architecture) will not accept any liability for mistakes that could occur. Verify all dimensions on site before commencing any work, preparing shop drawings or before materials are ordered.

BA Brooks Architecture and Interior Design
13 Woodbury Gardens, London SE12 0ED Tel. 07903495352
E-mail: renata@brooksarch.co.uk Web: www.brooksarch.co.uk

CLIENT **Mr Kestutis Kamarauskas**		STAGE **PLANNING**	REV STATUS
PROJECT **1 North Ham Road, Littlehampton, BN17 7AR**		DRAWN **RB**	SCALE @ A3 **1 : 50**
TITLE **Proposed Ground Floor Plan**	DRAWING No **PL05**		DATE **10/11/21**

11/14/2021 1:25:51 PM