



EXISTING
LAYOUT

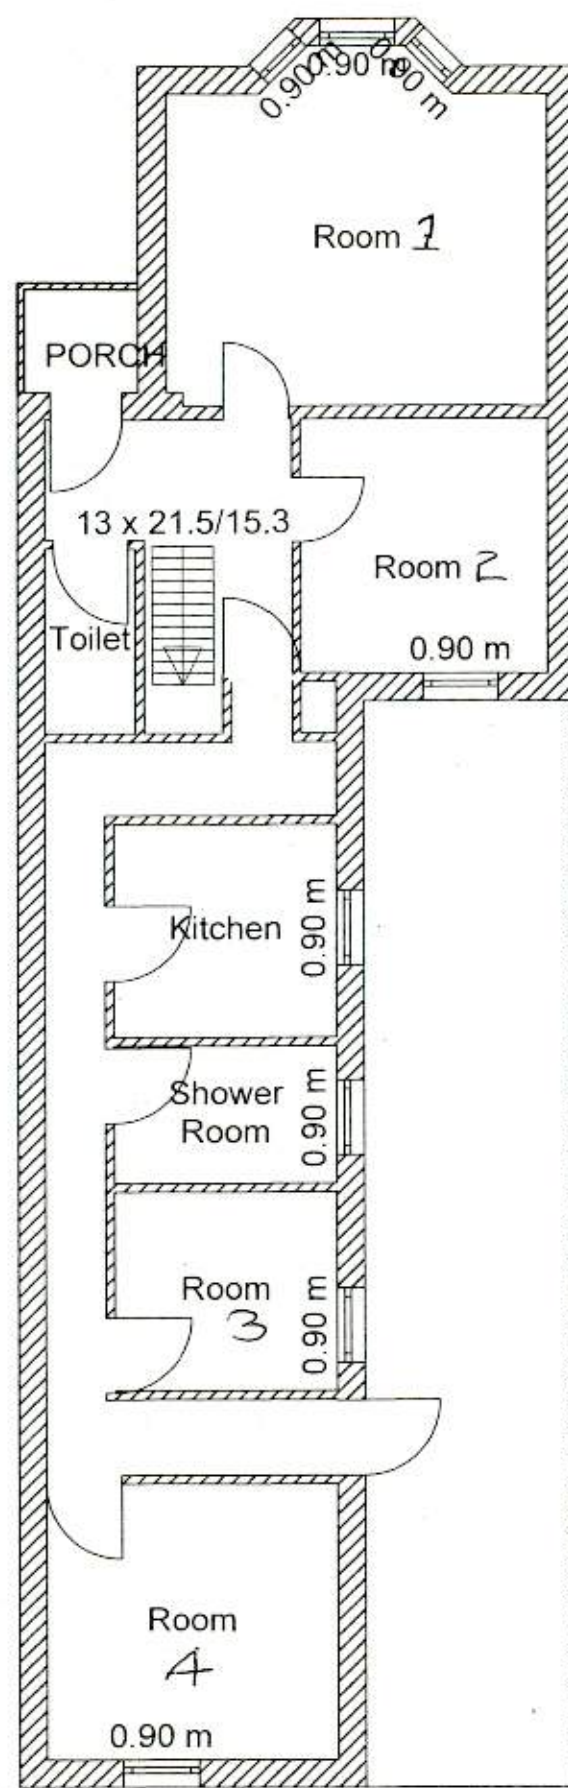


GROUND FLOOR

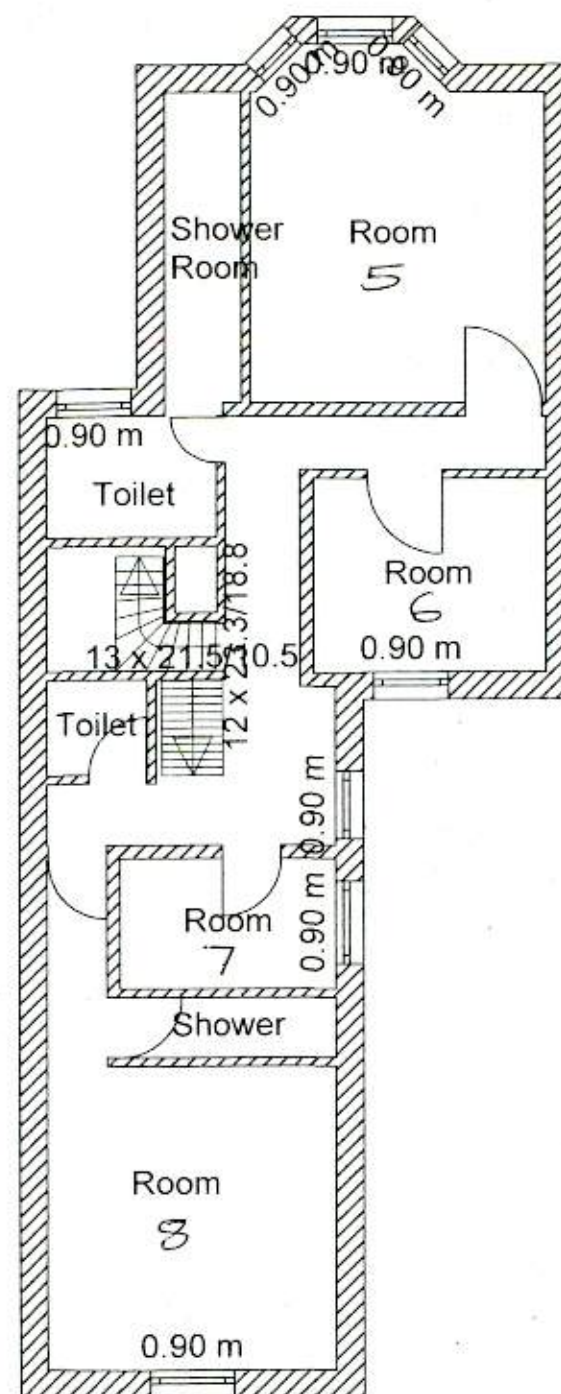

FIRST FLOOR

SCALE 1:100

Existing

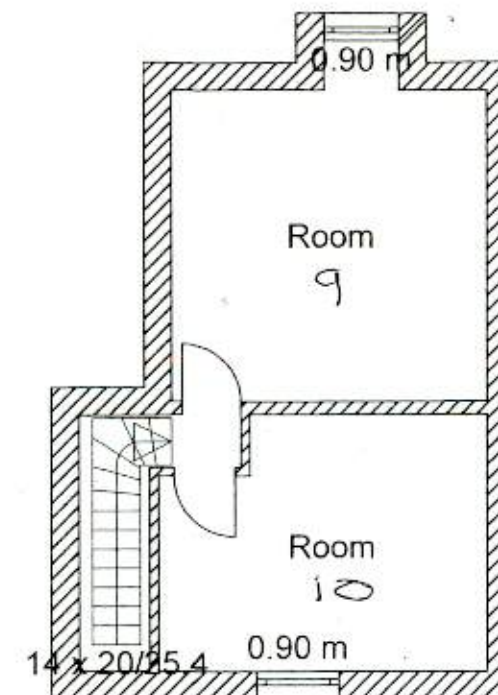

TOP FLOOR

51 ARUNDEL ROAD
LITTLEHAMPTON

ROOMS BASED ON
2004 LAY-OUT
(AS PER ARUN
COUNCIL PLANS)