



PROPOSED

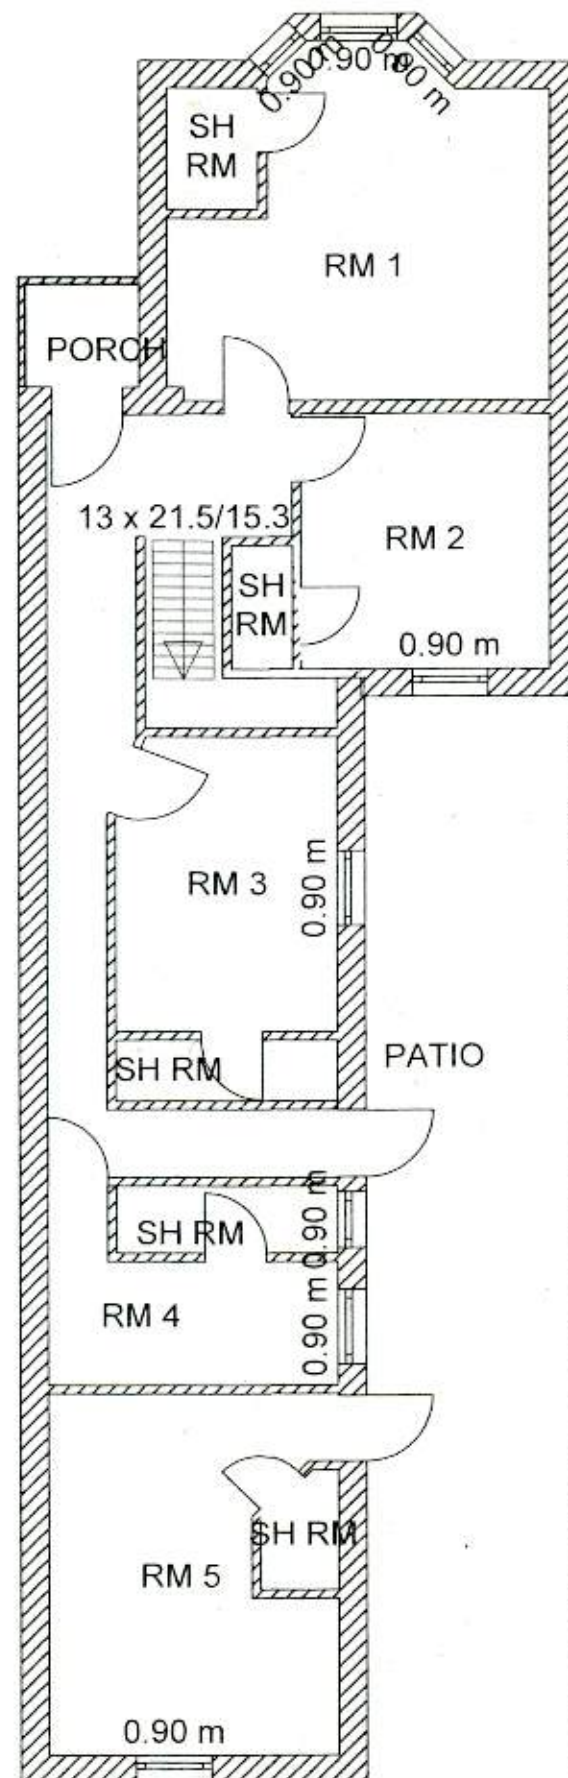


GROUND FLOOR

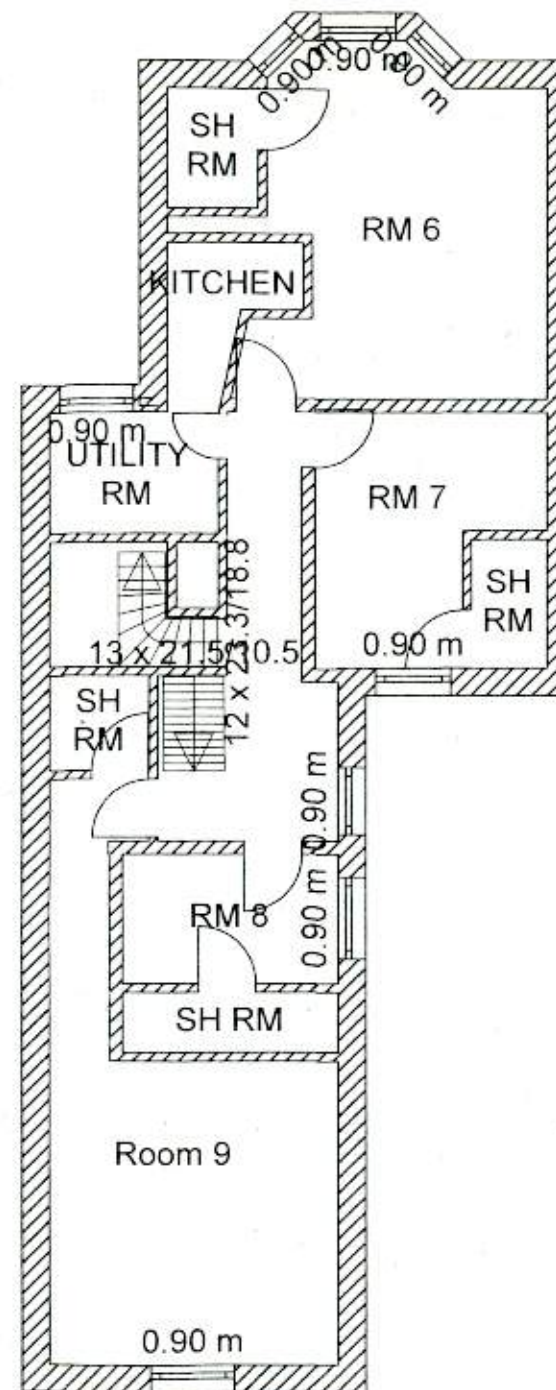

FIRST FLOOR

SCALE 1:100
Proposed

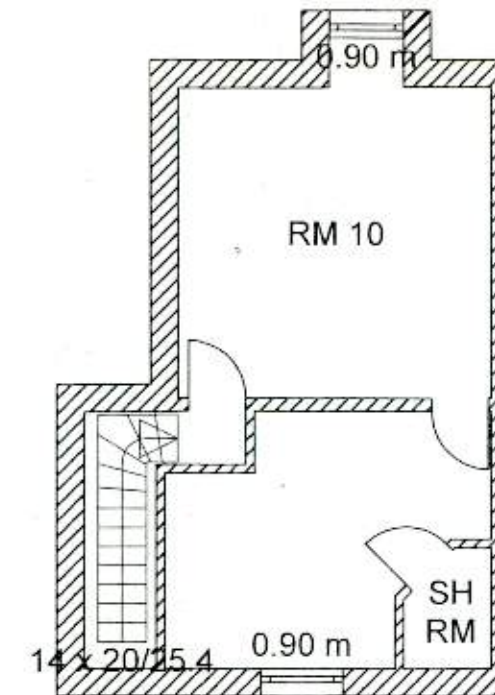

TOP FLOOR

51 ARUNDEL ROAD
LITTLEHAMPTON

ROOMS BASED ON
2019 LAY-OUT