



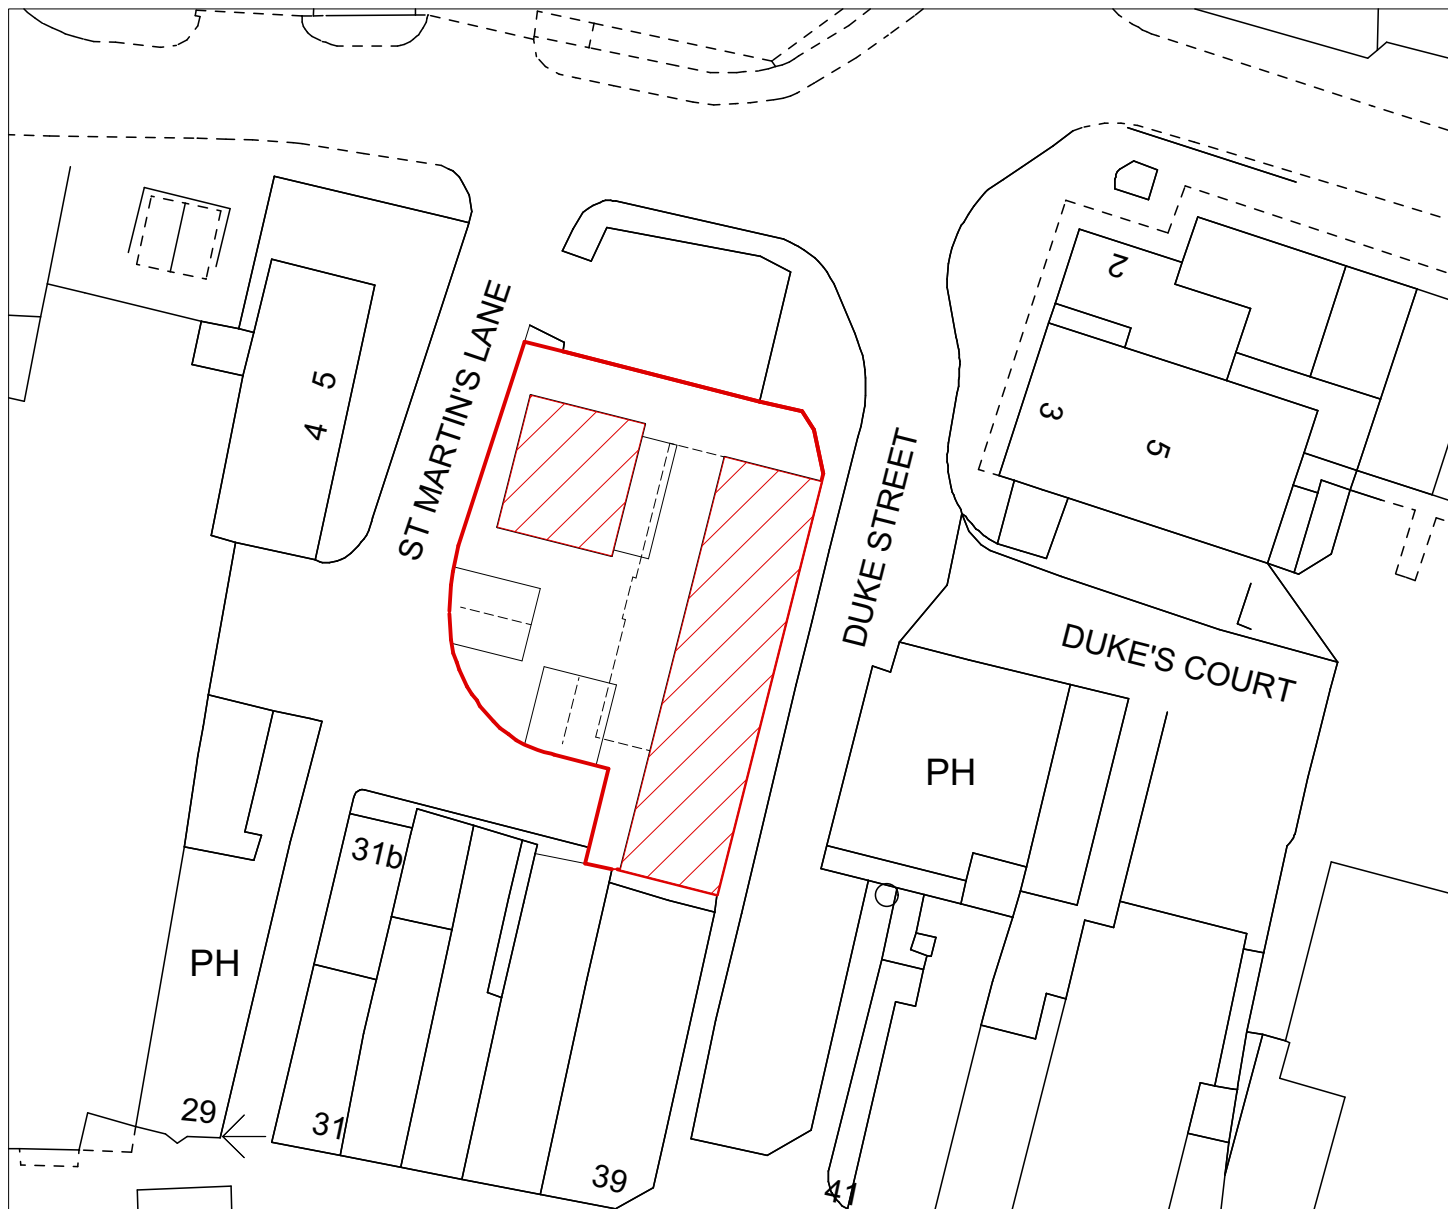


This drawing is the copyright of MHD Architects Ltd. It is for planning application purposes only & may not be reproduced in whole or in part without permission. Drawings lodged for planning permission approval may be reproduced by the Authority in accordance with the 'Copyright (Material Open to Public Inspection) (Marking of Copies of Plans and Drawings) Order 1990 and must carry the relevant copyright restriction note.

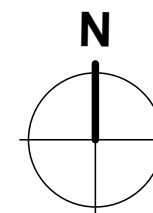

Block plan. (1:500)

Scale Bar 1:500

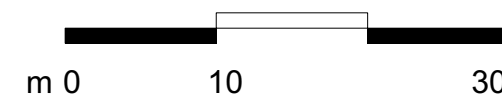

A 19.9.17 Revised for planning re-submission.

th

Rev Date Description

By

M H D Architects

Downholm Studio Lewes Road Ringmer East Sussex BN8 5QB
Tel: 01273 814851 Fax: 01273 814884 Email: mhdarchitects@aol.com

Client
Castle Property Development

Project
Duke Street, Littlehampton

Drawing
Proposed Block Plan

Scale
1:500 @ A4

Date
April 2017

Status
Planning

Drawn
ot

Drawing ref Rev

332_P_07 A