


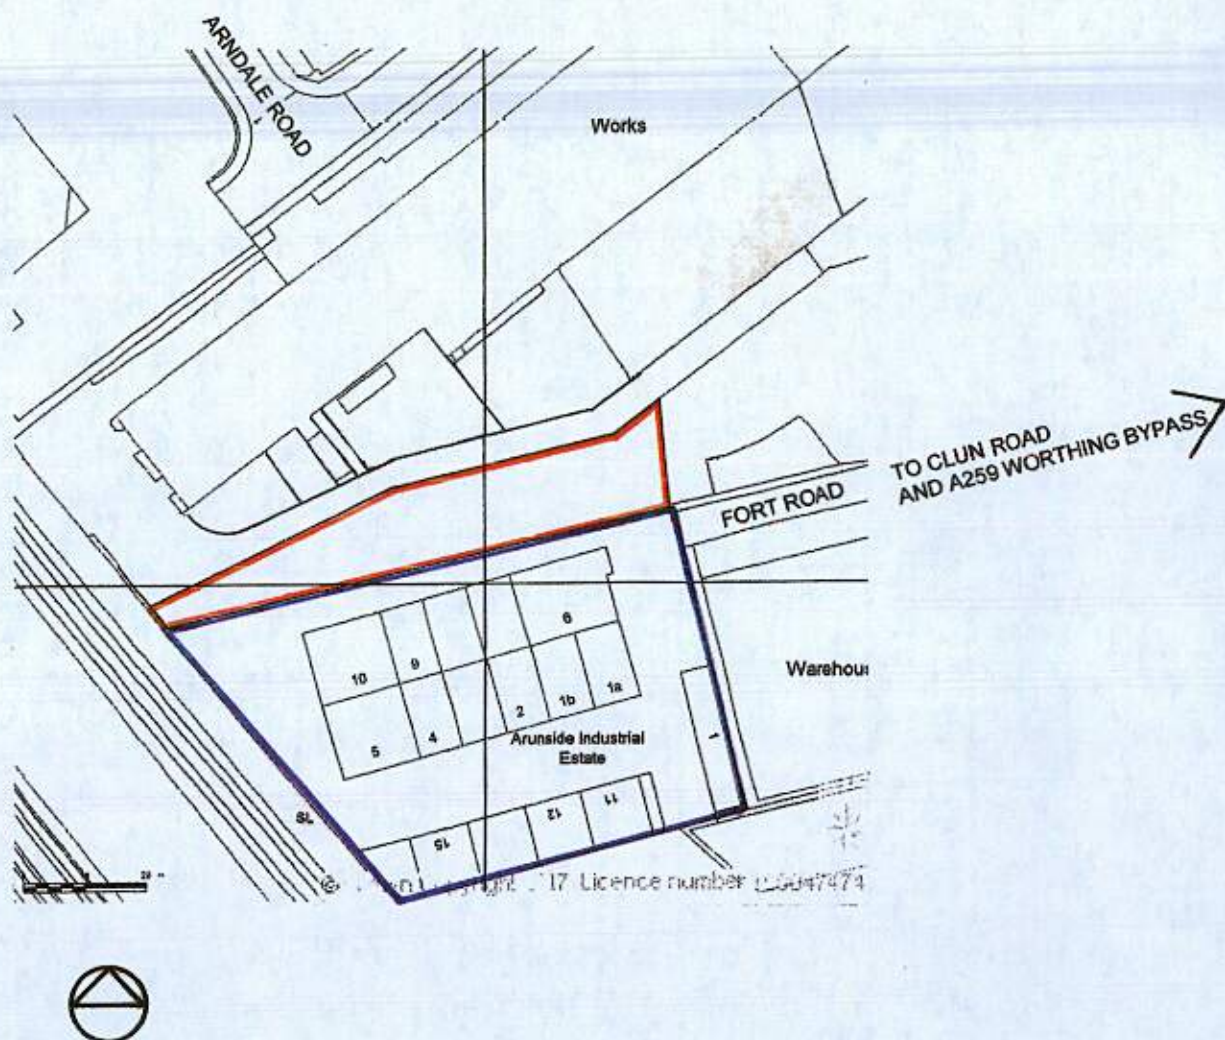

ATELIER CONSULTANTS

OLD RECTORY COTTAGE, 55C KINGS[ON] LANE BN42 4SP

phone 07977 070 031

e.mail [peter@ atelierconsultants.co.uk](mailto:peter@atelierconsultants.co.uk)

PROJECT: LAND TO SOUTH OF UNIT 1, ARUNSIDE INDUSTRIAL ESTATE , LITTLEHAMPTON BN17 7QU

CLIENT:

Drawing Title: LOCATION PLAN

Scale: 1:1250 @ A4 **Date:** November 2019

Drawing Number: 142 / P / 101 **Rev.**