


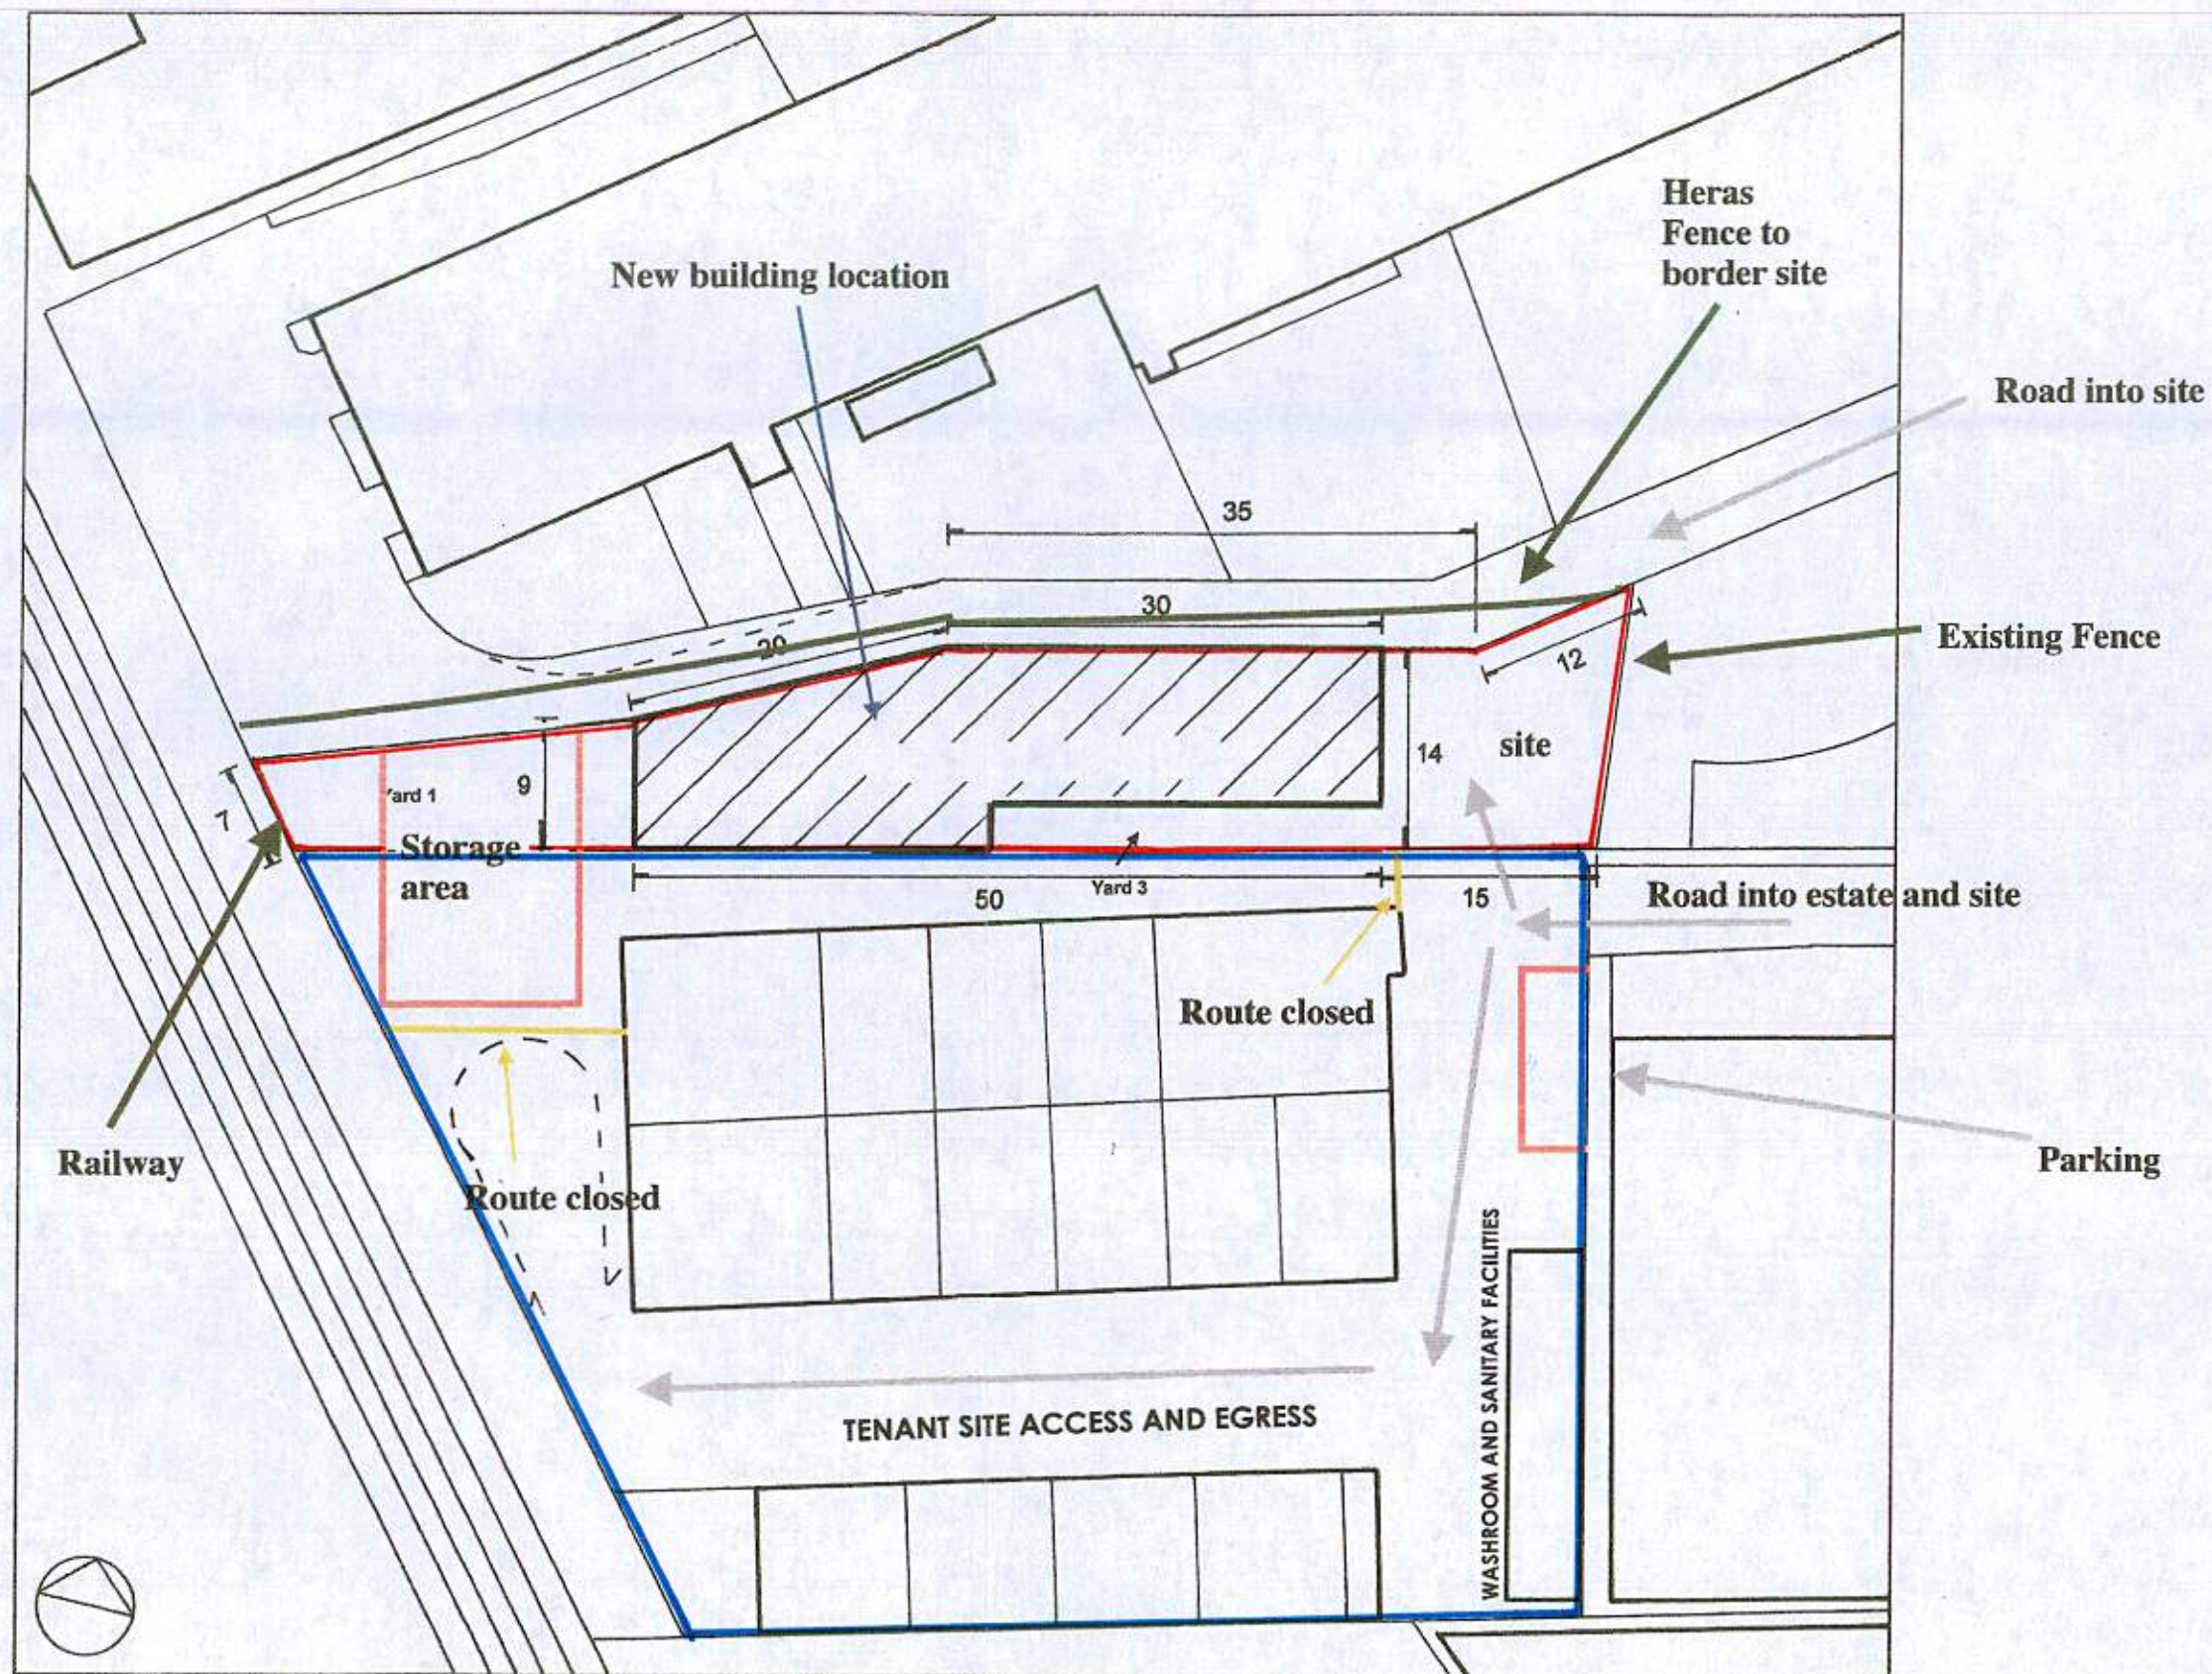


PROJECT: LAND TO SOUTH OF UNIT 1, ARUNSIDE INDUSTRIAL ESTATE, LITTLEHAMPTON BN17 7QU

CLIENT:

Drawing Title: PROPOSED BLOCK PLAN - SCHEMATIC SITE MANAGEMENT DURING CONSTRUCTION

Scale: 1:500 @ A3 **Date:** November 2019

Drawing Number: 142 / P / 103 **Rev.**

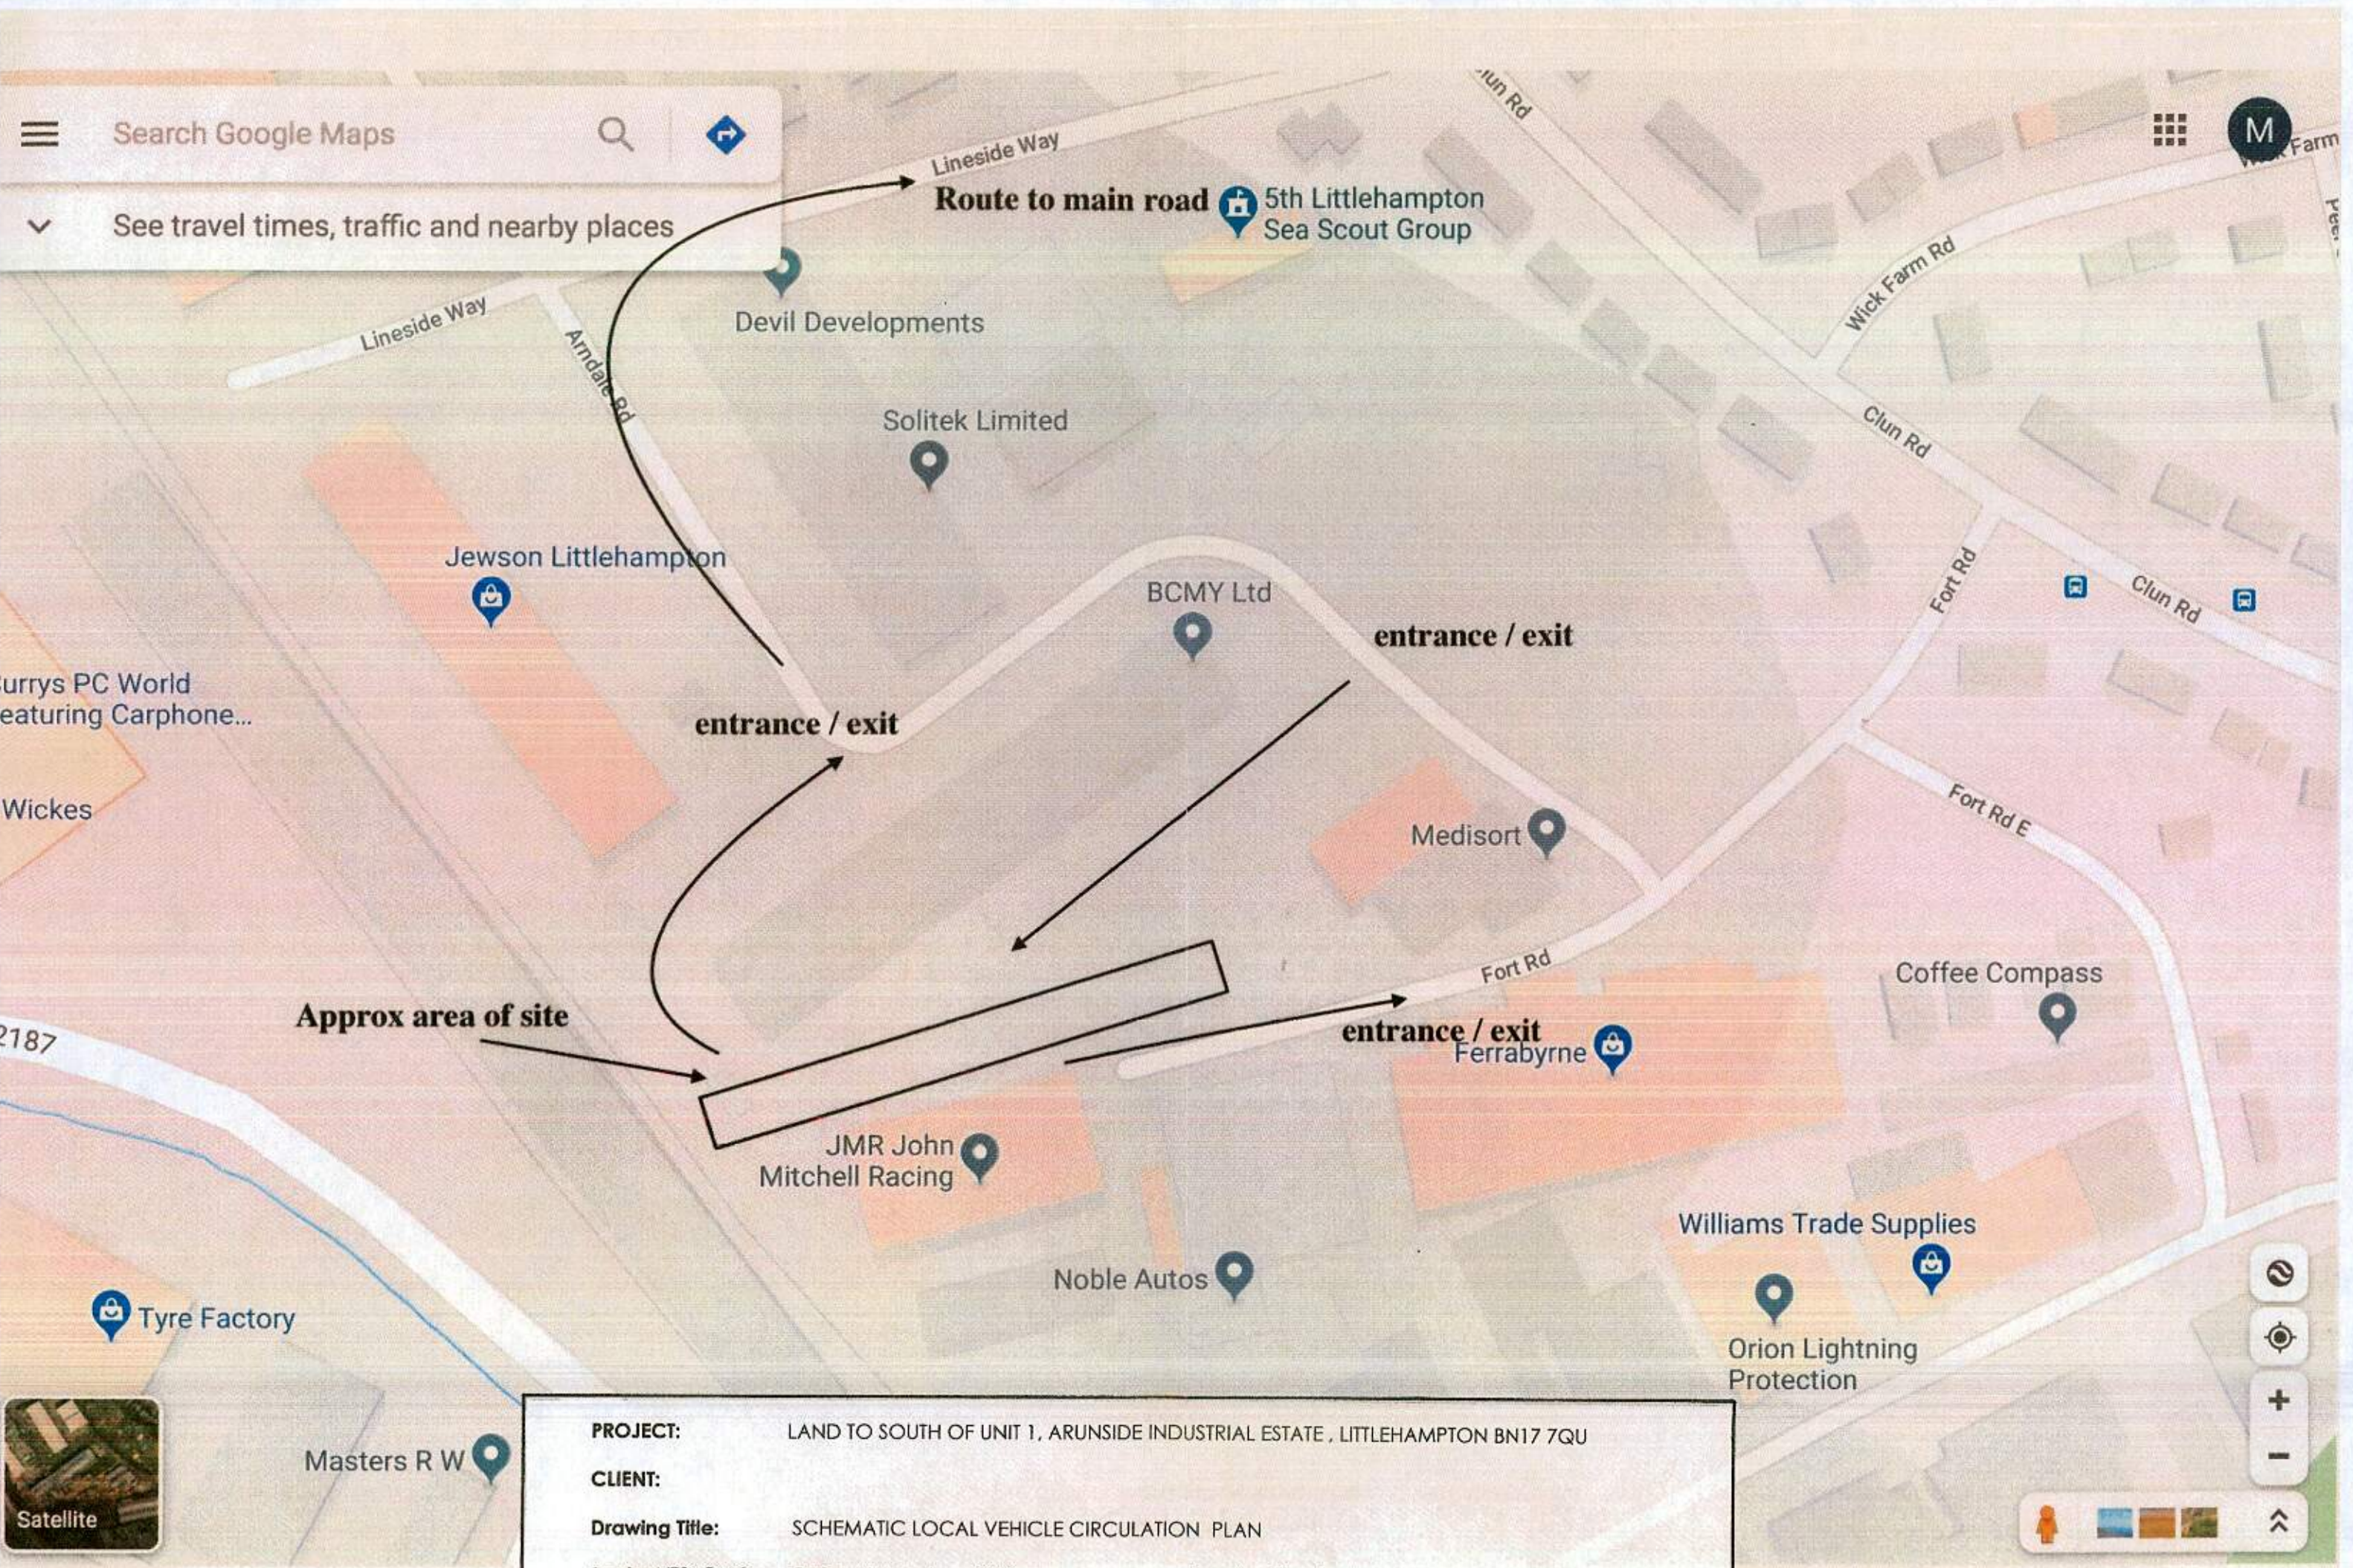

PROJECT: LAND TO SOUTH OF UNIT 1, ARUNSIDE INDUSTRIAL ESTATE , LITTLEHAMPTON BN17 7QU
CLIENT:
Drawing Title: SCHEMATIC LOCAL VEHICLE CIRCULATION PLAN
Scale: NTS @ A3 **Date:** November 2019 **Drawing Number:** 142 / P / 104 **Rev.**