


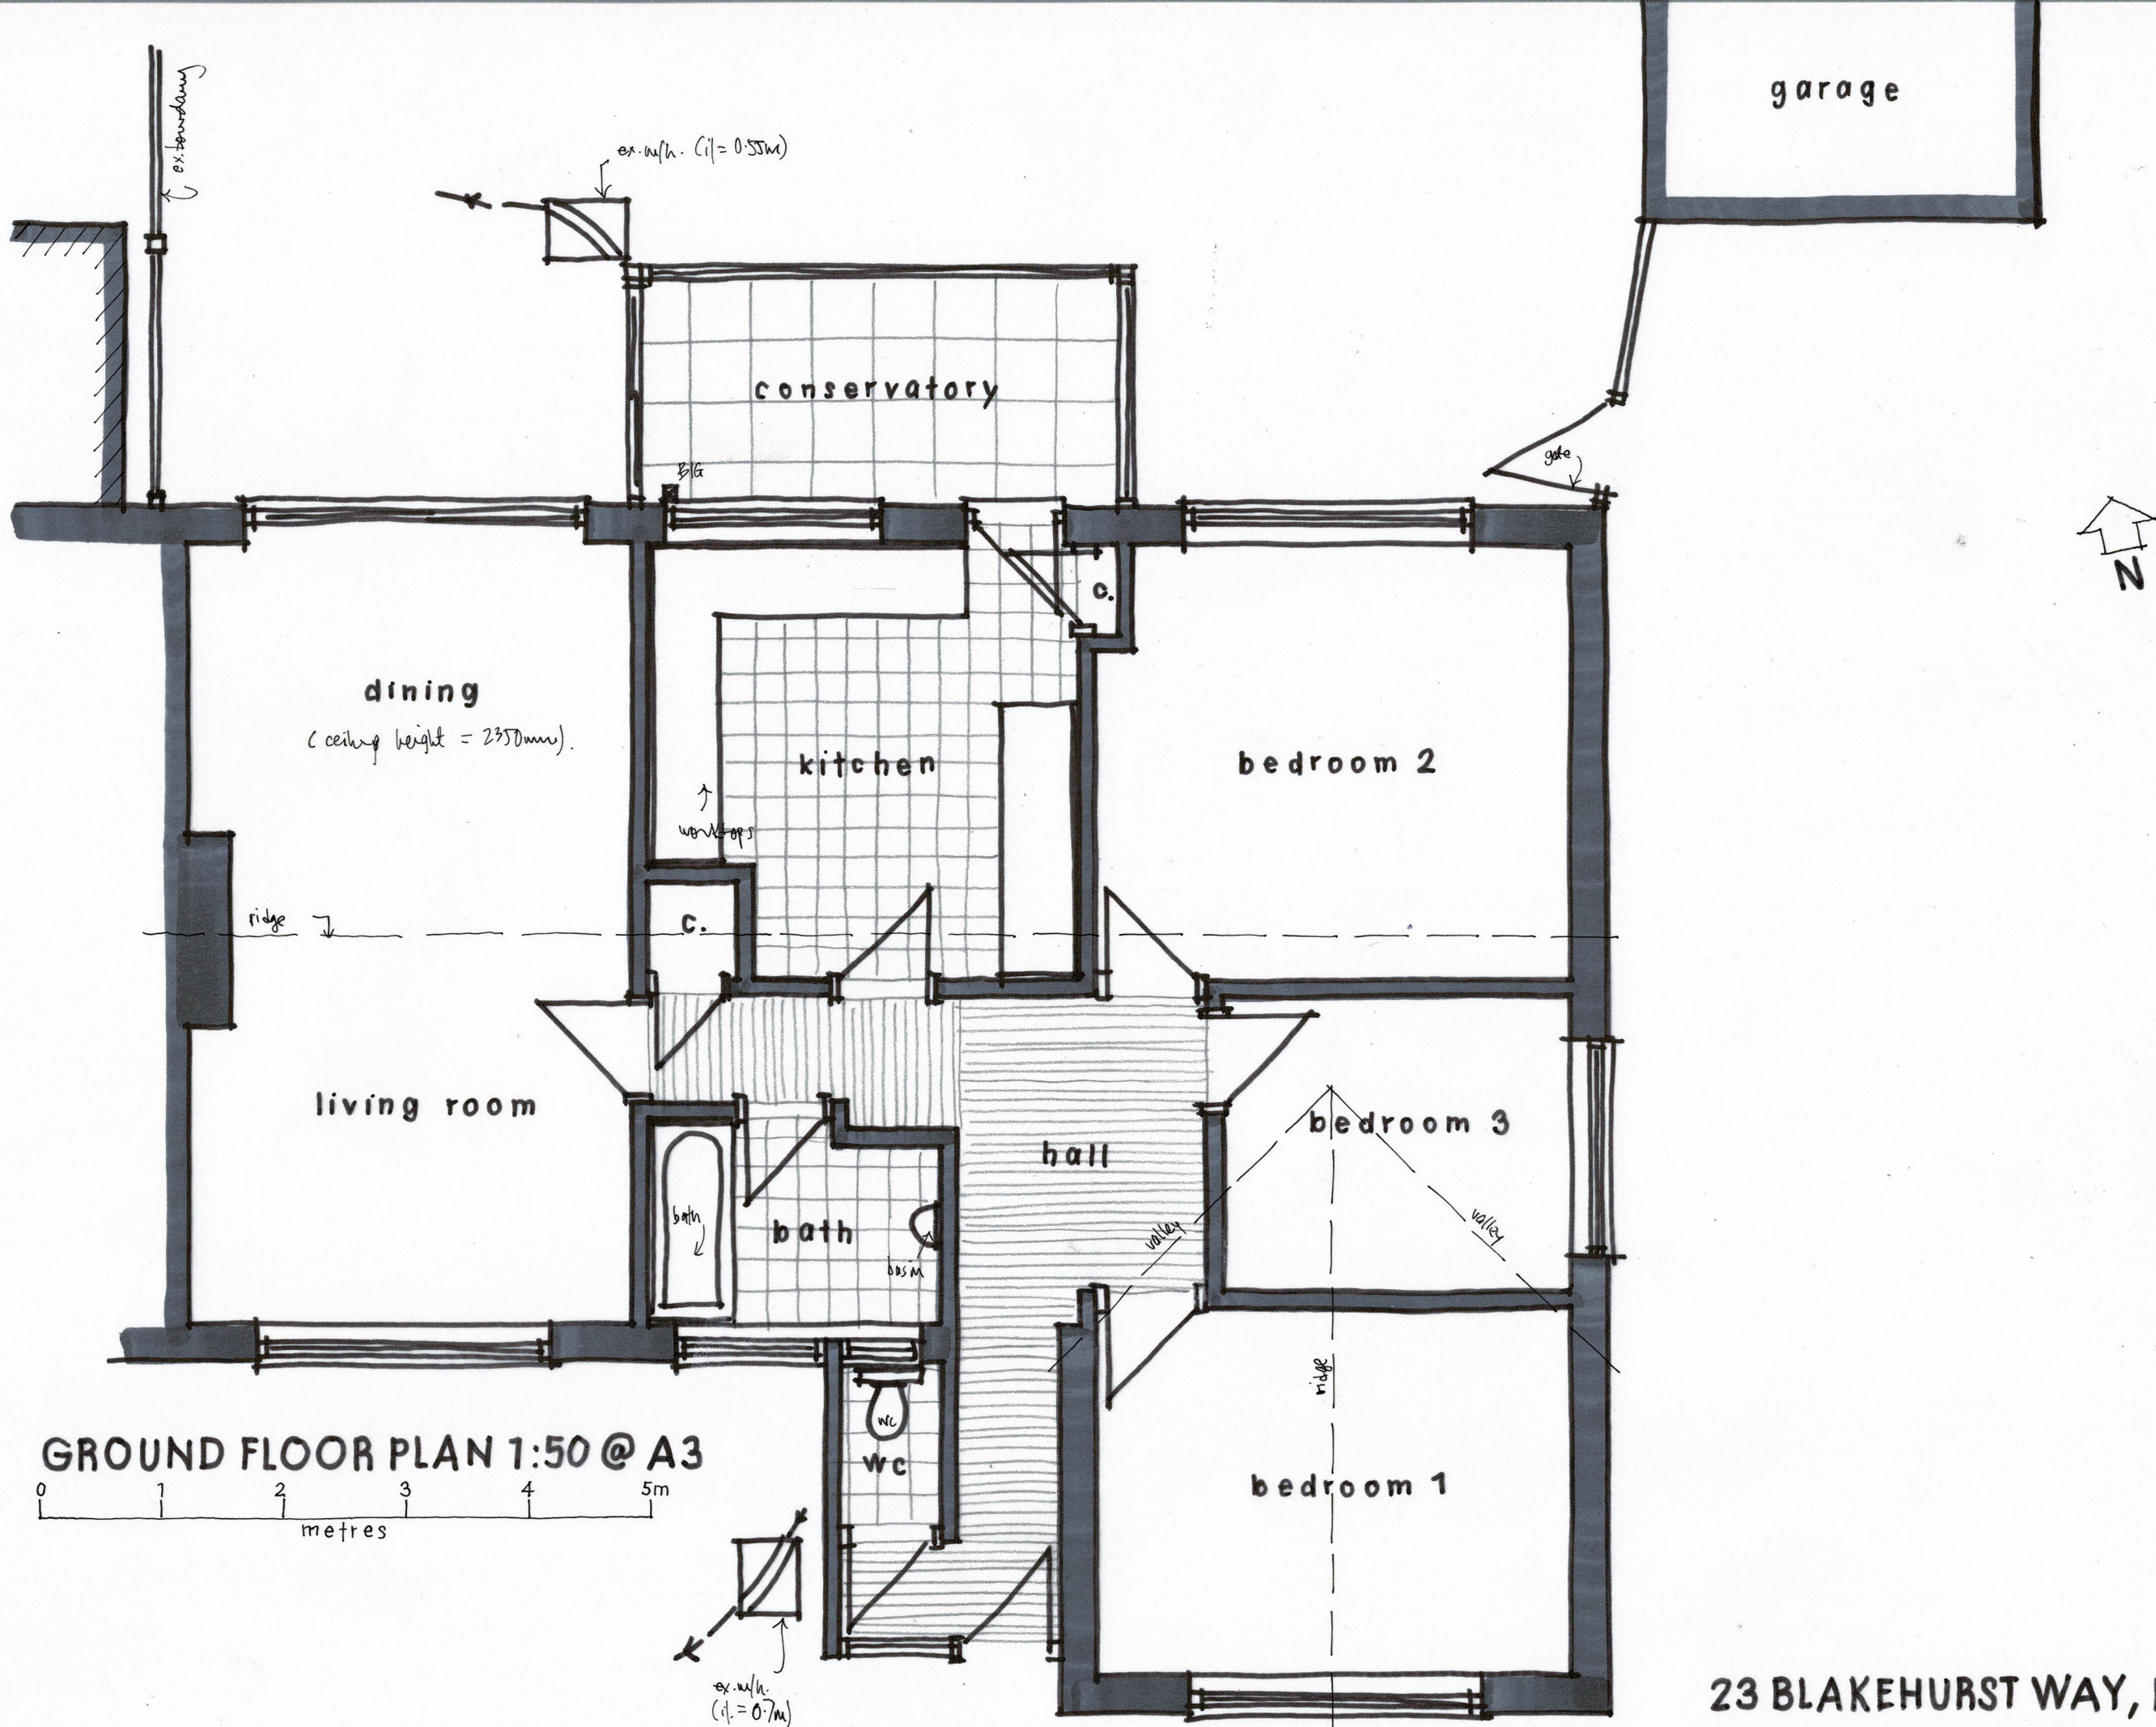

Wayne Gander MCIAT
 Architectural Technologist
 98 Durrington Lane, Worthing
 West Sussex BN13 2RQ
 E : waynegander08@gmail.com

23 BLAKEHURST WAY, LITTLEHAMPTON
 Existing details 01
 Sept 2021