


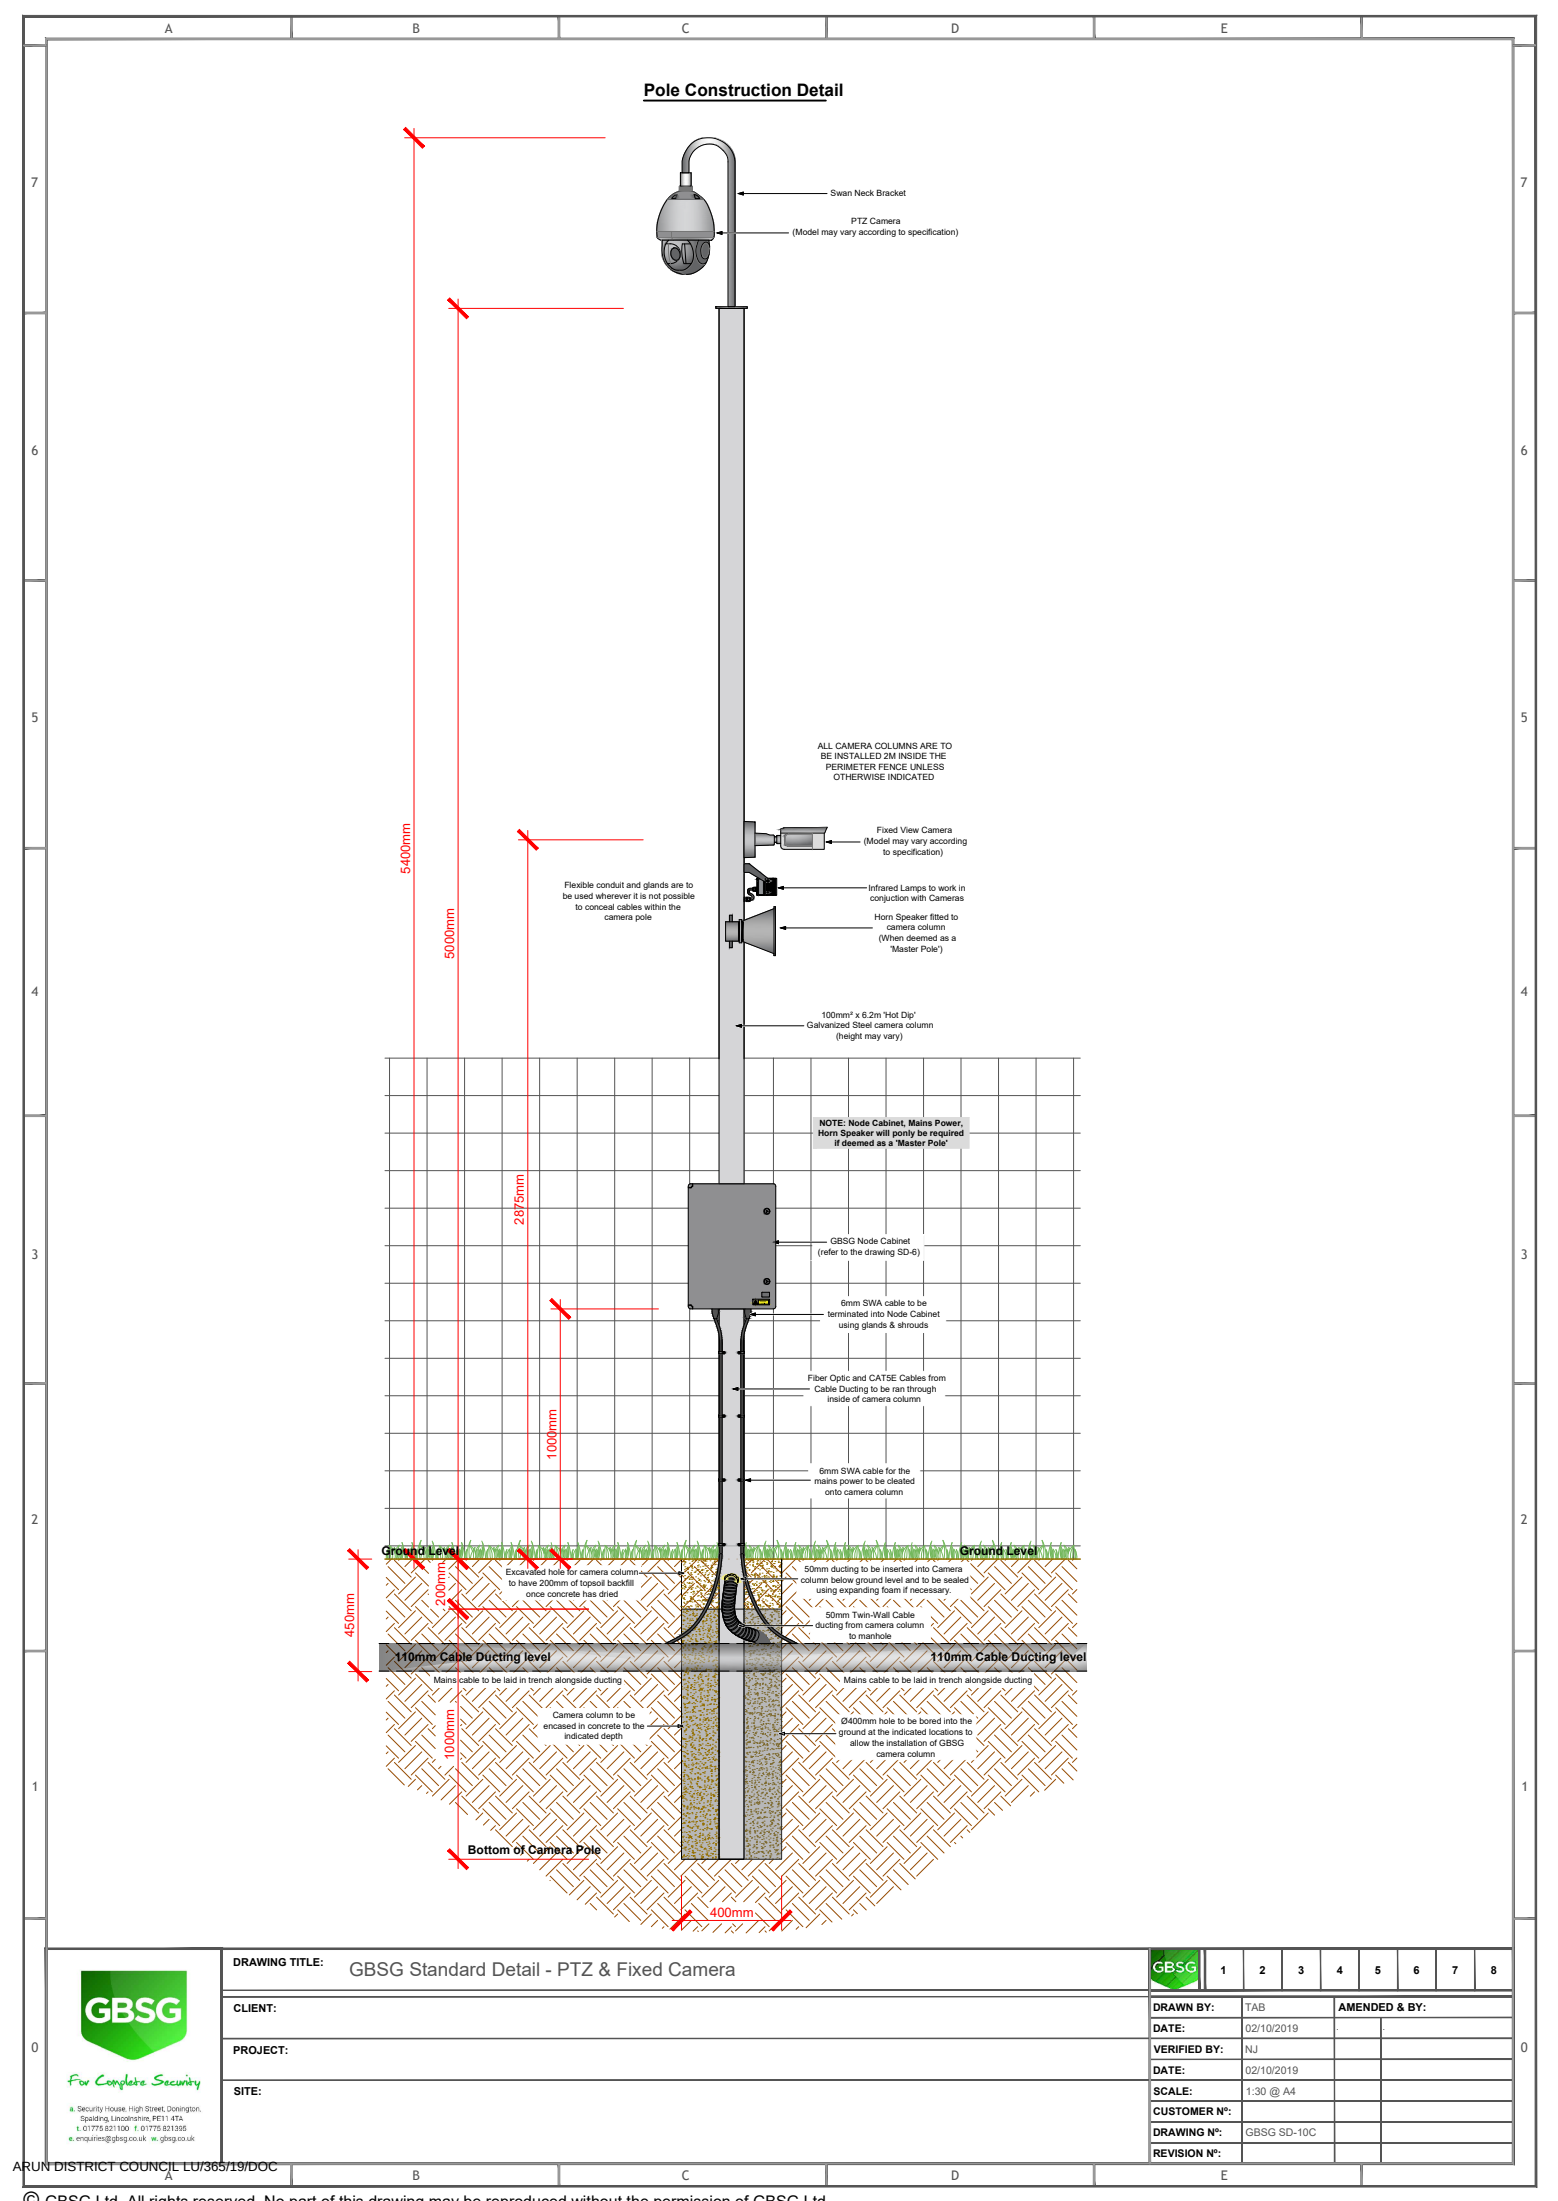

GBSG

For Complete Security

Security House, High Street, Donington,
Spalding, Lincolnshire, PE11 1TA,
t. 01775 821100 f. 01775 821155
e. enquiries@gbsg.co.uk w. gbsg.co.uk

DRAWING TITLE:

GBSG Standard Detail - PTZ & Fixed Camera

CLIENT:

PROJECT:

SITE:

GBSG

1

2

3

4

5

6

7

8

DRAWN BY:

TAB

DATE:

02/10/2019

VERIFIED BY:

NJ

DATE:

02/10/2019

SCALE:

1:30 @ A4

CUSTOMER N°:

DRAWING N°:

GBSG SD-10C

REVISION N°:

AMENDED & BY:

ARUN DISTRICT COUNCIL LU/365/19/DOC

A

B

C

D

E

© GBSG Ltd. All rights reserved. No part of this drawing may be reproduced without the permission of GBSG Ltd.