ARUN DISTRICT COUNCIL
No. LU 366 06
RECEIVED 31/10/06

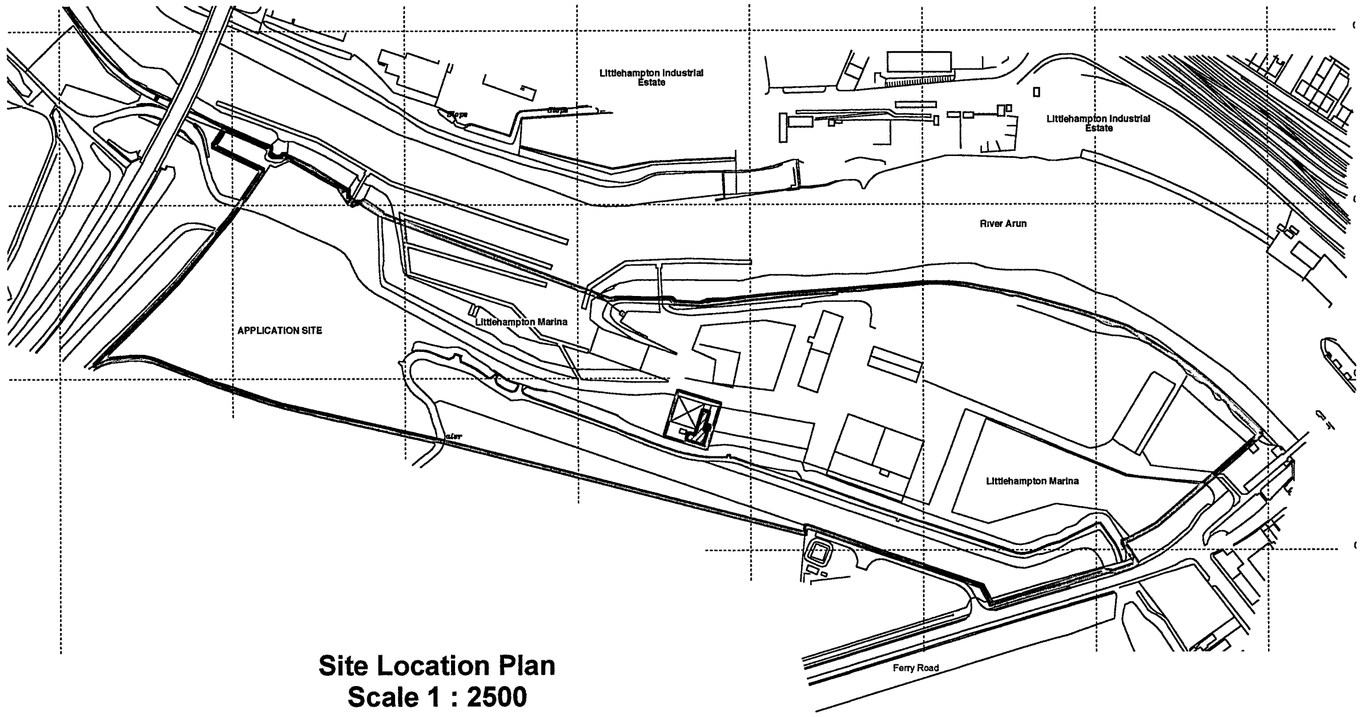

Site Location Plan
Scale 1 : 2500

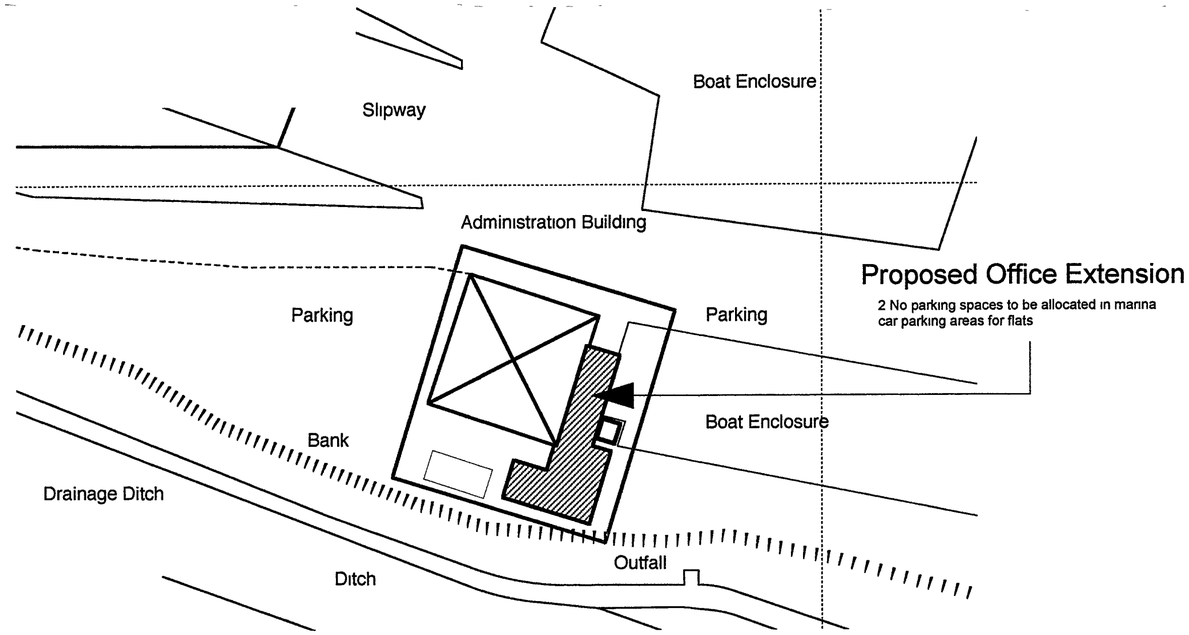

Block Plan
Scale 1 : 500

IVON BLUMER ARCHITECTS LTD

PROJECT	Office Extension	DATE	17/10/06
TITLE	Littlehampton Marina Utility Building	DRG NO	IBA/223/01
SCALE	As Noted	REVISIONS	

Orchard House Studio
41 West Drive
Aldwick Bay
West Sussex
PO21 4LZ
Tel 01243 263241
www.ivonblumerarchitects.com
ivon@ivonblumerarchitects.com