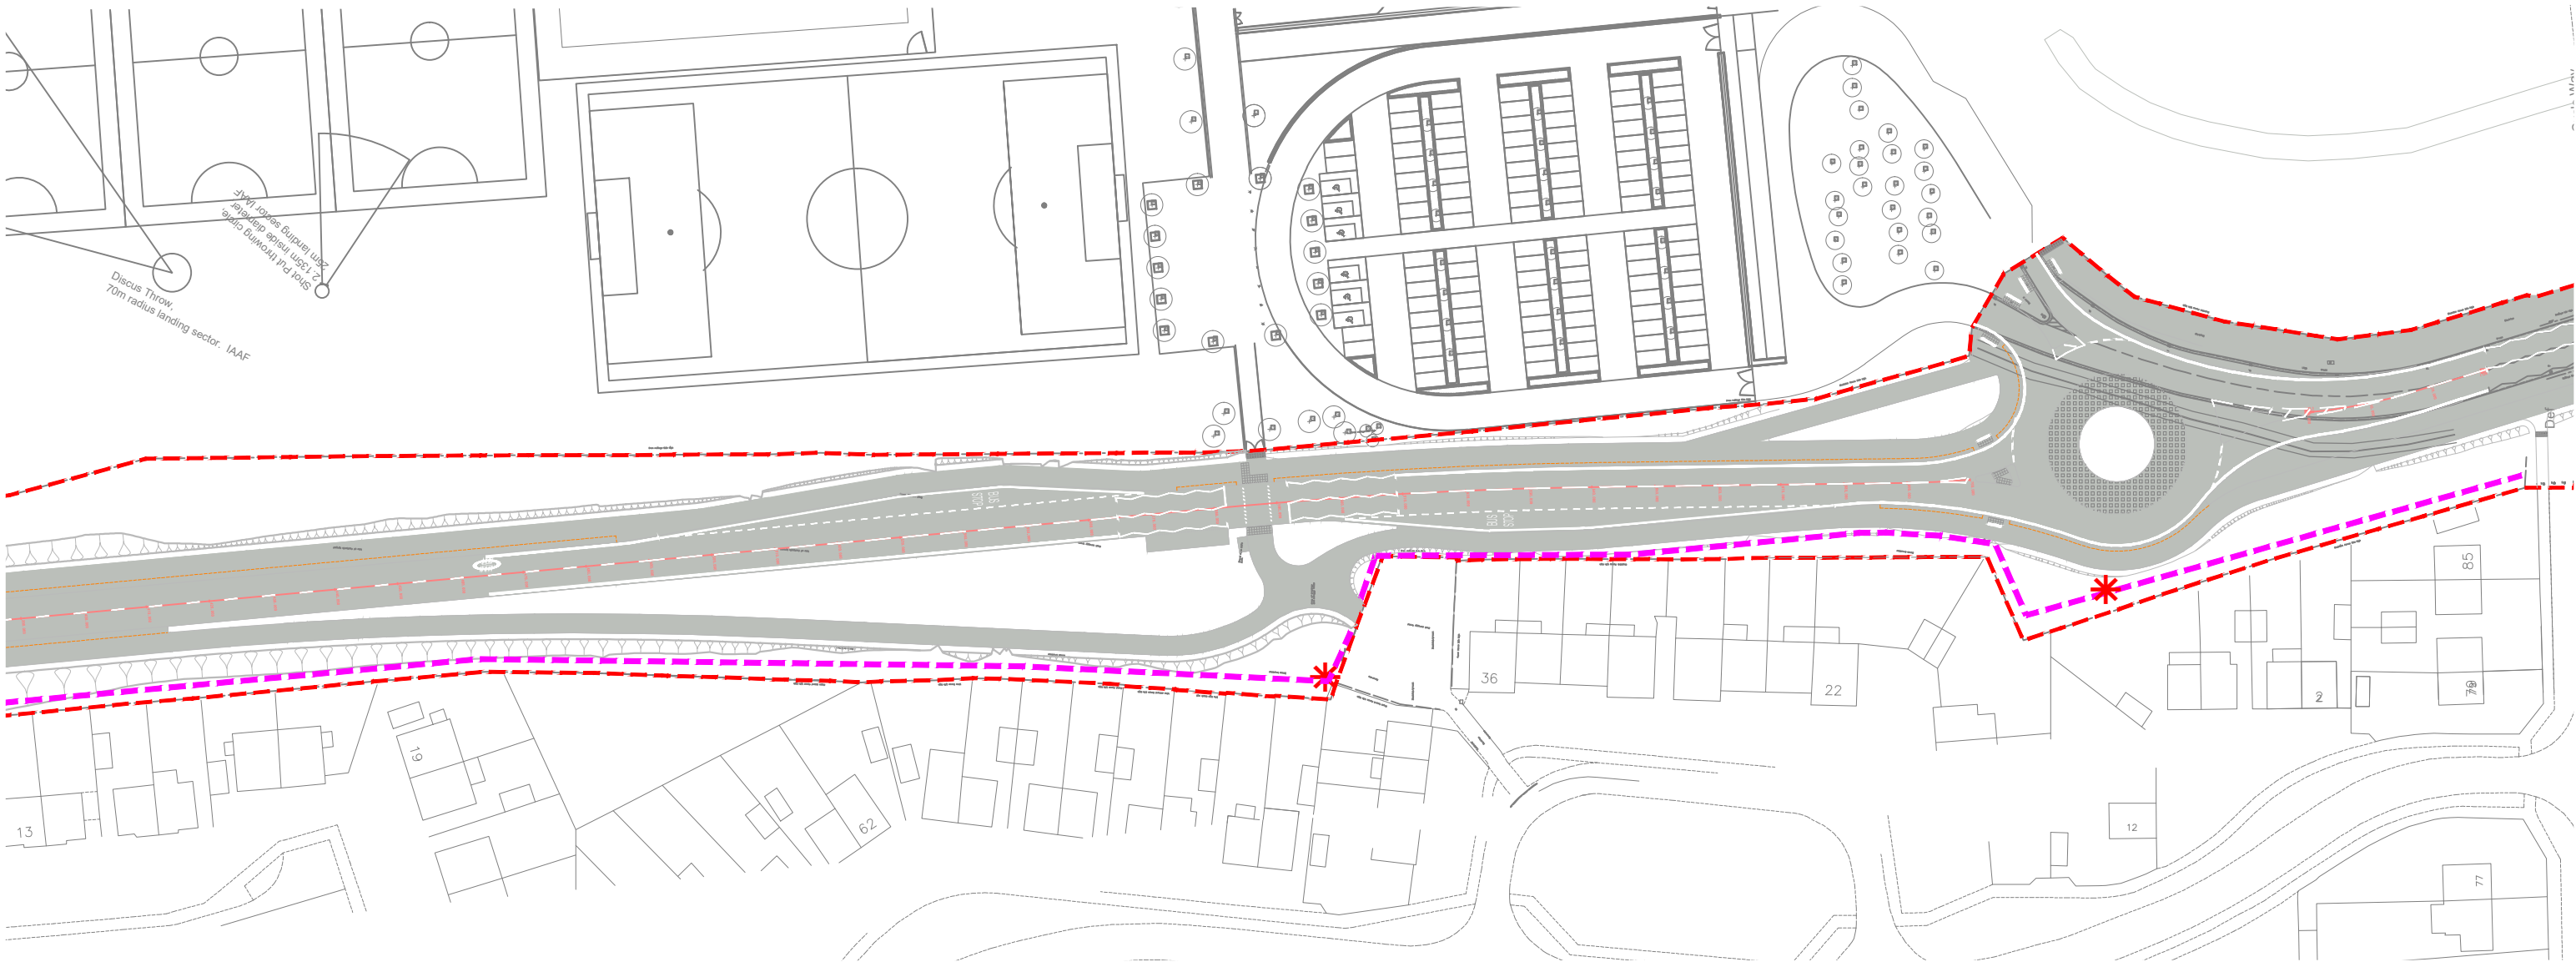


REV	DESCRIPTION	BY	CHK	APP	DATE
-----	-------------	----	-----	-----	------

PERSIMMON HOMES THAMES VALLEY

5th FLOOR, LONGCROSS COURT
47 NEWPORT ROAD
CARDIFF
CF24 0AD

TEL: +44 (0)29 2082 9200
e-mail: cardiff@wyg.com

Project:
NORTH LITTLEHAMPTON
SOUTHERN BYPASS WORKS

Drawing Title:
PROPOSED S38/S278 HIGHWAY WORKS
FITZALAN LINK
LANDSCAPE PROPOSALS - ACOUSTIC FENCE 2 OF 2

Scale @ A3	Drawn LB	Date 29.07.19	Checked	Date	Approved	Date
Project No. A088461	Office 4124	Type -	Drawing No. PHFL-WYG-S278-LP-FL5	Revision U		

Key

Site boundary

Proposed acoustic barrier

Proposed acoustic barrier - 3.5m high
 Proposed acoustic gate for maintenance access

NOTES:

- Refer to the engineer's drawings, 212-01 and 212-02, for proposed contours.
- Landscape protection measures: whilst this drawing shows Construction Exclusion Zones, refer to the Arboricultural Report dated 4th August 2016 for details of protection fencing and construction exclusion zones.
- For existing boundaries along the west, refer to the Boundary Type and Audit information prepared by Persimmon Homes showing details of existing boundaries and locations. Boundaries shall be maintained as per existing arrangements (between WSCC and the occupiers where relevant).