


REV	DESCRIPTION	BY	CHK	APP	DATE
-----	-------------	----	-----	-----	------

PERSIMMON HOMES THAMES VALLEY

5th FLOOR, LONGCROSS COURT
47 NEWPORT ROAD
CARDIFF
CF24 0AD

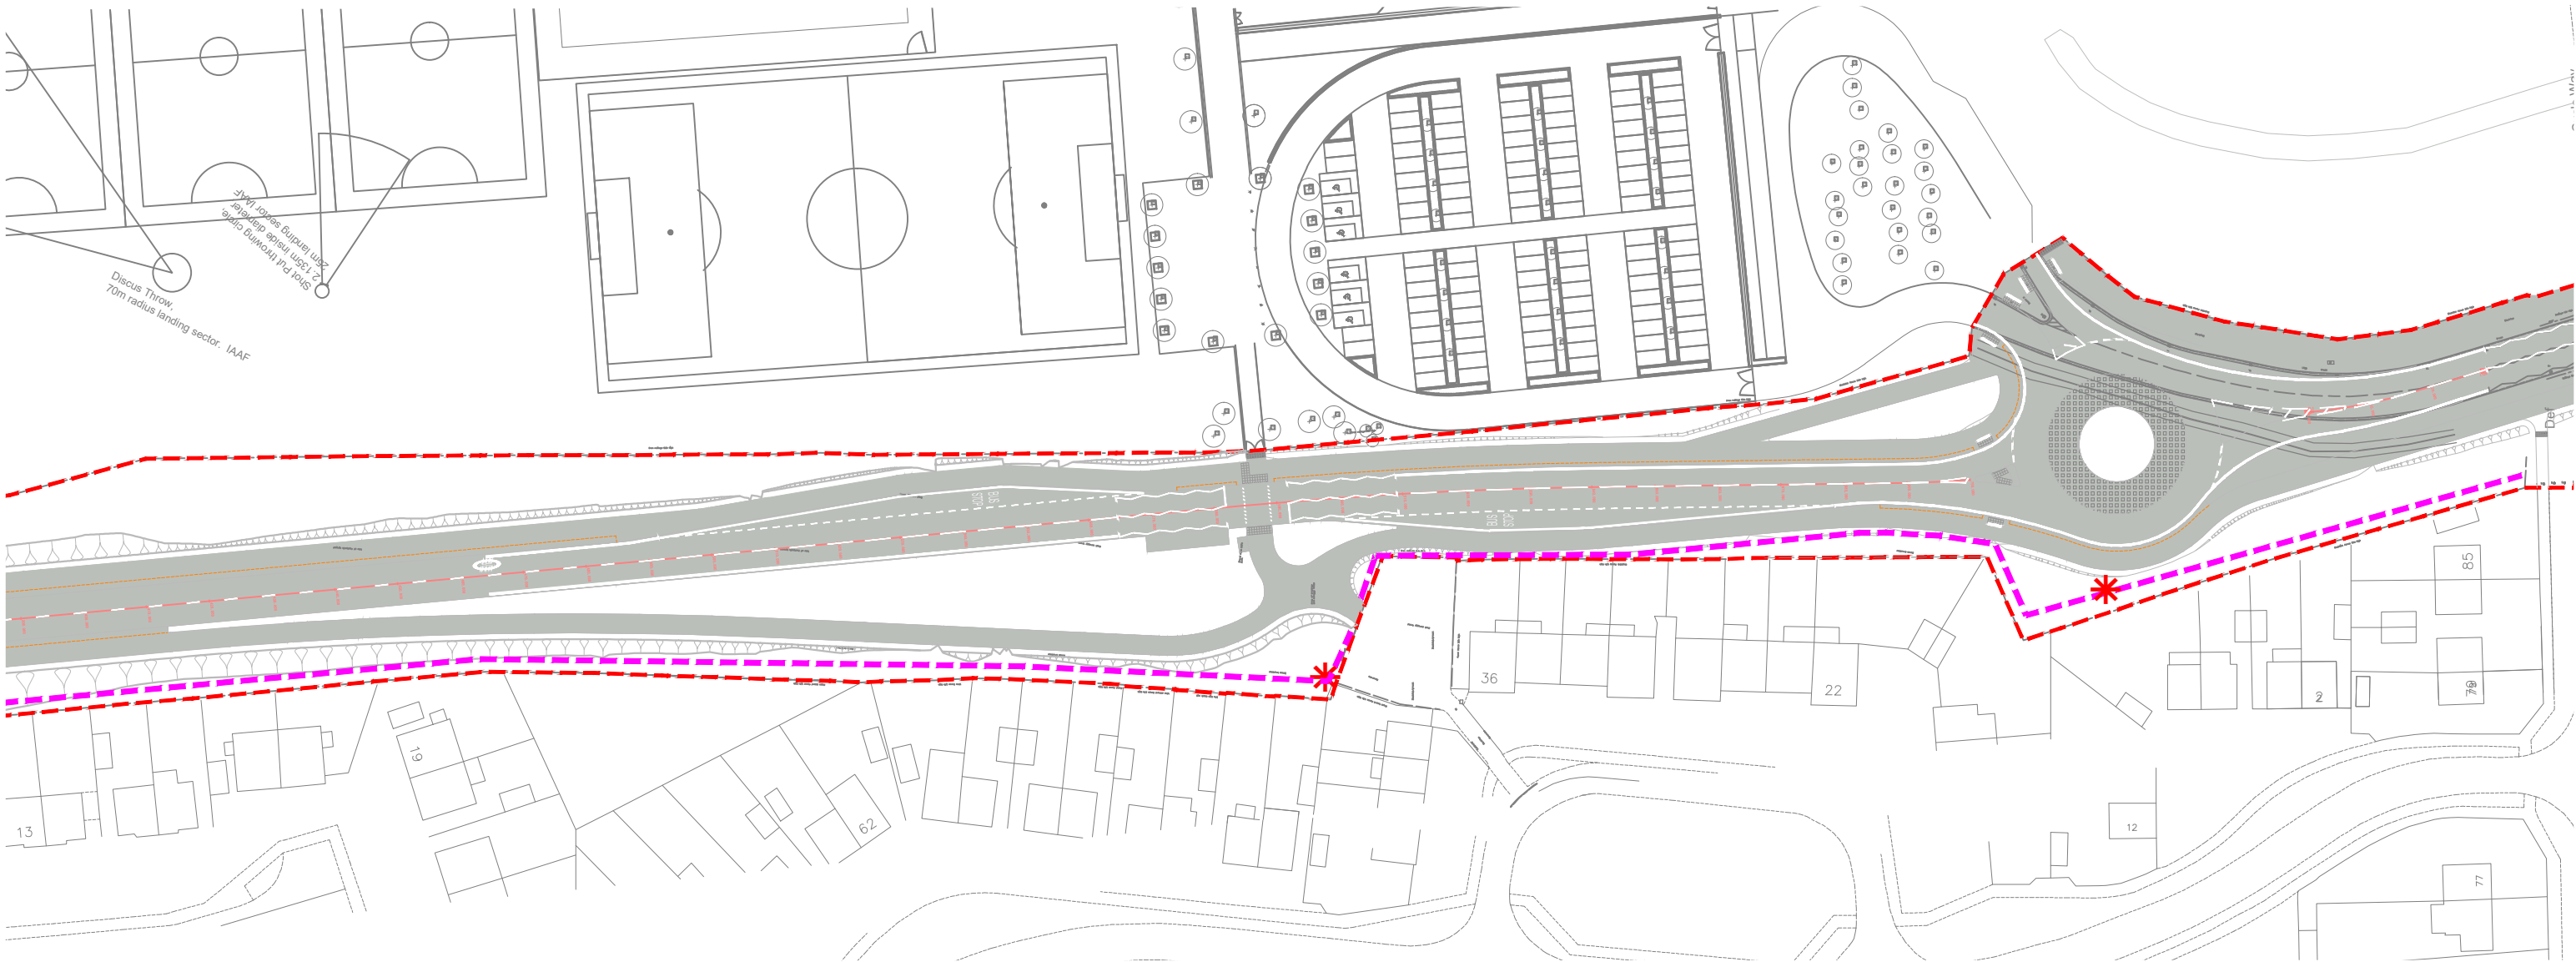

TEL: +44 (0)29 2082 9200
e-mail: cardiff@wyg.com

Project:
NORTH LITTLEHAMPTON
SOUTHERN BYPASS WORKS

Drawing Title:
PROPOSED S38/S278 HIGHWAY WORKS
FITZALAN LINK
LANDSCAPE PROPOSALS - ACOUSTIC FENCE 2 OF 2

Scale @	A3	Drawn	Date	Checked	Date	Approved	Date
1:1,000	LB	29.07.19					
Project No.	Office	Type	Drawing No.	Revision	U		
A088461	4124	-	PHFL-WYG-S278-LP-FLS				

Key

Site boundary

Proposed acoustic barrier

- Proposed acoustic barrier - 3.5m high
- Proposed acoustic gate for maintenance access

NOTES:

- Refer to the engineer's drawings, 212-01 and 212-02, for proposed contours.
- Landscape protection measures: whilst this drawing shows Construction Exclusion Zones, refer to the Arboricultural Report dated 4th August 2016 for details of protection fencing and construction exclusion zones.
- For existing boundaries along the west, refer to the Boundary Type and Audit information prepared by Persimmon Homes showing details of existing boundaries and locations. Boundaries shall be maintained as per existing arrangements (between WSCC and the occupiers where relevant).