


REV	DESCRIPTION	BY	CHK	APP	DATE
-----	-------------	----	-----	-----	------

PERSIMMON HOMES THAMES VALLEY

5th FLOOR, LONGCROSS COURT
47 NEWPORT ROAD
CARDIFF
CF24 0AD

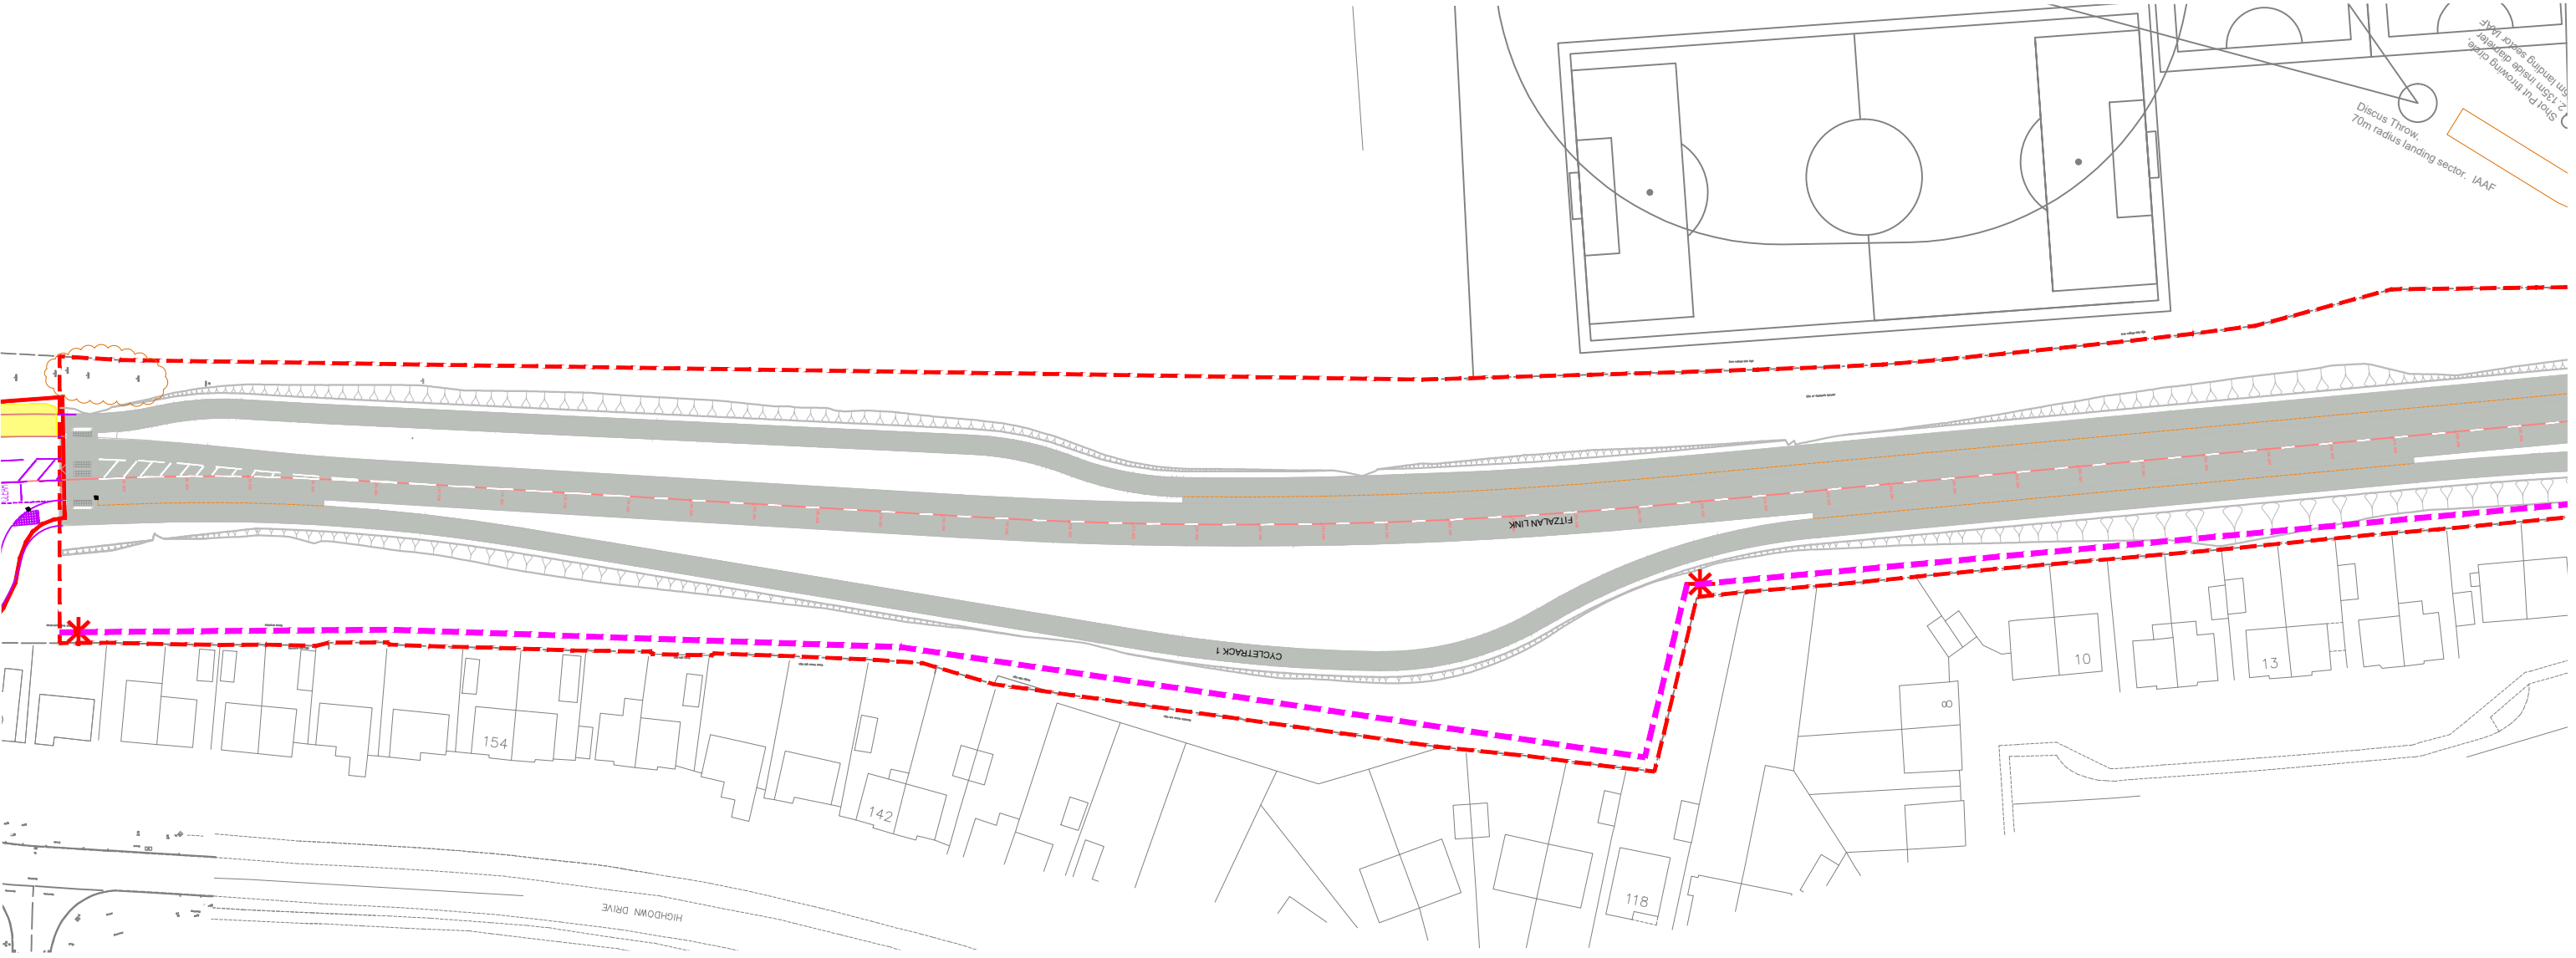

TEL: +44 (0)29 2082 9200
e-mail: cardiff@wyg.com

Project:
NORTH LITTLEHAMPTON
SOUTHERN BYPASS WORKS

Drawing Title:
PHFL-WYG-S278-LP-FL4 Rev. V - Location Plan
(Proposed S38/S278 Highway Works)
Fitzalan Link (Sheet 1 of 2)

Scale @	A3	Drawn	Date	Checked	Date	Approved	Date
1:1,000	LB	29.07.19					
Project No.	Office	Type	Drawing No.	Revisions			
A088461	4124	-	PHFL-WYG-S278-LP-FL4	V			

Key

Site boundary

Proposed acoustic barrier

Proposed acoustic barrier - 3.5m high

Proposed acoustic gate for maintenance access