


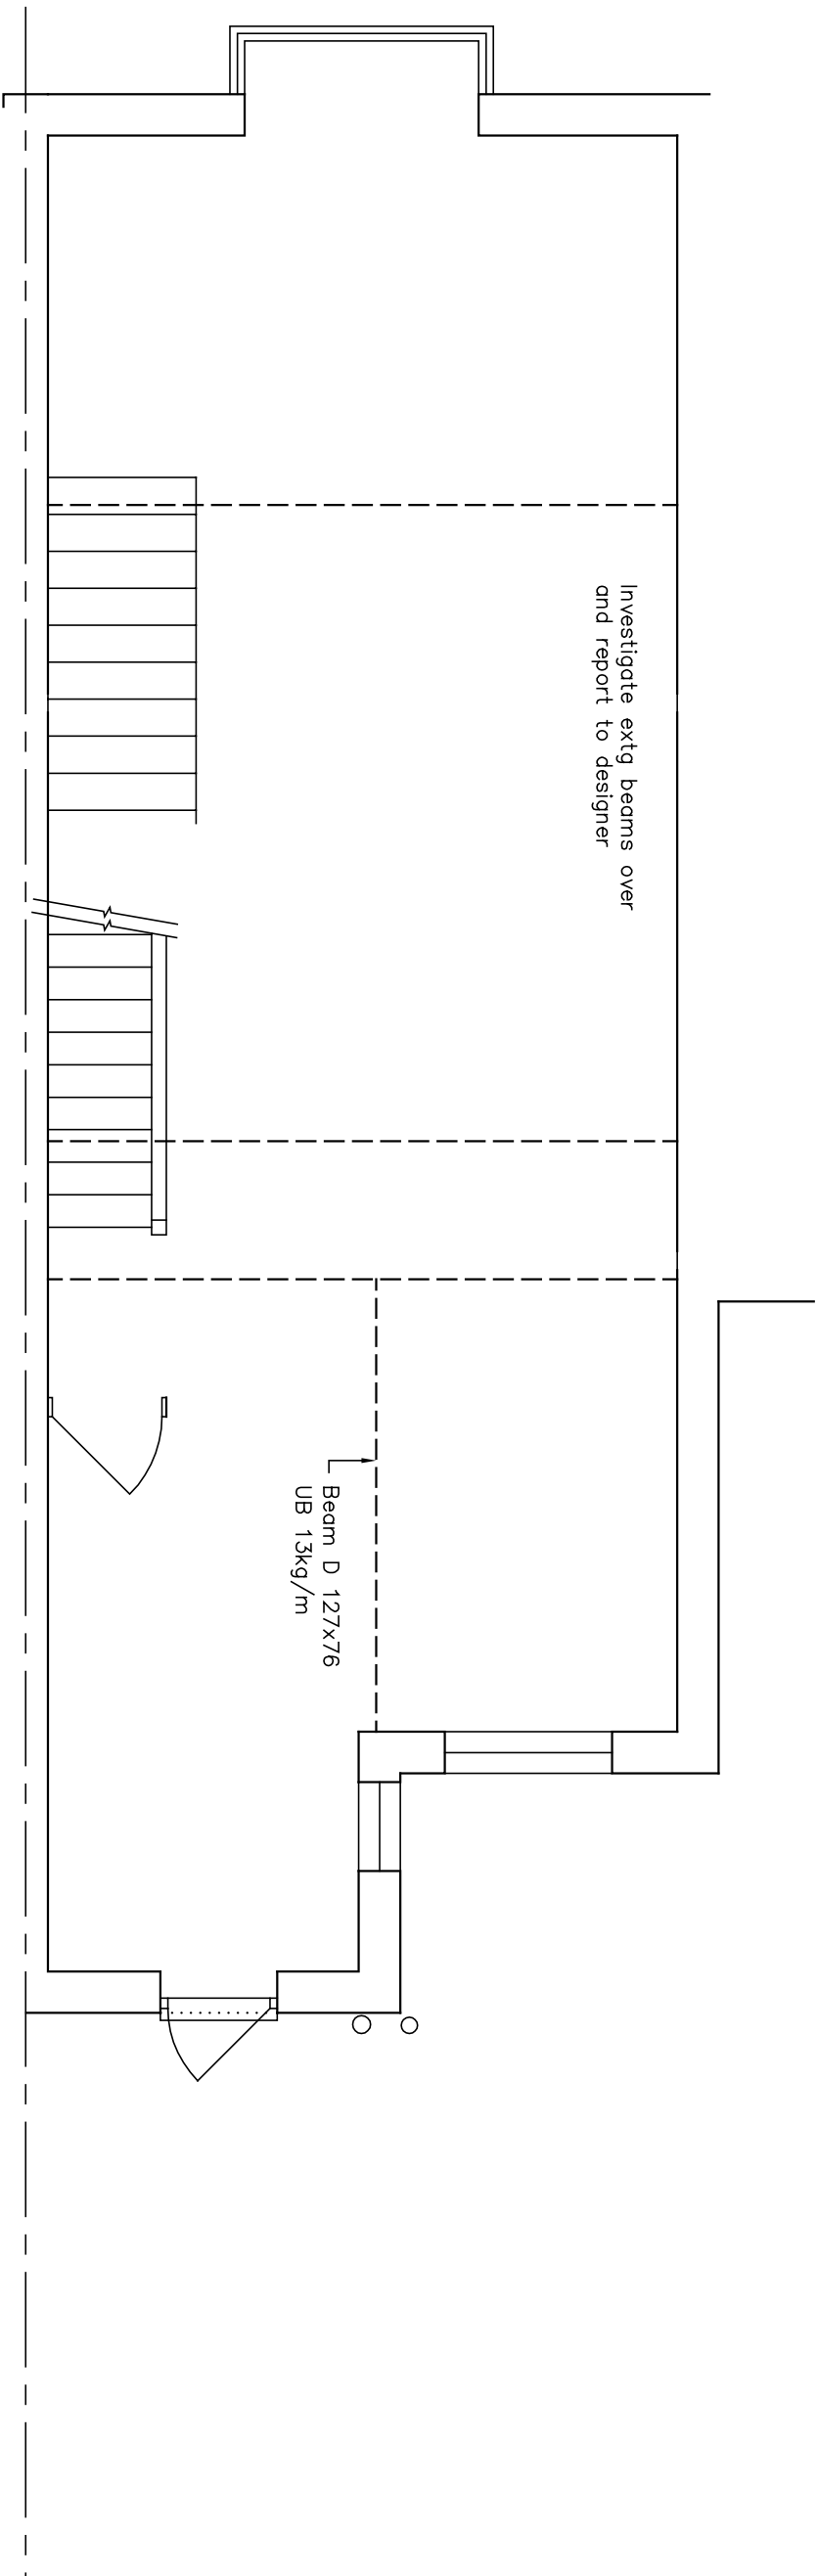

Amendments:—


BRYCESON SHAW ASSOCIATES

Surveyors and Designers

2 Wellesley Court, Fitzalan Road, Littlehampton,
West Sussex BN17 5JW

Tel. 01903 734381 Mobile: 07889 651301

E-mail: brycesonshaw@btinternet.com

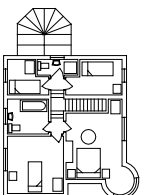

Project:

Drawing:
First floor as proposed

For:

Drawn:

Scales:

To scale when printed on A3