


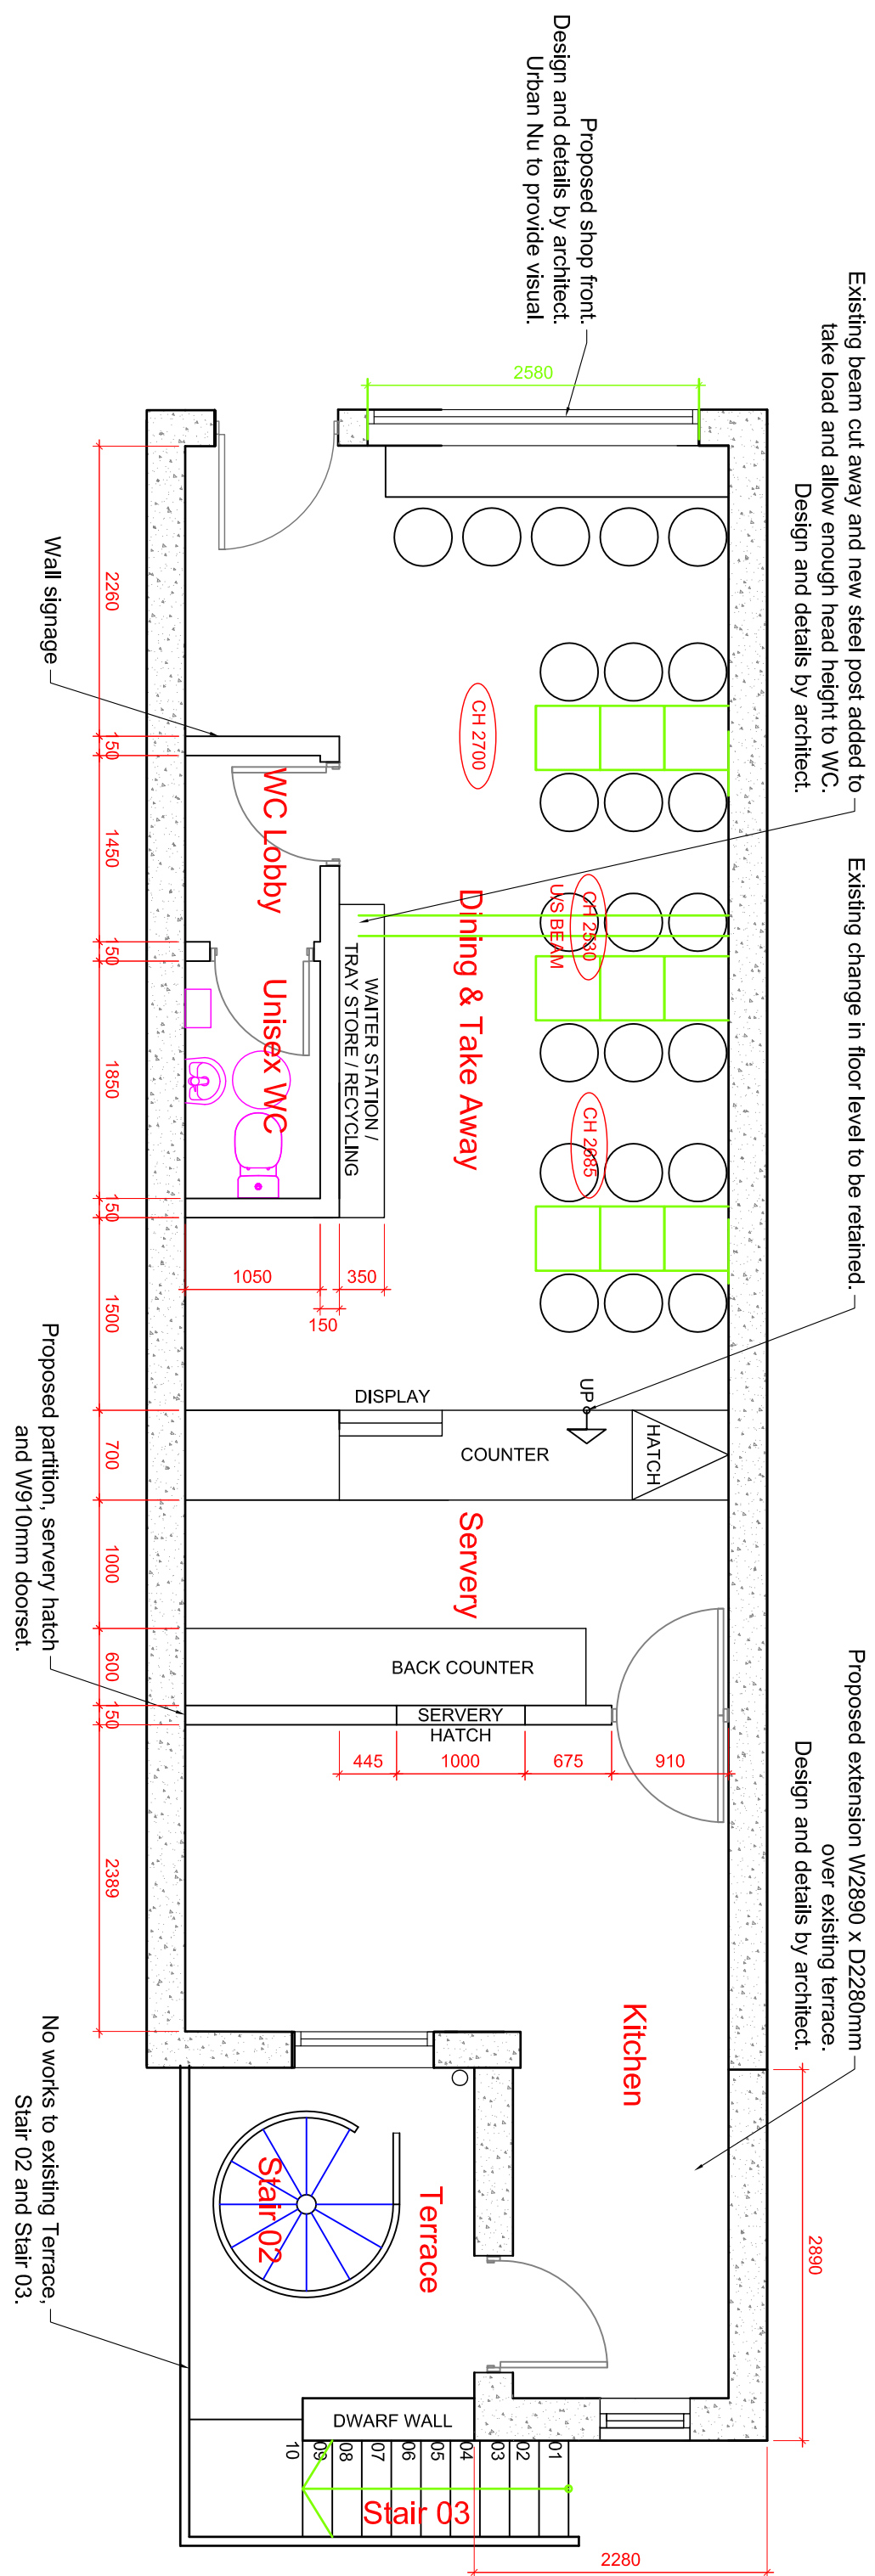

All proprietary goods and materials are to be filled in accordance with manufacturers' instructions and relevant Codes of Practice.

All work to comply with current British Standards and relevant parts of 'The Building Standards Regulations' or equivalent national regulations currently in place. Nothing less than all of the above, all electrical work must comply with current I.E.E. regulations or equivalent.

The contractor will be held responsible for the structural integrity of all fittings and fixtures supplied. Dimensions must be checked by contractors and setting out drawings based on site dimensions must be approved by Urban Niu prior to construction. Any variations between stated dimensions and site dimensions must be reported to Urban Niu prior to work being executed.

Where requested, samples of all finishes are to be provided by contractors' sub-contractors and suppliers for approval by Urban Niu prior to installation or construction.

Notes

urban | m
interior design | branding | marketing

Urban Nu, First Floor, The Cube, Coe Street, Bolton, BL3 6BU
Tel: 0844 357 2573
Web: www.urbanmu.com

BURGERS AND DOGS	Job
------------------	-----

51 PIER ROAD LITTLEHAMPTON, BN17 5LP	Description
	GROUND FLOOR PROPOSED TEMPORARY WORKS PLAN

Scale	Date	Drawn/Checked
1:50 @ A1	04-12-17	HH/TN

This drawing is the property of Urban Nu. Copyright is reserved by them and the drawing is issued on the condition that it is not copied, reproduced, retained or disclosed to any unauthorised person, either wholly or in part without the consent in writing of Urban Nu.