
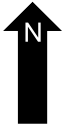
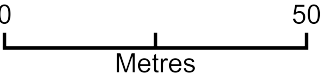


38 Seaton Park, Wick

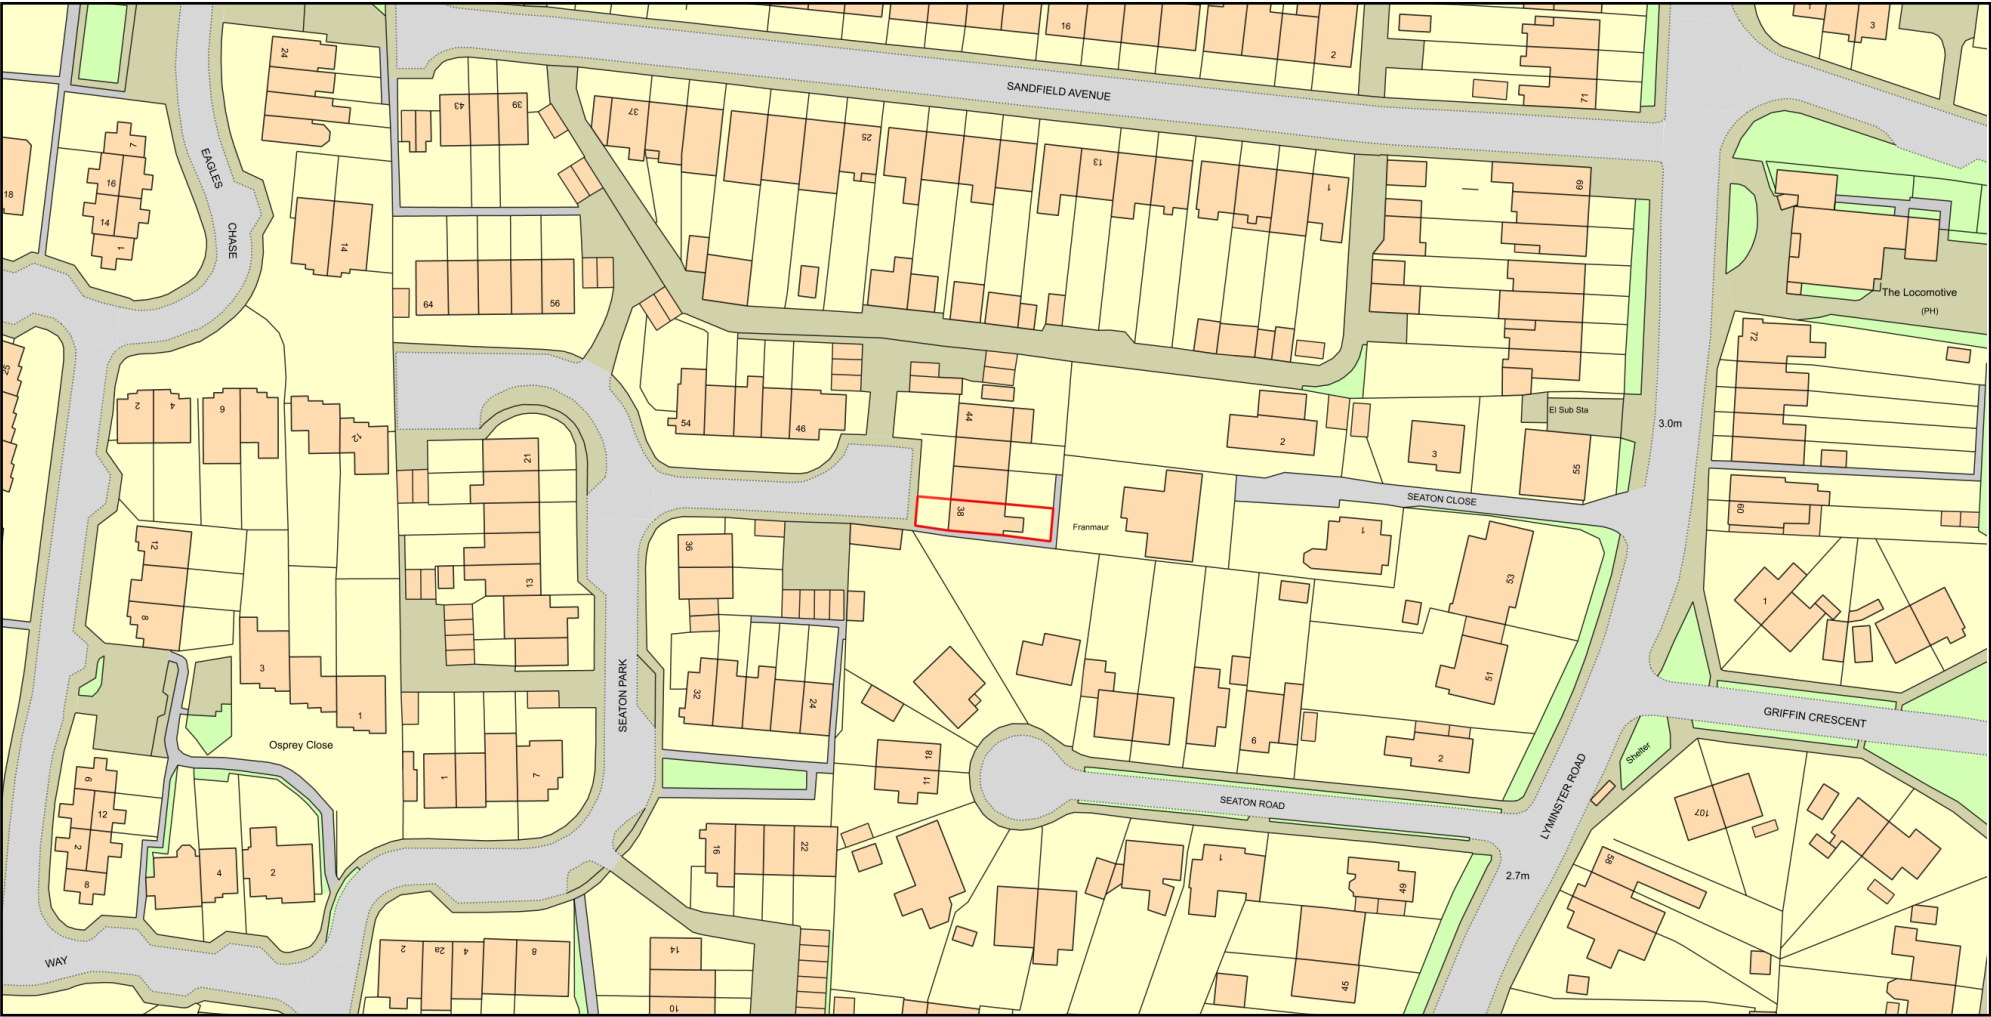

Plan Produced for: Amber Living
Date Produced: 10 Dec 2019
Plan Reference Number:TQRQM19344152902136
Scale: 1:1250 @ A4
© Crown copyright and database rights 2019 OS 100042766