


# 38 Seaton Park, Wick

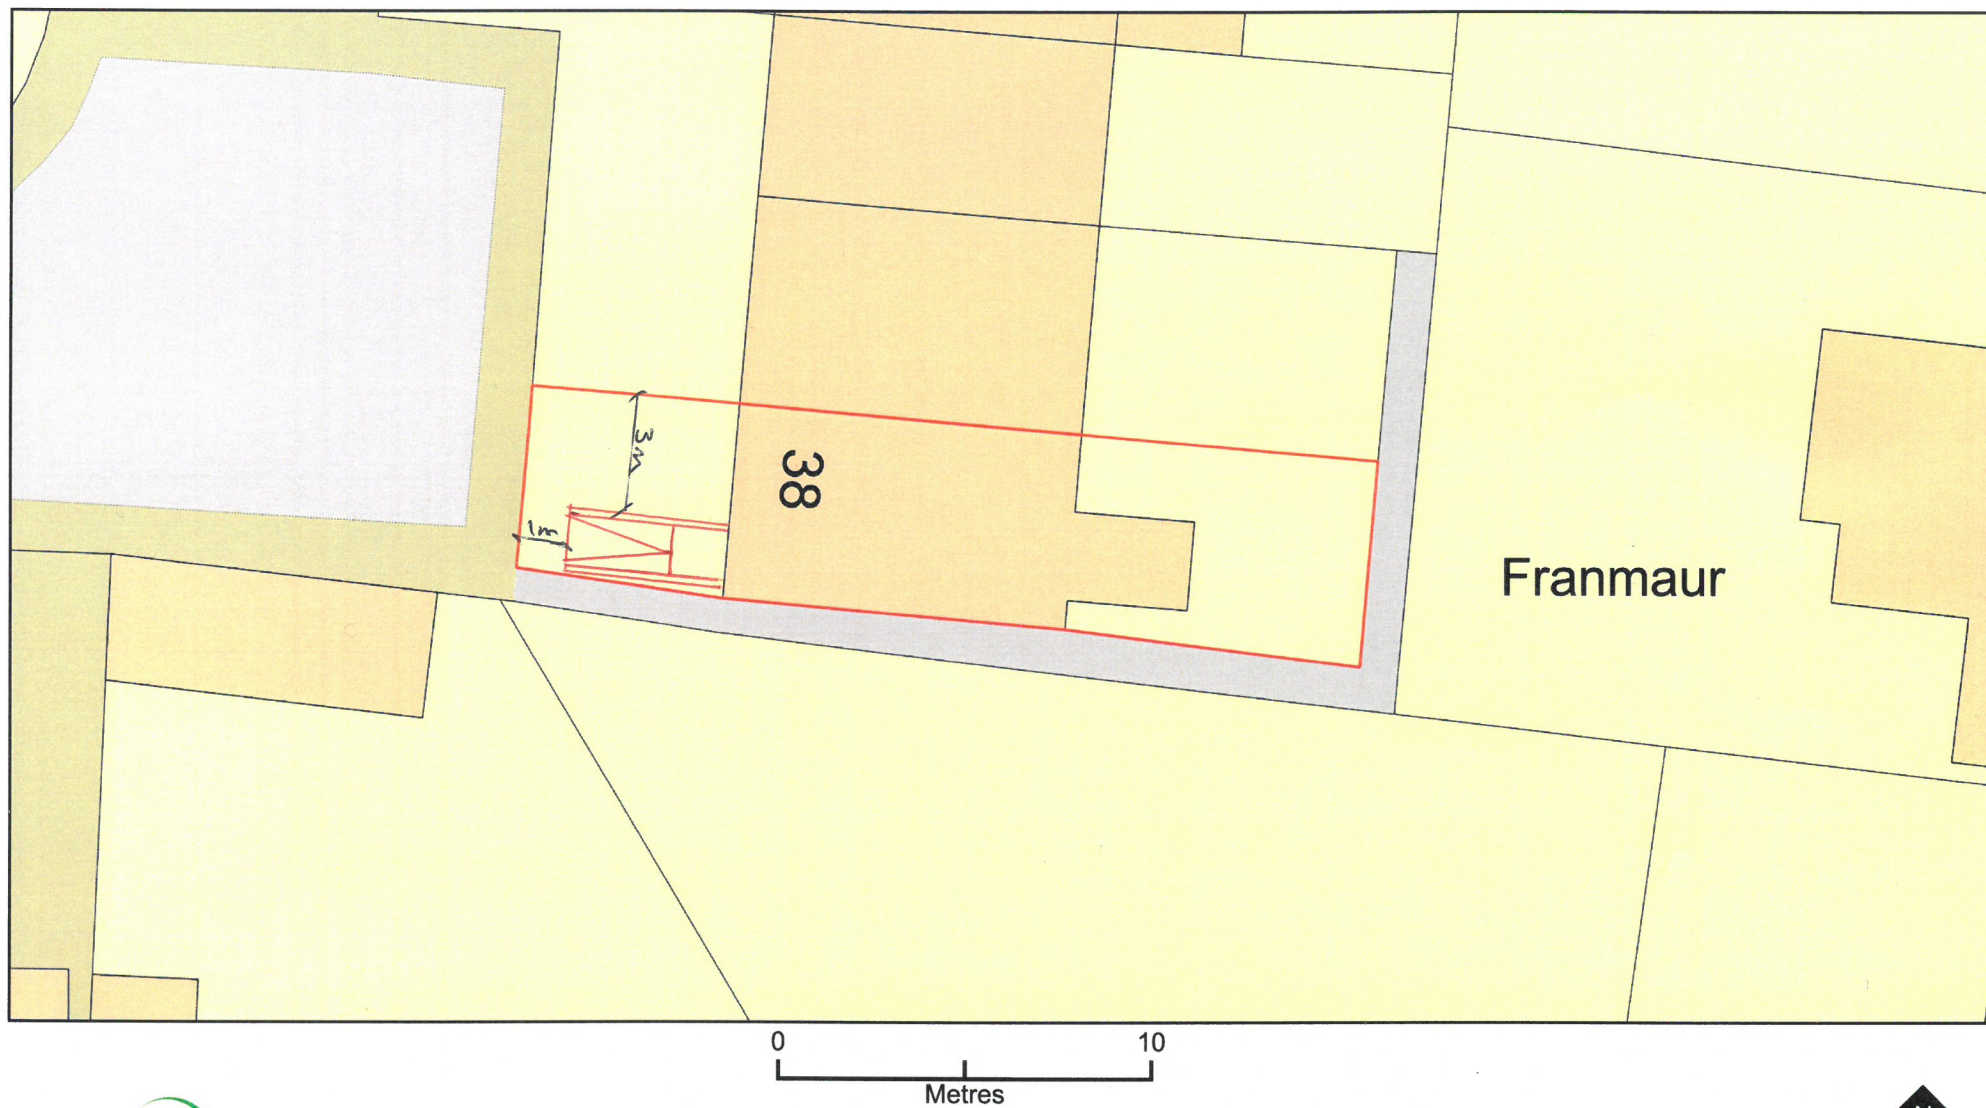

Plan Produced for: Amber Living

Date Produced: 10 Dec 2019

Plan Reference Number: TQRQM19344153137542

Scale: 1:200 @ A4

© Crown copyright and database rights 2019 OS 100042766

