




Elevation C

Elevation A

Elevation B

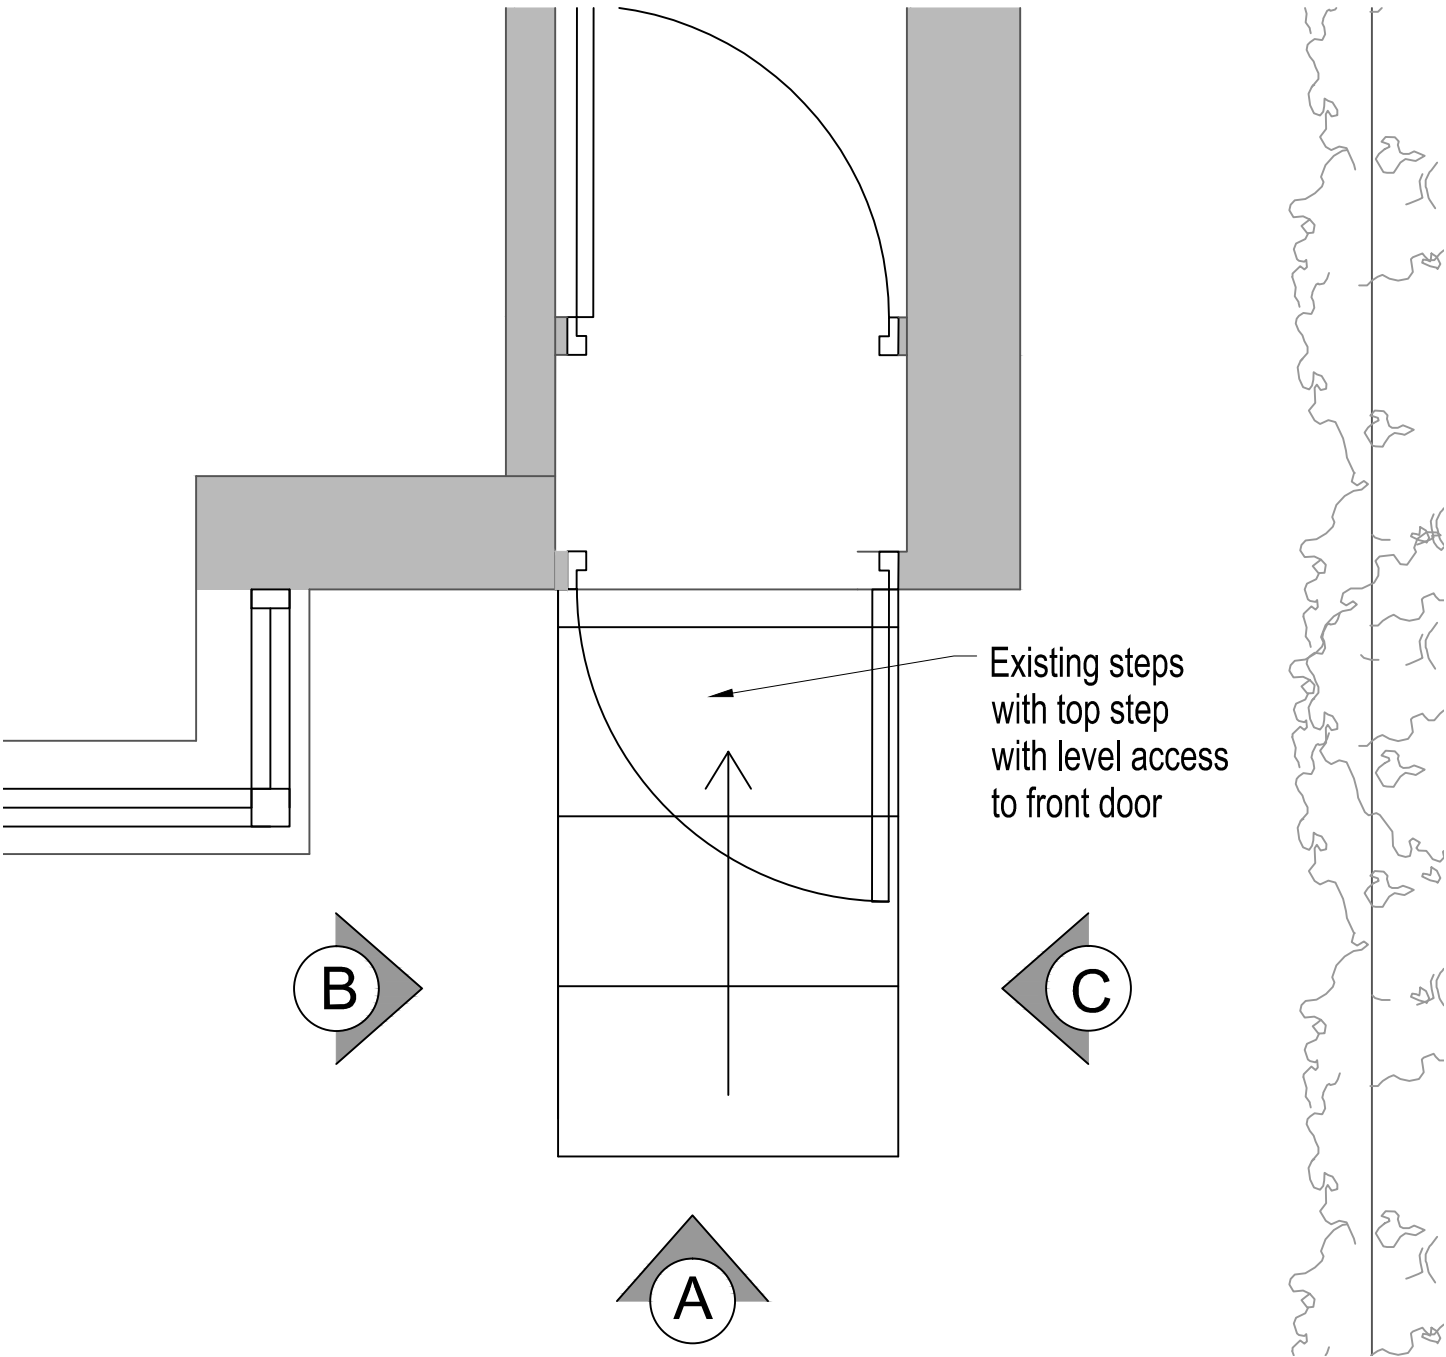

NOTES:

1. All dimensions are in mm and must be checked on site.

2. Drawings are to be read in conjunction with accompanying documents.

3. Any errors or inaccuracies should be brought to the attention of Amber Living.

Revision	Description	By	Date

Contact Information

Unit 3, Tungsten Building, George Street,
Portslade, Brighton, BN41 1RA

Tel: 01273 410836
Email: heather@amberliving.co.uk

living
independently

amber

CIAT

Registered Practice

RICS

Client Name

Mrs Daphne Wells

Address

38 Seaton Park, Wick, Littlehampton

Drawing Title

Existing Front Access

Drawing Reference

HT/01/SeatonPark38

Date

28/11/19

Scale

1: 20

Paper

A2

Drawn By

HT

Revision

-

Direction