
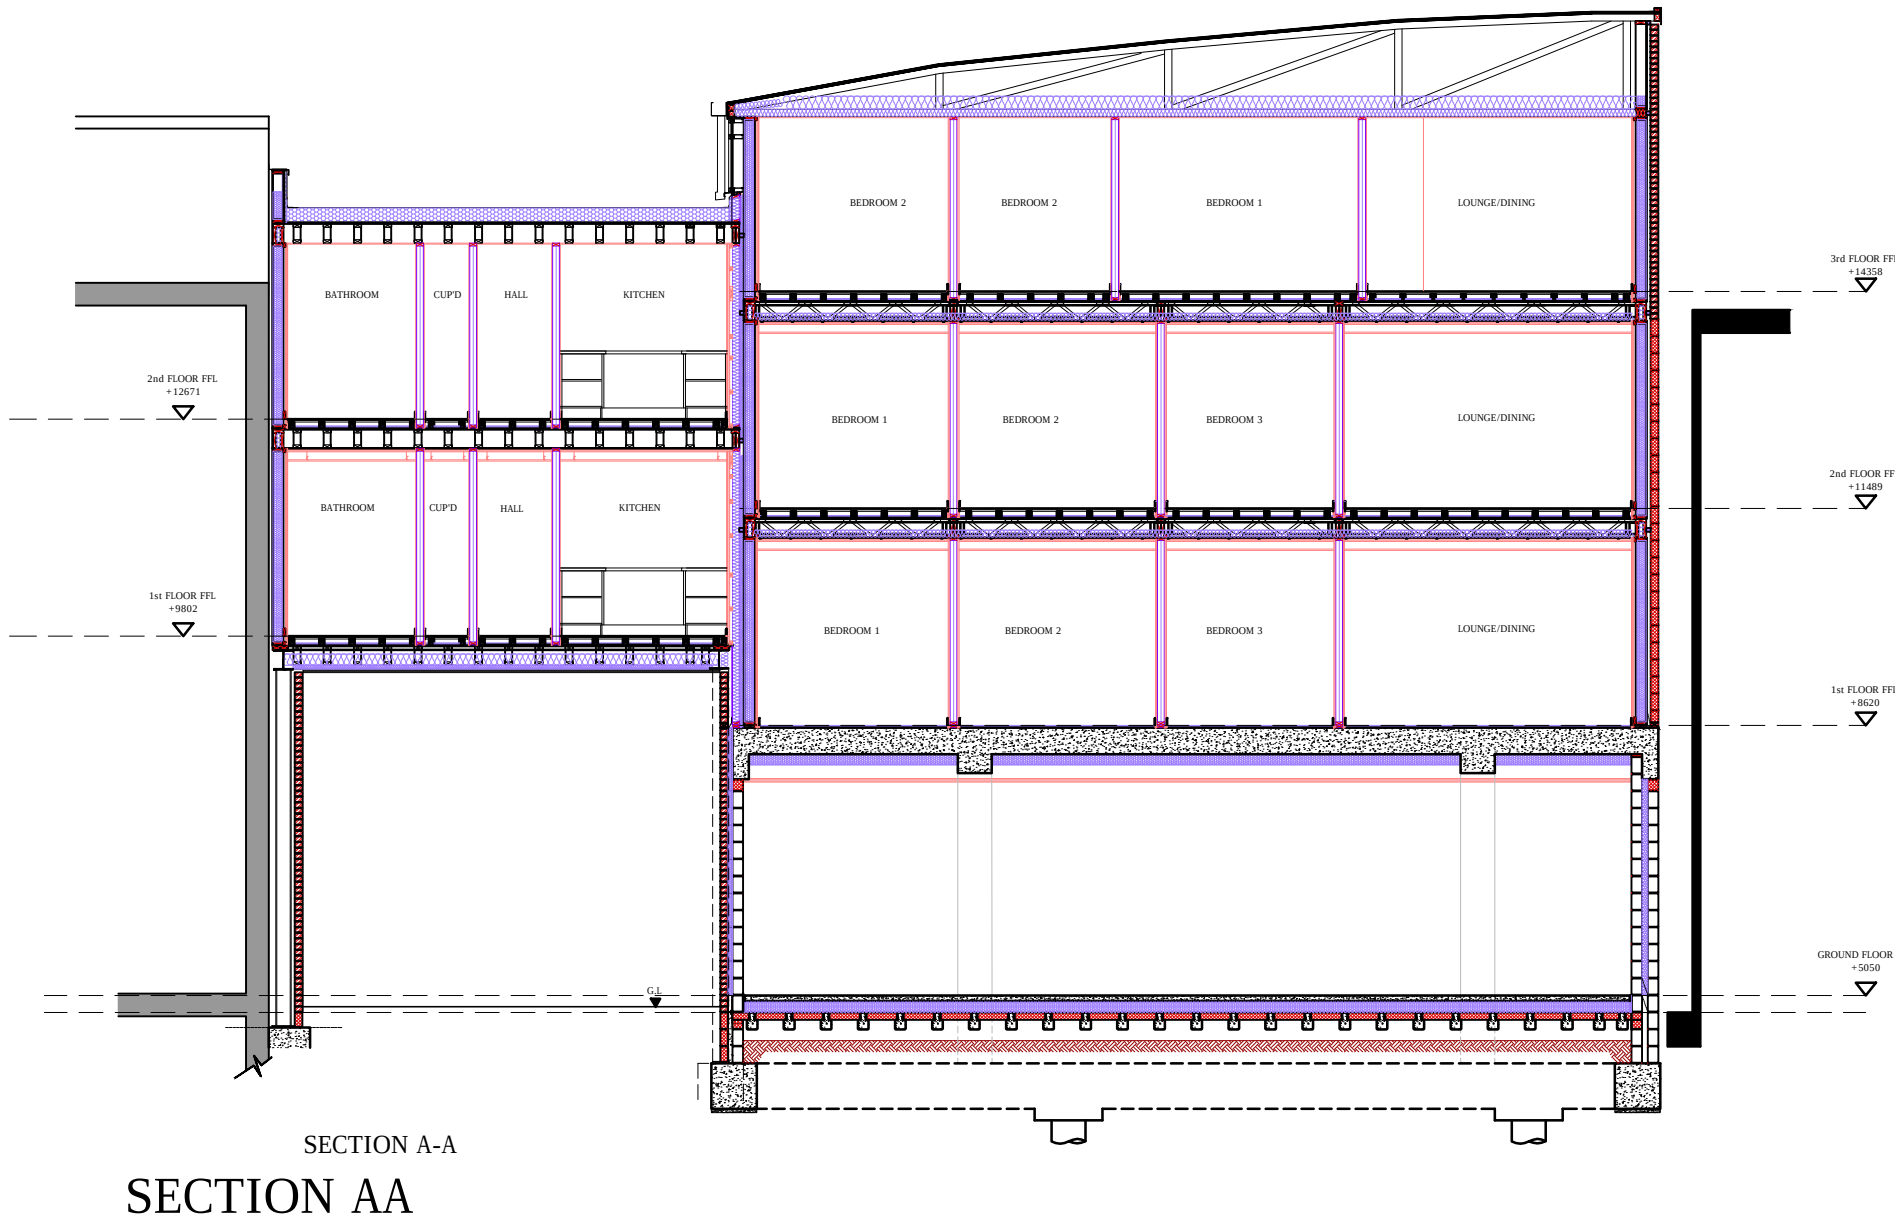
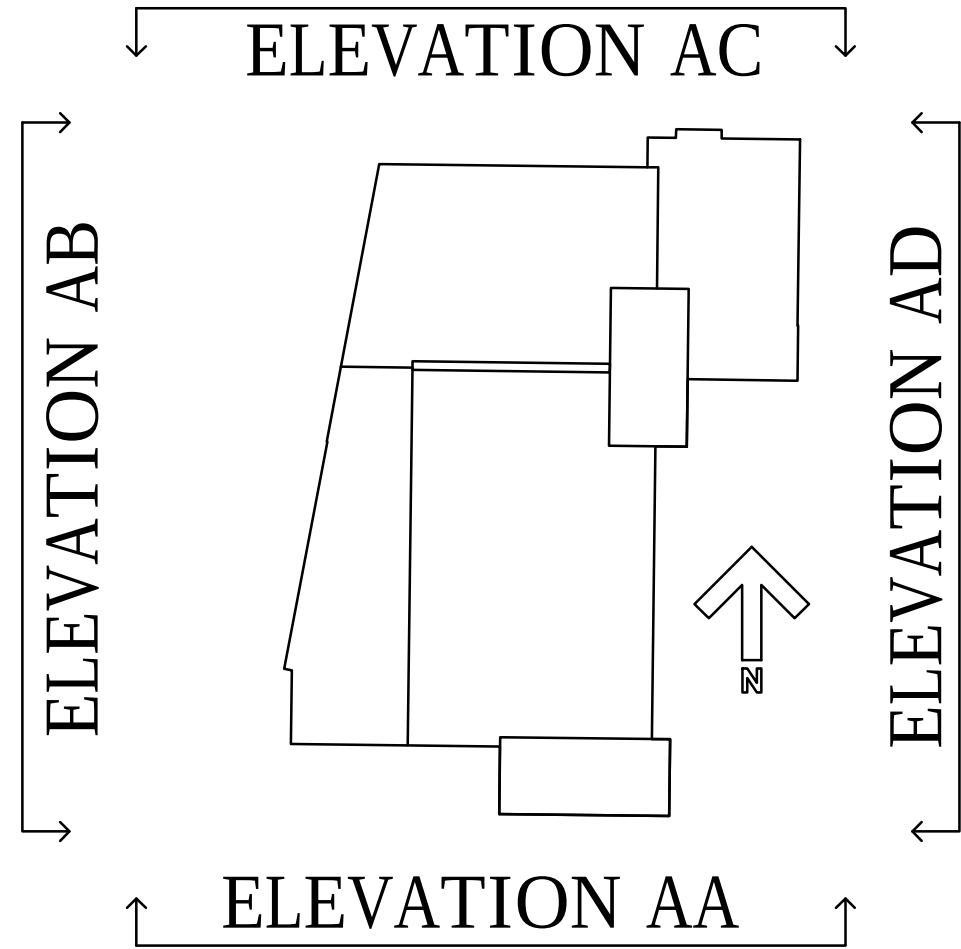


DO NOT SCALE FROM THIS DRAWING EXCEPT FOR PLANNING PURPOSES ONLY.

ALL DIMENSIONS RELATING TO SUB-CONTRACTOR OR SUPPLIERS WORK MUST BE CHECKED ON SITE AND AGREED BETWEEN THE GENERAL CONTRACTOR & THE SUB-CONTRACTORS \ SUPPLIERS. ALL DIMENSIONS ARE IN MILLIMETERS. IF IN DOUBT ASK.


ALL WORKS OR MATERIALS INDICATED ON THE DRAWING ARE TO BE TO THE LATEST BRITISH STANDARDS AND ARE TO BE CARRIED OUT IN ACCORDANCE WITH THE RELEVANT CODES OF PRACTICE OR RECONIZED TRADE ASSOCIATIONS RECOMMENDATIONS & PUBLICATIONS

REV.	AMENDMENT	BY	DATE
A	FLOOR LEVELS, ELEVATION, PLAN AND SCHEDULE OF MATERIALS ADDED		03.07.08
B	3RD FLOOR LEVEL VALUE CORRECTED		12.01.09
C	CHANGES TO STAIRWELL WINDOWS ADDED		05.03.09
D	REDRAWN. KEY TO MATERIALS REVISED		06.06.13
E	FLOOR LEVELS REVISED. ELEVATION AD PARTY WALL WITH ADJOINING BUILDING REVISED FROM CURTAIN WALLING TO RENDER		13.08.14
F	ELEVATION AD REVISED TO SHOW CHANGE OF MATERIALS		25.11.14

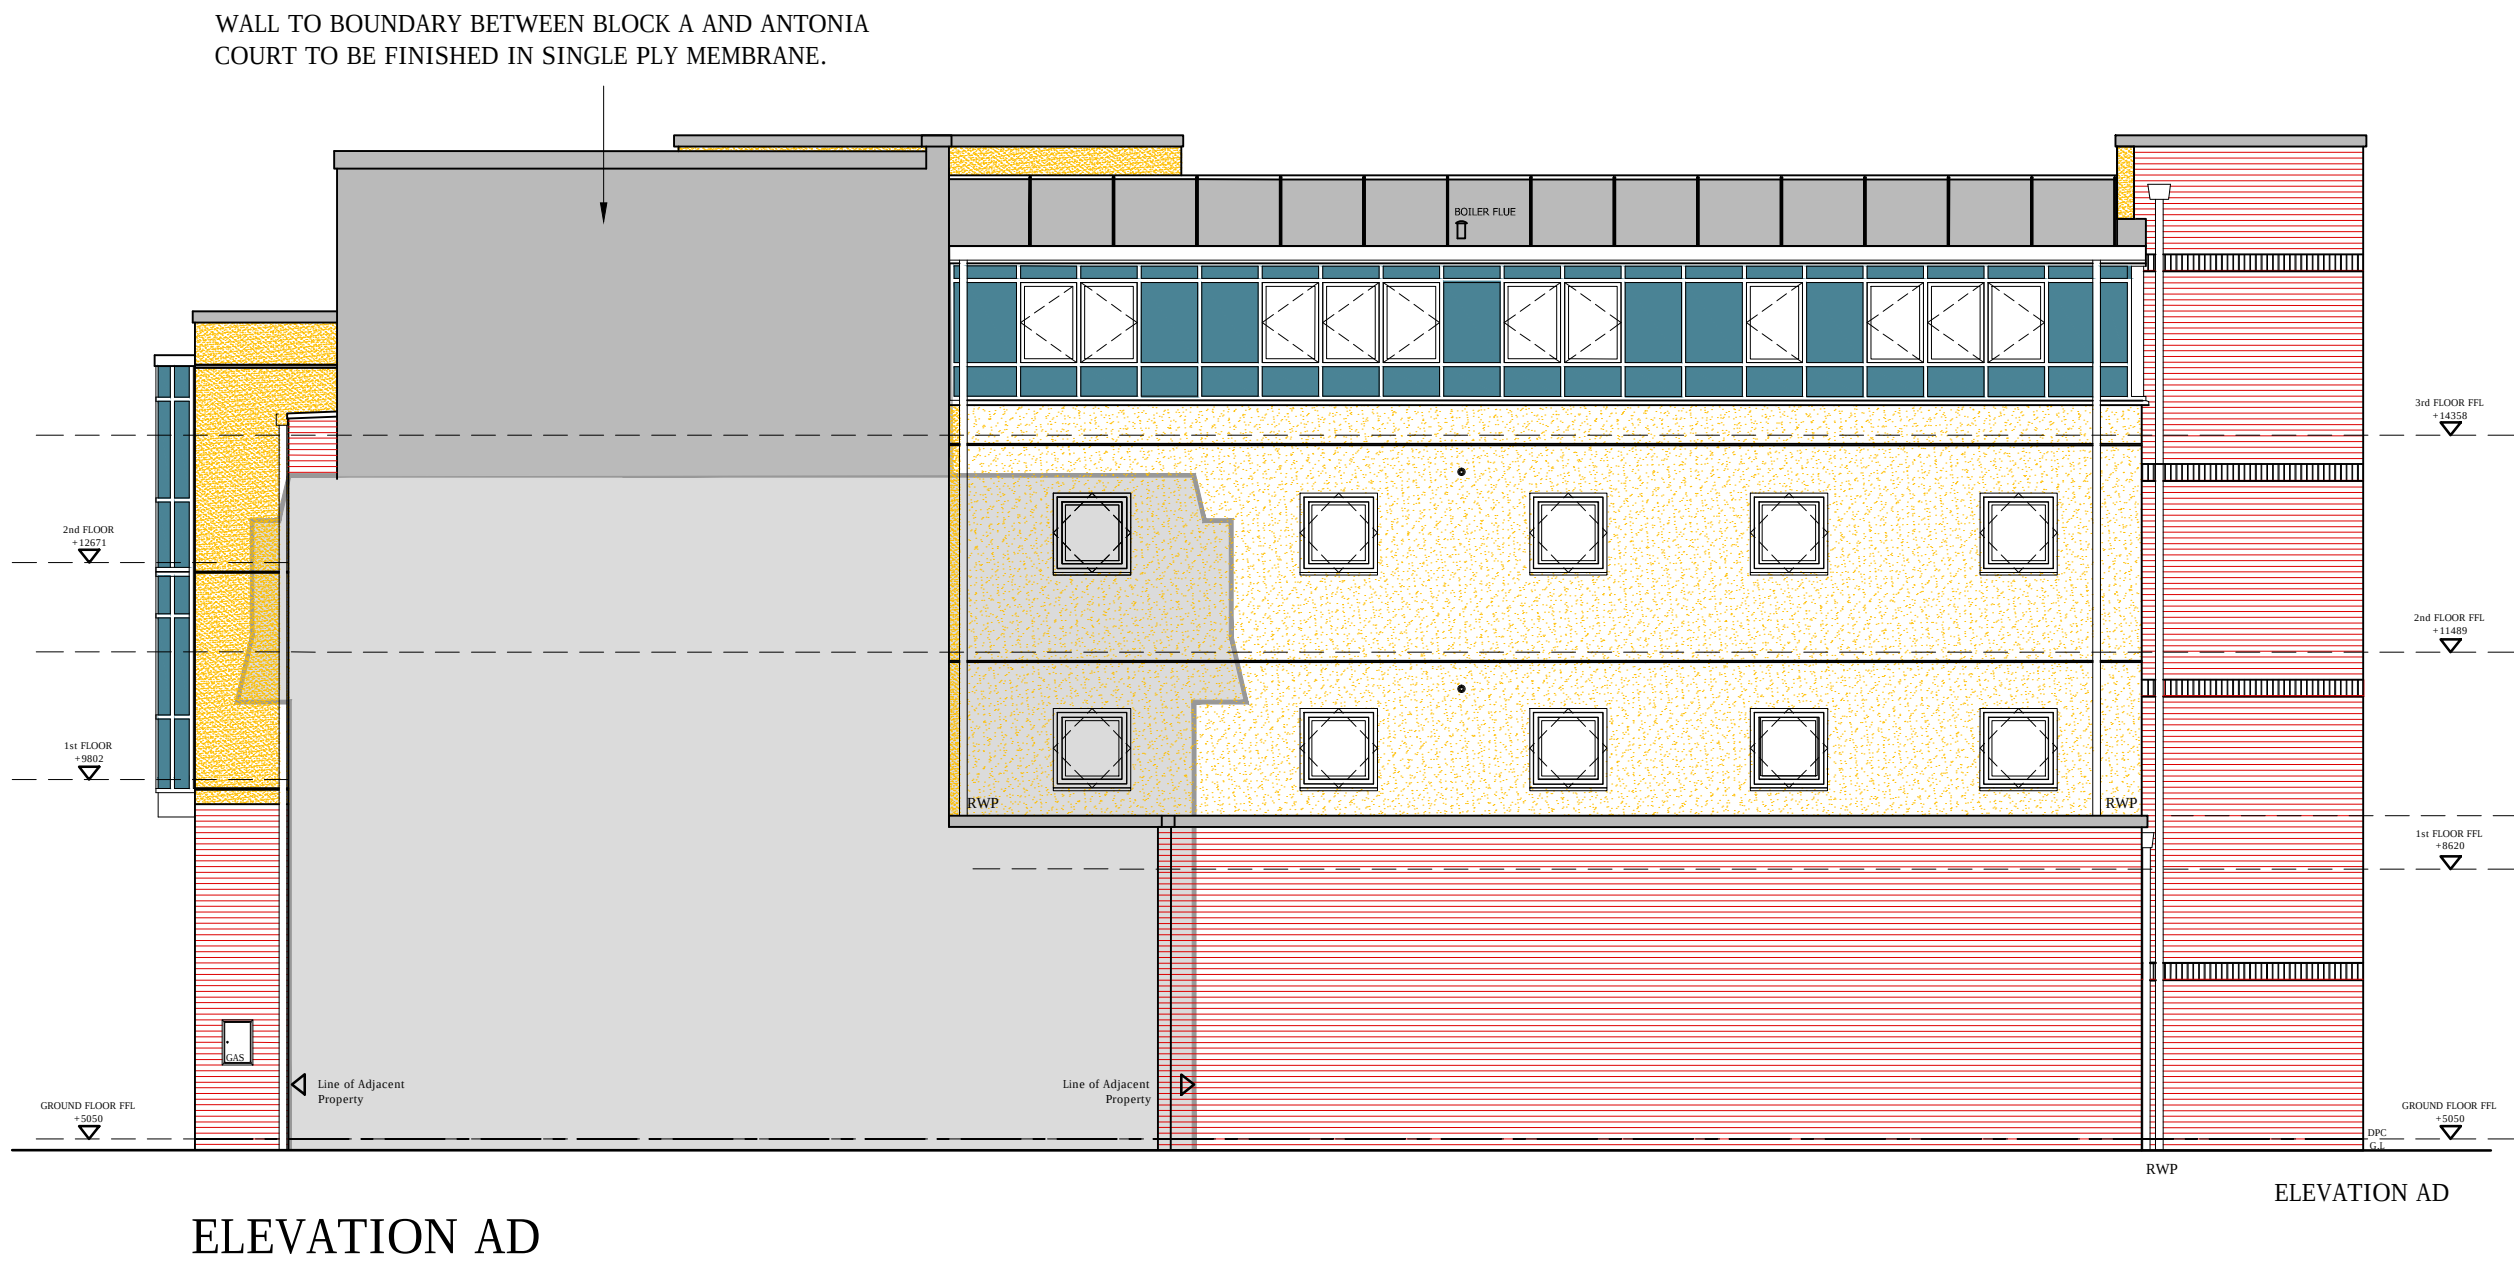

KEY TO MATERIALS

- BRICK: Wienerberger Winchester Multi Stock.
COLOUR: Red Multi.
- RENDER: Weber Render Systems.
COLOUR: Double Cream.
- CLADDING: Trespa Meteon.
COLOUR: Quartz Grey.
- WINDOWS: Rehau PVCu Windows.
COLOUR: Slate Grey.
INFILL PANELS: Trespa Meteon.
COLOUR: Quartz Grey.
- ROOF: Bauder Single Ply Membrane with profile strips.
COLOUR: Blue Grey RAL 7031.
COPINGS: Pressed aluminium.
COLOUR: Blue Grey RAL 7031.

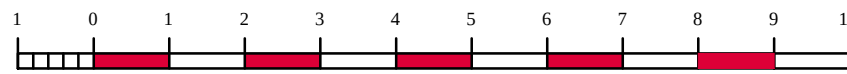

Project
Littlehampton Market

Drawing
Block A Retail and Flats
Elevations AD

Date
March 2013

Scales
1:50

Job No
TSP 458

Drawn by
SG

Status
PLANNING

Dwg No
A 217 112 F

— the —
SEAMAN
PARTNERSHIP
Ltd

UNIT 2, MARTINS BARN, BIRDHAM ROAD
CHICHESTER, WEST SUSSEX, PO20 7BX
TEL: 01243 514131 FAX: 01243 511488
office@the-seaman-partnership.co.uk
www.the-seaman-partnership.co.uk