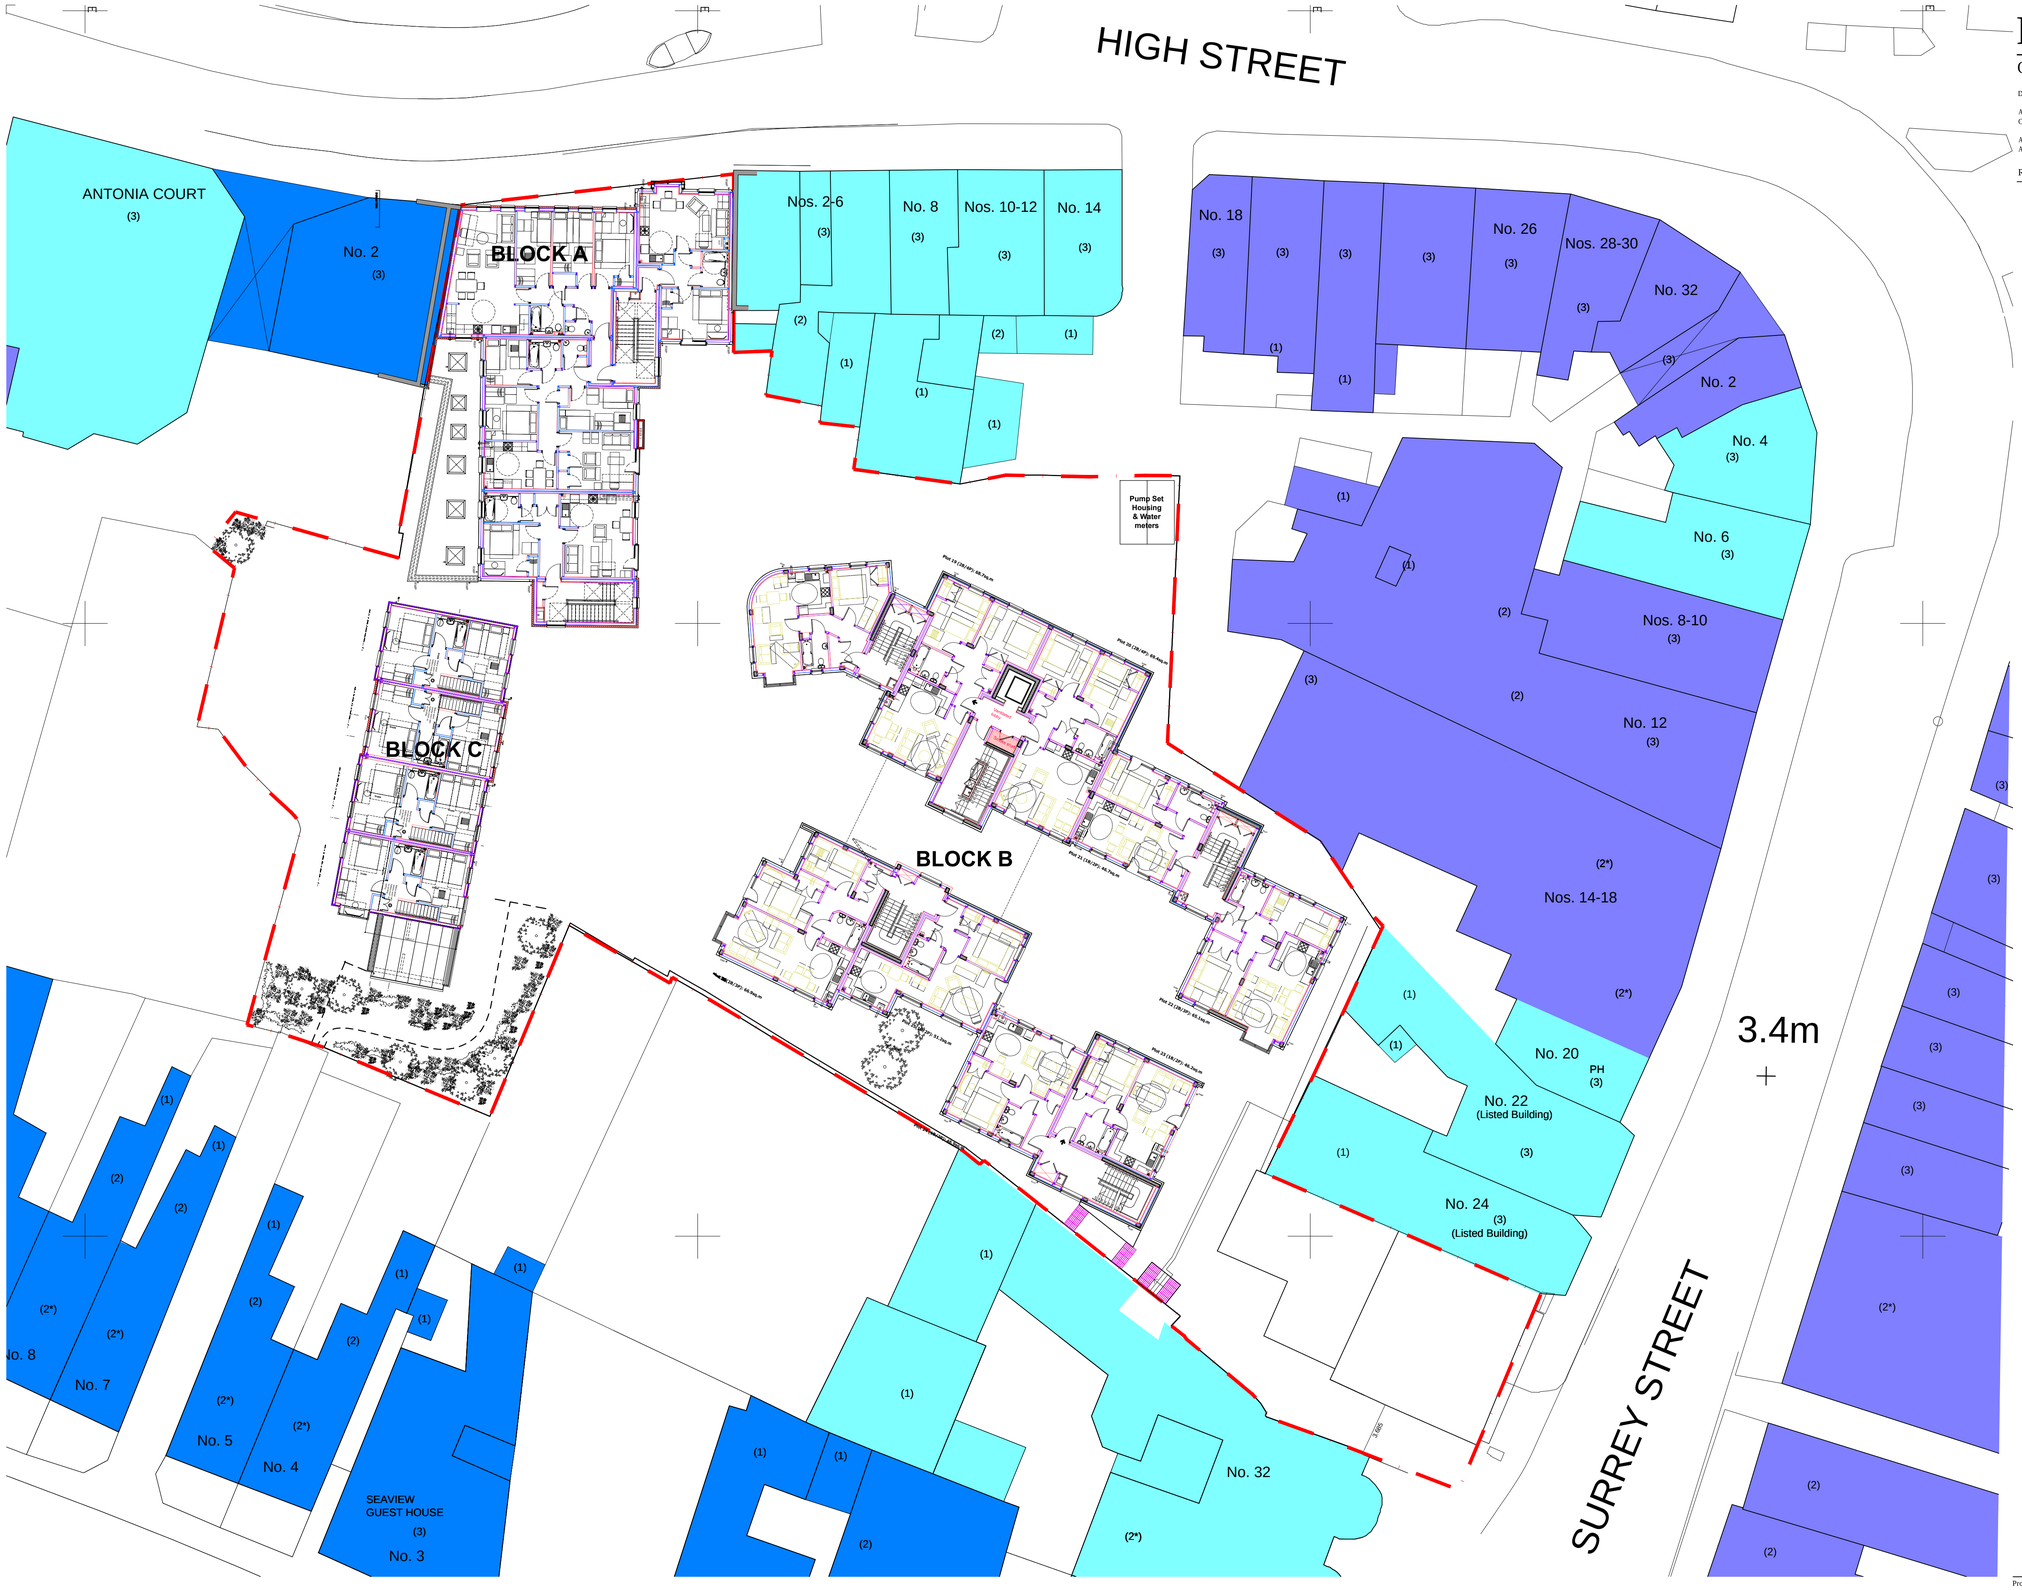

RIBA
Chartered Practice

DO NOT SCALE FROM THIS DRAWING EXCEPT FOR PLANNING PURPOSES ONLY.

ALL DIMENSIONS RELATING TO SUB-CONTRACTOR OR SUPPLIERS WORK MUST BE CHECKED ON SITE AND AGREED BETWEEN THE GENERAL CONTRACTOR & THE SUB-CONTRACTORS \ SUPPLIERS. ALL DIMENSIONS ARE IN MILLIMETERS. IF IN DOUBT ASK.

ALL WORKS OR MATERIALS INDICATED ON THE DRAWING ARE TO BE TO THE LATEST BRITISH STANDARDS AND ARE TO BE CARRIED OUT IN ACCORDANCE WITH THE RELEVANT CODES OF PRACTICE OR RECONIZED TRADE ASSOCIATIONS RECOMMENDATIONS & PUBLICATIONS

REV.	AMENDMENT	BY	DATE
A	COLOUR, SURROUNDING AREAS ADDED AND RETAIL EXTENSION ALTERED		03.07.08
B	MINOR AMENDMENTS AND SHOP WINDOWS ADDED		28.11.08
C	BLOCK A FLATS REMOVED BLOCK C REMOVED NEW 2 BED HOUSES		18.02.09
D	FLOOR PLANS REVISED TO COMPLY TO LATEST BUILDING REGULATIONS		06.06.13
E	BLOCK A PLAN BOUNDARY REVISED. PUMP SET HOUSING ADDED		18.08.14

LEGEND

Residential (No. of storeys shown in brackets)

Commercial (No. of storeys shown in brackets)

Ground Floor Commercial with Residential Above (No. of storeys shown in brackets)

See Drawing A217-125 for Schedule of Accommodation

2 0 2 4 6 8 10 12 14 16 18 20
1:200

Project
Littlehampton Market

Drawing
First Floor Plan

Date May 2013
Drawn by mJw
Scales 1:200 @ A1
Status Planning
Job No TSP 458
Dwg No A217-102E
Revision

the SEAMAN PARTNERSHIP Ltd
UNIT 2, MARTINS BARN, BIRDHAM ROAD
CHICHESTER, WEST SUSSEX, PO20 7BX
TEL: 01243 514131 FAX: 01243 511488
office@the-seaman-partnership.co.uk
w.w.w.the-seaman-partnership.co.uk

ARUN DISTRICT COUNCIL LU/366/14/NMA