


DO NOT SCALE FROM THIS DRAWING EXCEPT FOR PLANNING PURPOSES ONLY.


ALL DIMENSIONS RELATING TO SUB-CONTRACTOR OR SUPPLIERS WORK MUST BE CHECKED ON SITE AND AGREED BETWEEN THE GENERAL CONTRACTOR & THE SUB-CONTRACTORS / SUPPLIERS. ALL DIMENSIONS ARE IN MILLIMETERS. IF IN DOUBT ASK.

ALL WORKS OR MATERIALS INDICATED ON THE DRAWING ARE TO BE TO THE LATEST BRITISH STANDARDS AND ARE TO BE CARRIED OUT IN ACCORDANCE WITH THE RELEVANT CODES OF PRACTICE OR RECOGNIZED TRADE ASSOCIATIONS RECOMMENDATIONS & PUBLICATIONS


REV.	AMENDMENT	BY	DATE
A	UPDATED TO NEW SCHEME		06.03.09
B	REVISED TO REFLECT PLANNING CONDITION 18 GIVING MINIMUM GROUND FLOOR LEVELS AND CHANGES REQUIRED TO MEET CURRENT BUILDING REGULATIONS		06.06.13
C	BLOCK A ROOF RAISED		29.08.14

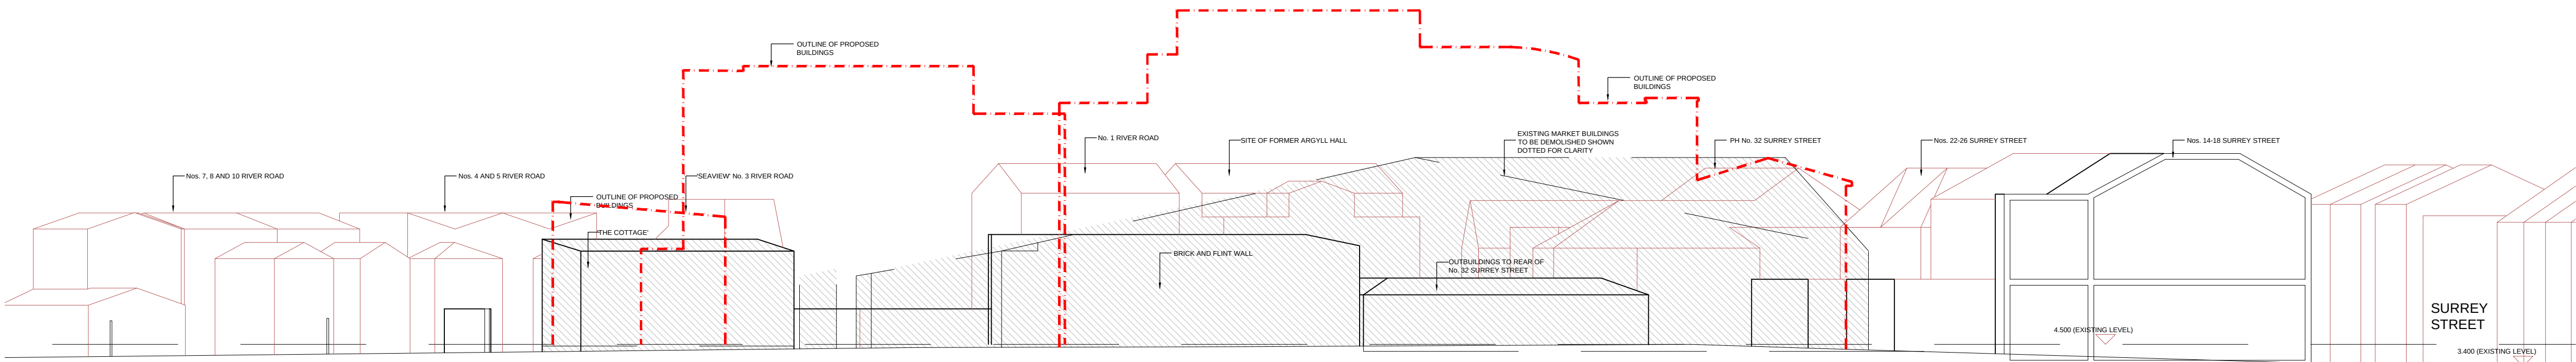



SECTION A

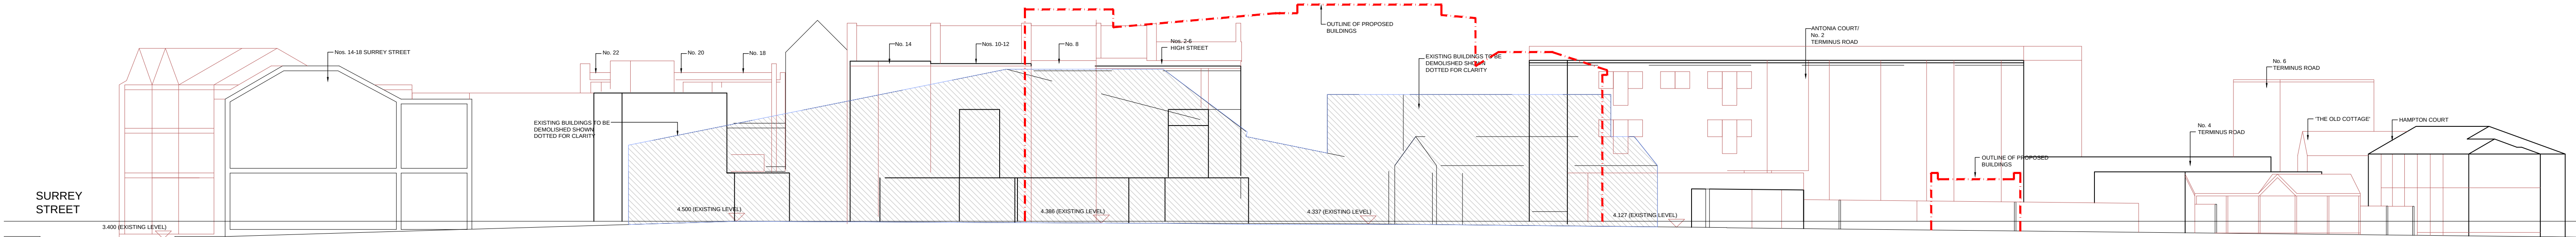


SECTION B

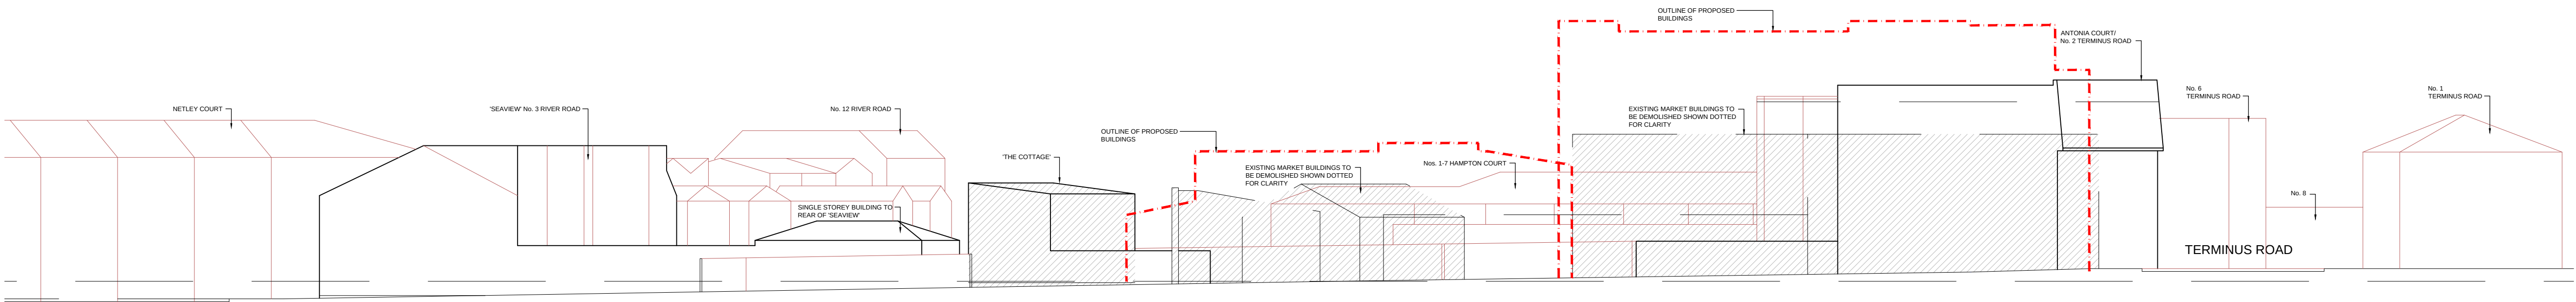

SECTION C

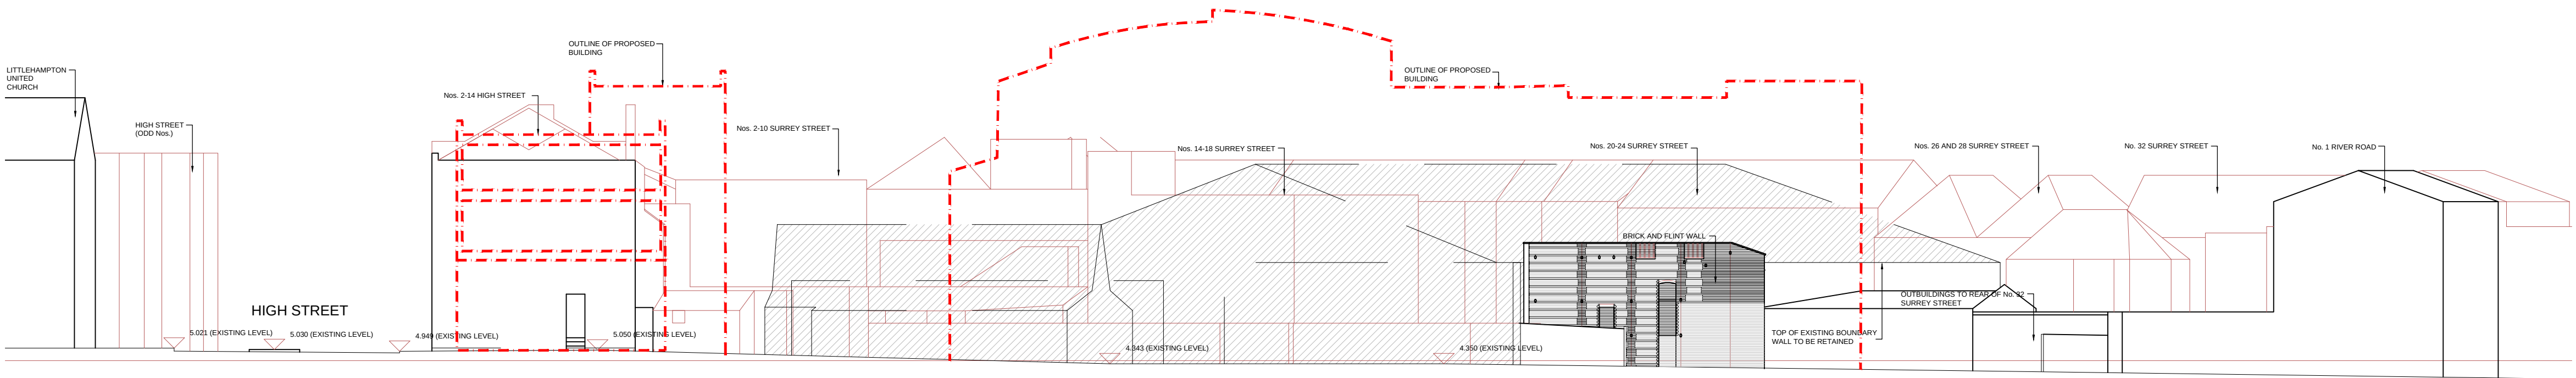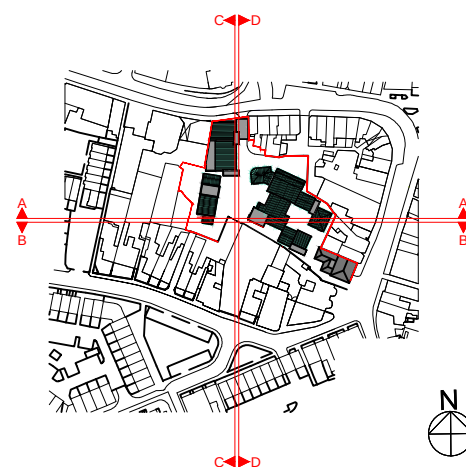

SECTION D

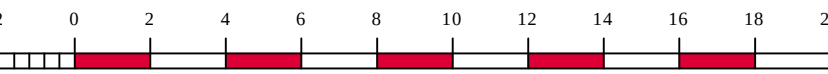

Project
Littlehampton Market

Drawing
Sketch Cross Sections

Date
JUNE 2013
Scales
1:200
Job No
TSP 458

Drawn by
mJw
Status
PLANNING
Dwg No
A 217 119 C
Revision

— the —
SEAMAN
PARTNERSHIP
Ltd
UNIT 2, MARTINS BARN, BIRDHAM ROAD
CHICHESTER, WEST SUSSEX, PO20 7BX
TEL: 01243 514131 FAX: 01243 511488
office@the-seaman-partnership.co.uk
www.the-seaman-partnership.co.uk