


	1 Meadow Way	
--	--------------	--

5 Meadow Way

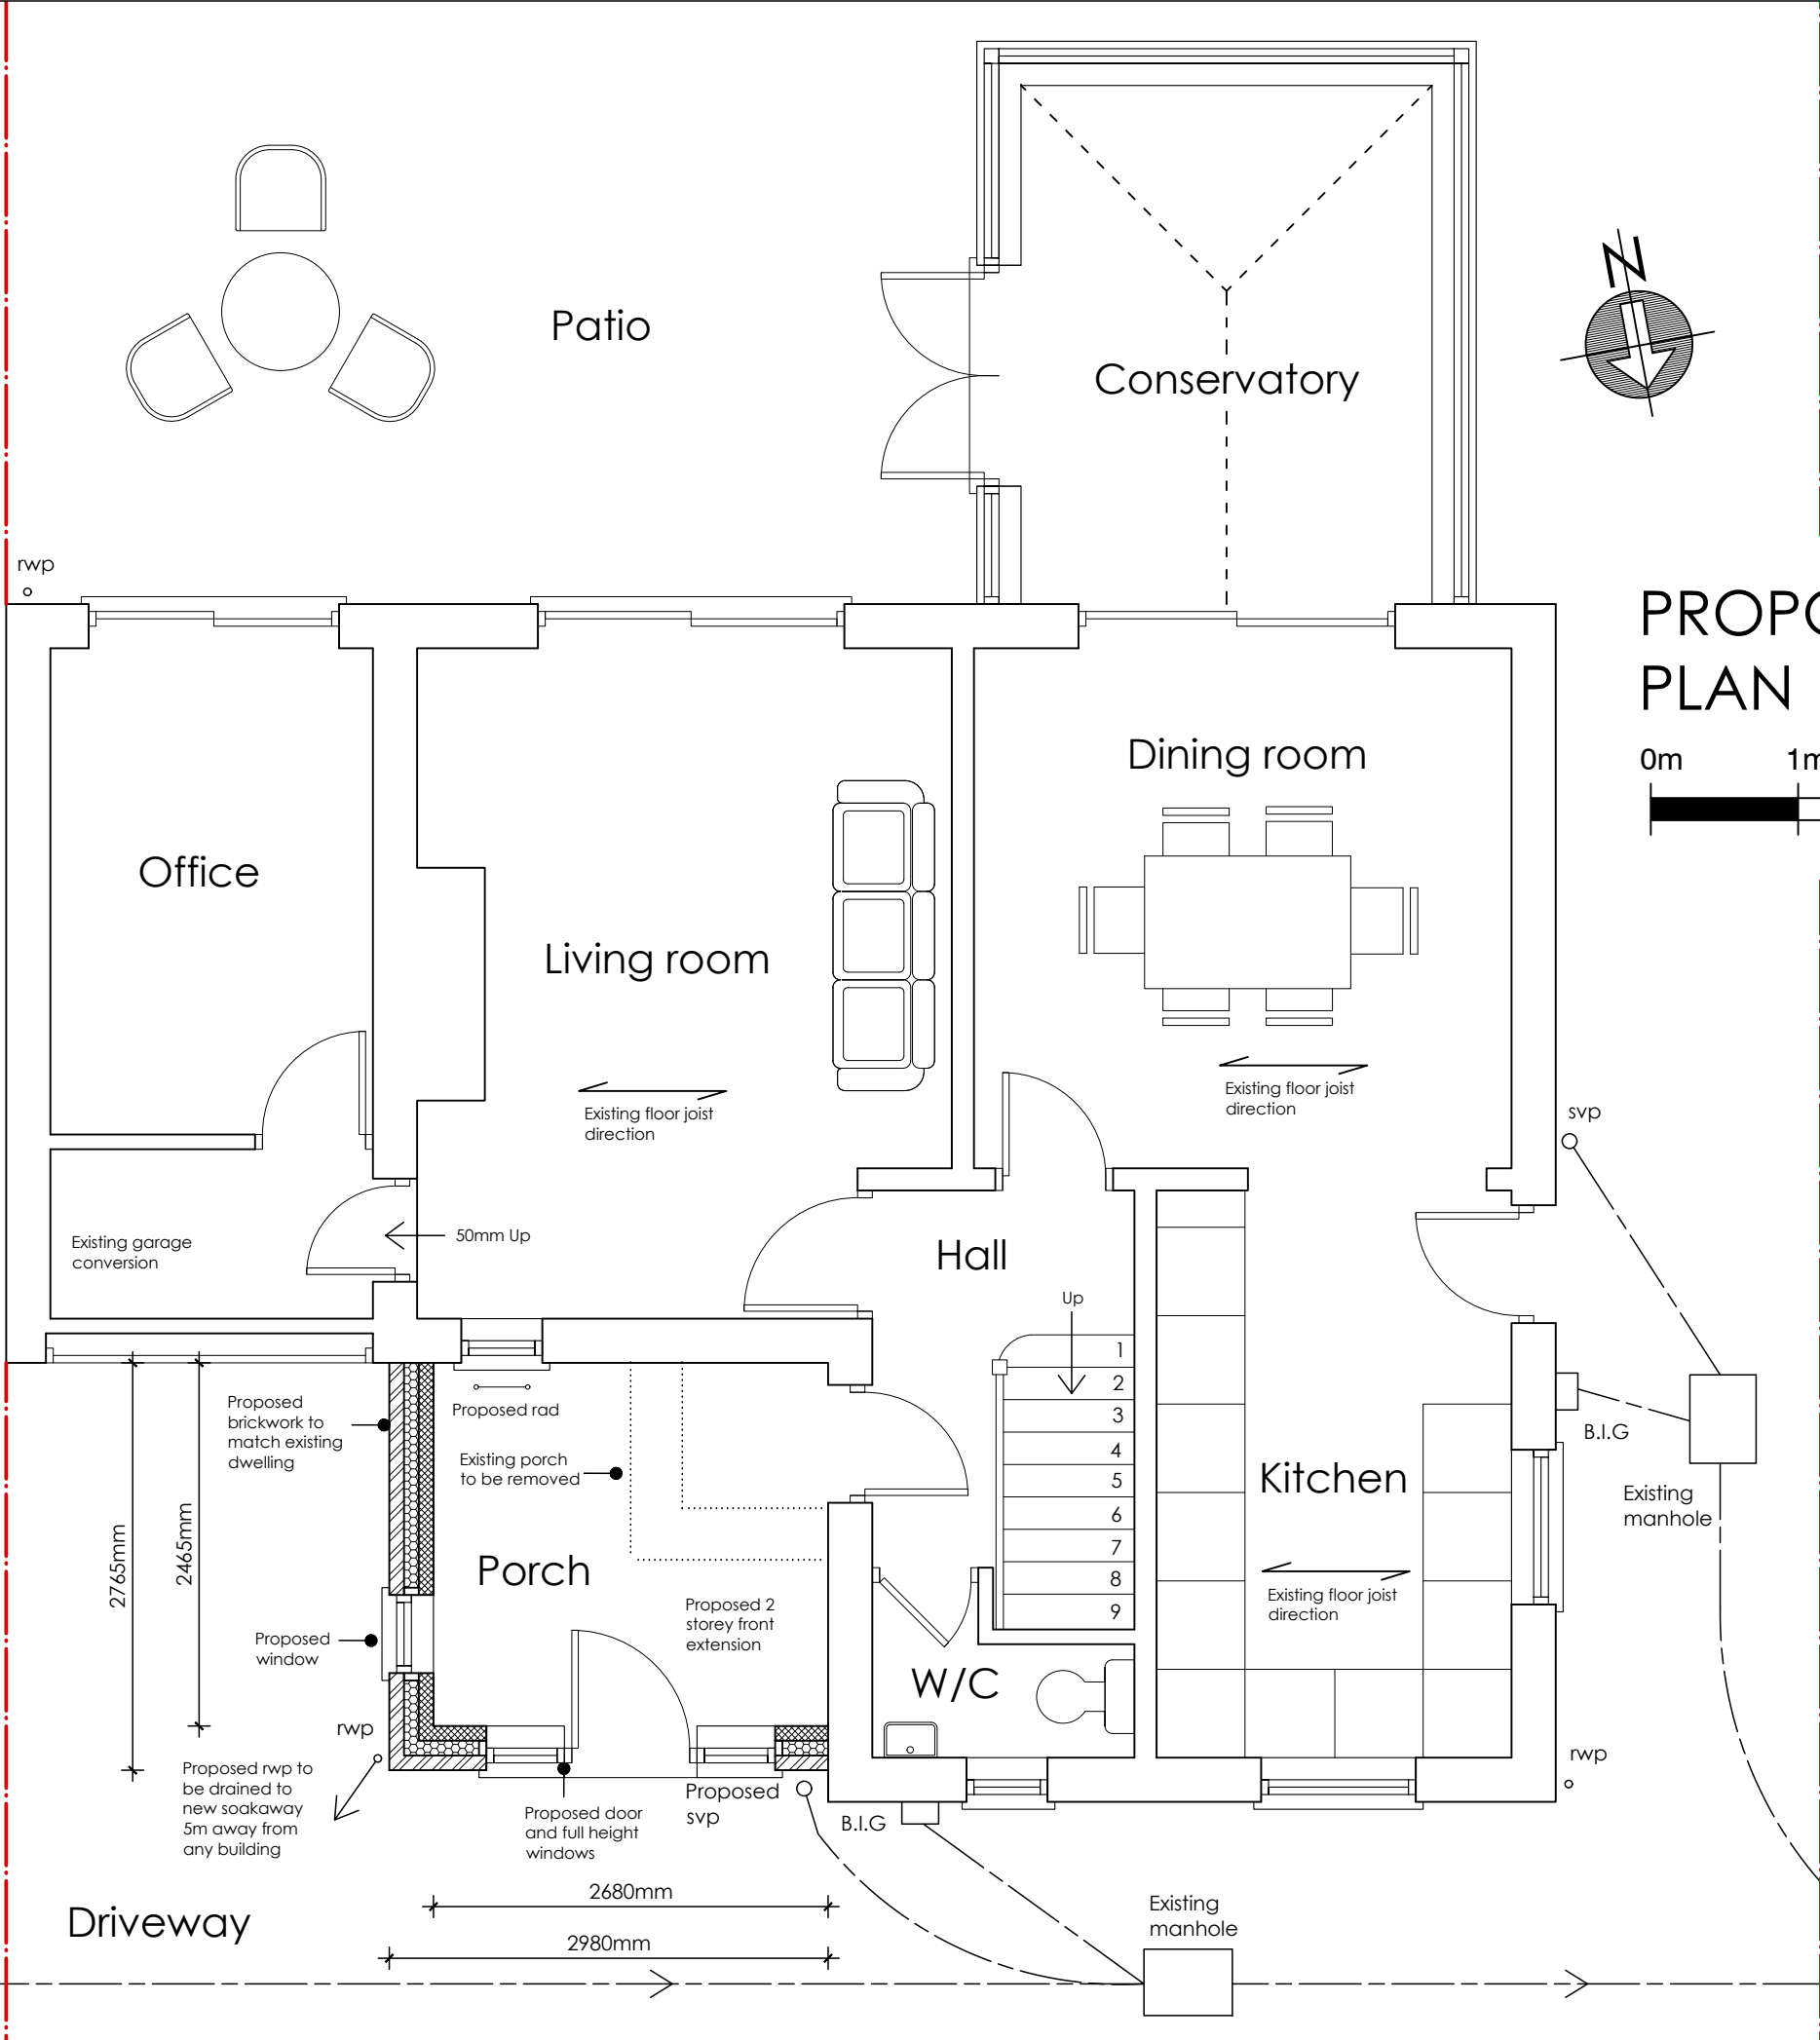

A horizontal number line is shown, starting at 0m and ending at 5m. Major tick marks are labeled at 0m, 1m, 2m, 3m, 4m, and 5m. The line is divided into five equal segments of 1m each. The segments from 0m to 1m, 2m to 3m, and 4m to 5m are filled with black. The segments from 1m to 2m and 3m to 4m are white.



ama
architectural &
quantity
surveying
services
atterbury moore associates

Unit 1 Gosling Croft Business Park
Long Furlong
Clapham Worthing
West Sussex BN13 3UT

01903 871131
carl@afterburymoore.co.uk

Client:	Janet Dyke
---------	------------

Address of Works: 3 Meadow Way
Littlehampton
West Sussex
BN17 6BW

Drawing Title: Proposed 2 Storey Front Extension
Planning Permission Issue

Paper Size:	A3	Date:	Nov. 2019
-------------	----	-------	-----------

Job Number:	Drawing Number:	Revision:
AR-141	04	Revision

General Notes:

1. Do not scale from these drawings (unless for planning purposes).
2. Drawings to be read in conjunction with the structural calculations and the building notes provided.
3. The client/contractor is advised to read the separate notes and the details provided in the structural calculations regarding the CDM regulations.
4. The property owner is reminded to serve a Party Wall Notice on any adjoining owner should they need to do so in accordance with the requirements of the Party Wall Act 1994.
5. No work should be undertaken until all consents (Planning and Building Control) have been received and approved in writing. Any work undertaken without consent is done so at the clients risk.
6. All dimensions to be checked on site prior to ordering any materials, kitchens or bathrooms.
7. At existing foundations and lintels taking any additional loads are to be exposed and agreed with the Building Control Officer.

Revision	Date	Amendment