



1 Meadow Way

5 Meadow Way

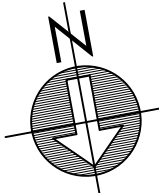

PROPOSED FIRST FLOOR
PLAN 1:50

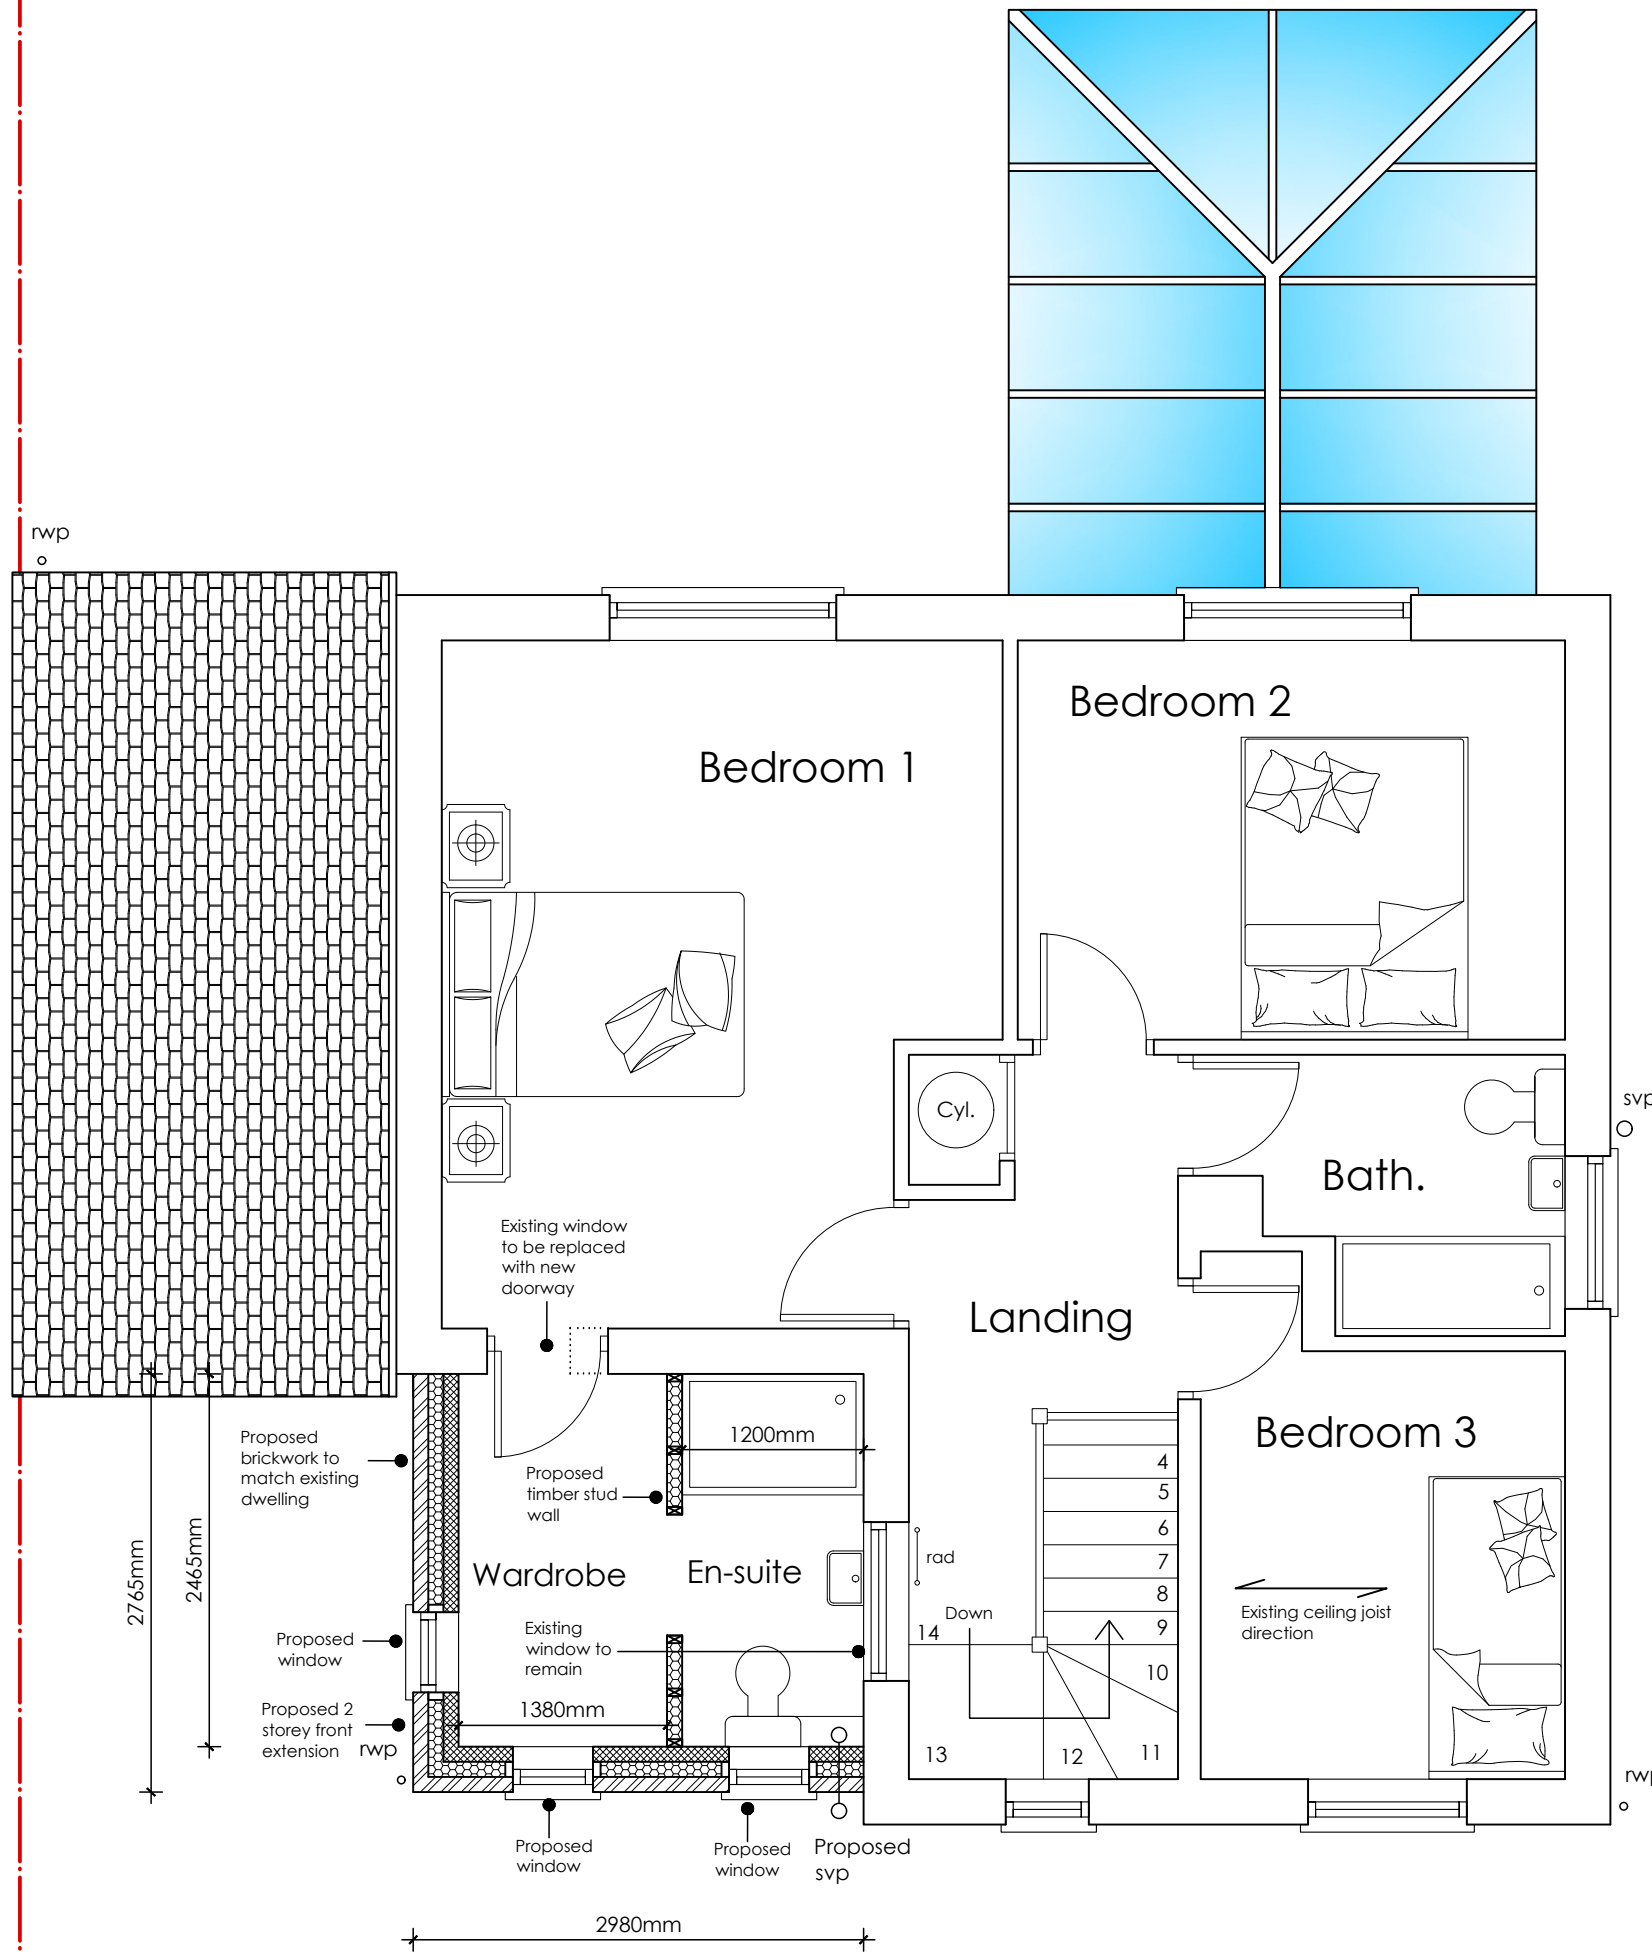

ama
afterbury moore associates
architectural &
quantity
surveying
services

Unit 1 Gosling Croft Business Park
Long Furlong
Clapham Worthing
West Sussex BN13 3UT
01903 871131
carl@afterburymoore.co.uk

Client:		Janet Dyke	
Address of Works:		3 Meadow Way Littlehampton West Sussex BN17 6BW	
Drawing Title:		Proposed 2 Storey Front Extension Planning Permission Issue	
Paper Size:	A3	Date:	Nov. 2019
Job Number:	AR-141	Drawing Number:	05
		Revision:	Revision

- General Notes:
- 1: Do not scale from these drawings (unless for planning purposes).
 - 2: Drawings to be read in conjunction with the structural calculations and the building notes provided.
 - 3: The client/ contractor is advised to read the separate notes and the details provided in the structural calculations regarding the CDM regulations.
 - 4: The property owner is reminded to serve a Party Wall Notice on any adjoining owner should they need to do so under the requirements of the Party Wall Act 1996.
 - 5: No work should be undertaken until all consents (Planning and Building Control) have been received and approved in writing. Any work undertaken without consent is done so at the clients risk.
 - 6: All dimensions to be checked on site prior to ordering any materials, kitchens or bathrooms.
 - 7: All existing foundations and inlets taking any additional loads are to be exposed and agreed with the Building Control Officer.

Revision	Date	Amendment