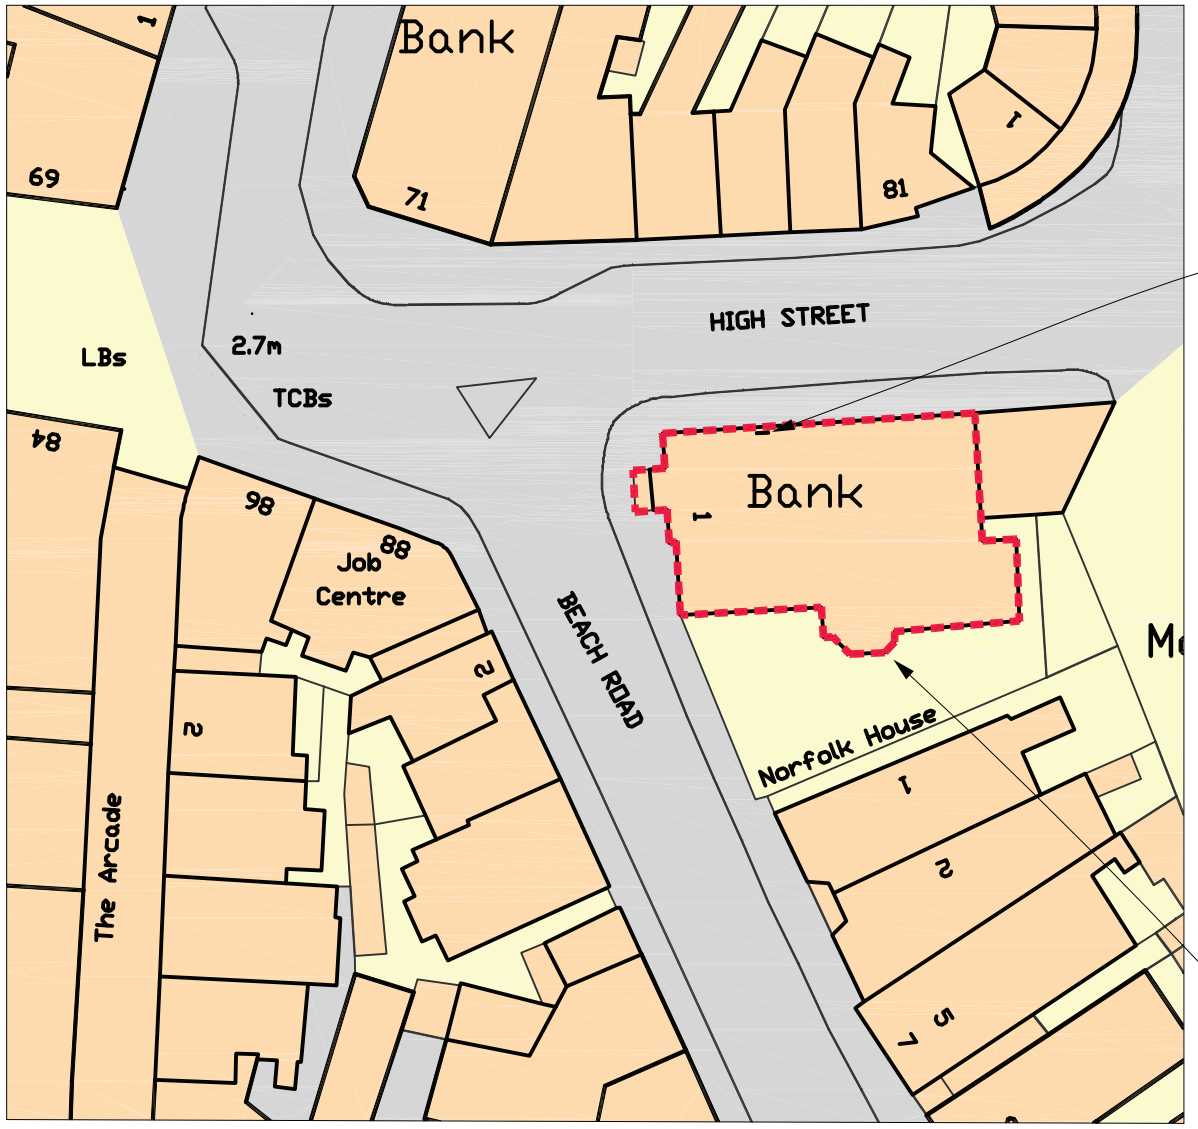

SITE BLOCK PLAN (SCALE 1:500)

LOCATION OF PROPOSED INTERNAL WINDOW DISPLAY

SITE OUTLINED IN RED

Ordnance Survey, (c) Crown Copyright 2010. All rights reserved. Licence number 100020449

SITE LOCATION PLAN (SCALE 1:1250)

SITE LOCATION PLANS

100mm				
Scale 1:500	20m	30m	40m	50m
Scale 1:1250	50m	75m	100m	125m

isg

01227 792000 www.isgcathedral.com

MAIN CONTRACTOR: N/A
SUB CONTRACTORS: -/-
SCALE: 1:500,1250 @ A3
DRAWING STATUS: PLANNING
REVISION: A
DATE: 17/01/2011
CONTRACT: Littlehampton
TITLE: SITE LOCATION DRAWINGS
DRAWING NUMBER: 1006_Littlehampton_P-01
JOB # 11
DATE: NOV 10
DRAWN BY: DEW / MG
ORIGINAL ARCHITECT: LTHE GPM

ARUN DISTRICT COUNCIL LU/369/10/A