




TODDINGTON PARK, LITTLEHAMPTON



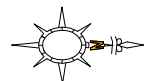


50m


St Nicholas Church

 PERSIMMON Together, we make a home Persimmon Homes Thames Valley Persimmon Homes, Kestel Road, Cambridge, Surrey GU15 3TD Tel: 01276 860680	
DATE: 27.06.16	
SCALE: 1:2500 @ A1	
Proj No: 519-GR-L-002	
Drawing Title: Toddington Lane Littlehampton	
Drawing Status: Illustrative Masterplan	
Drawing: KJ	
Rev: -	
PRELIMINARY	

APPENDIX E: Updated Masterplan Drainage Strategy 2021

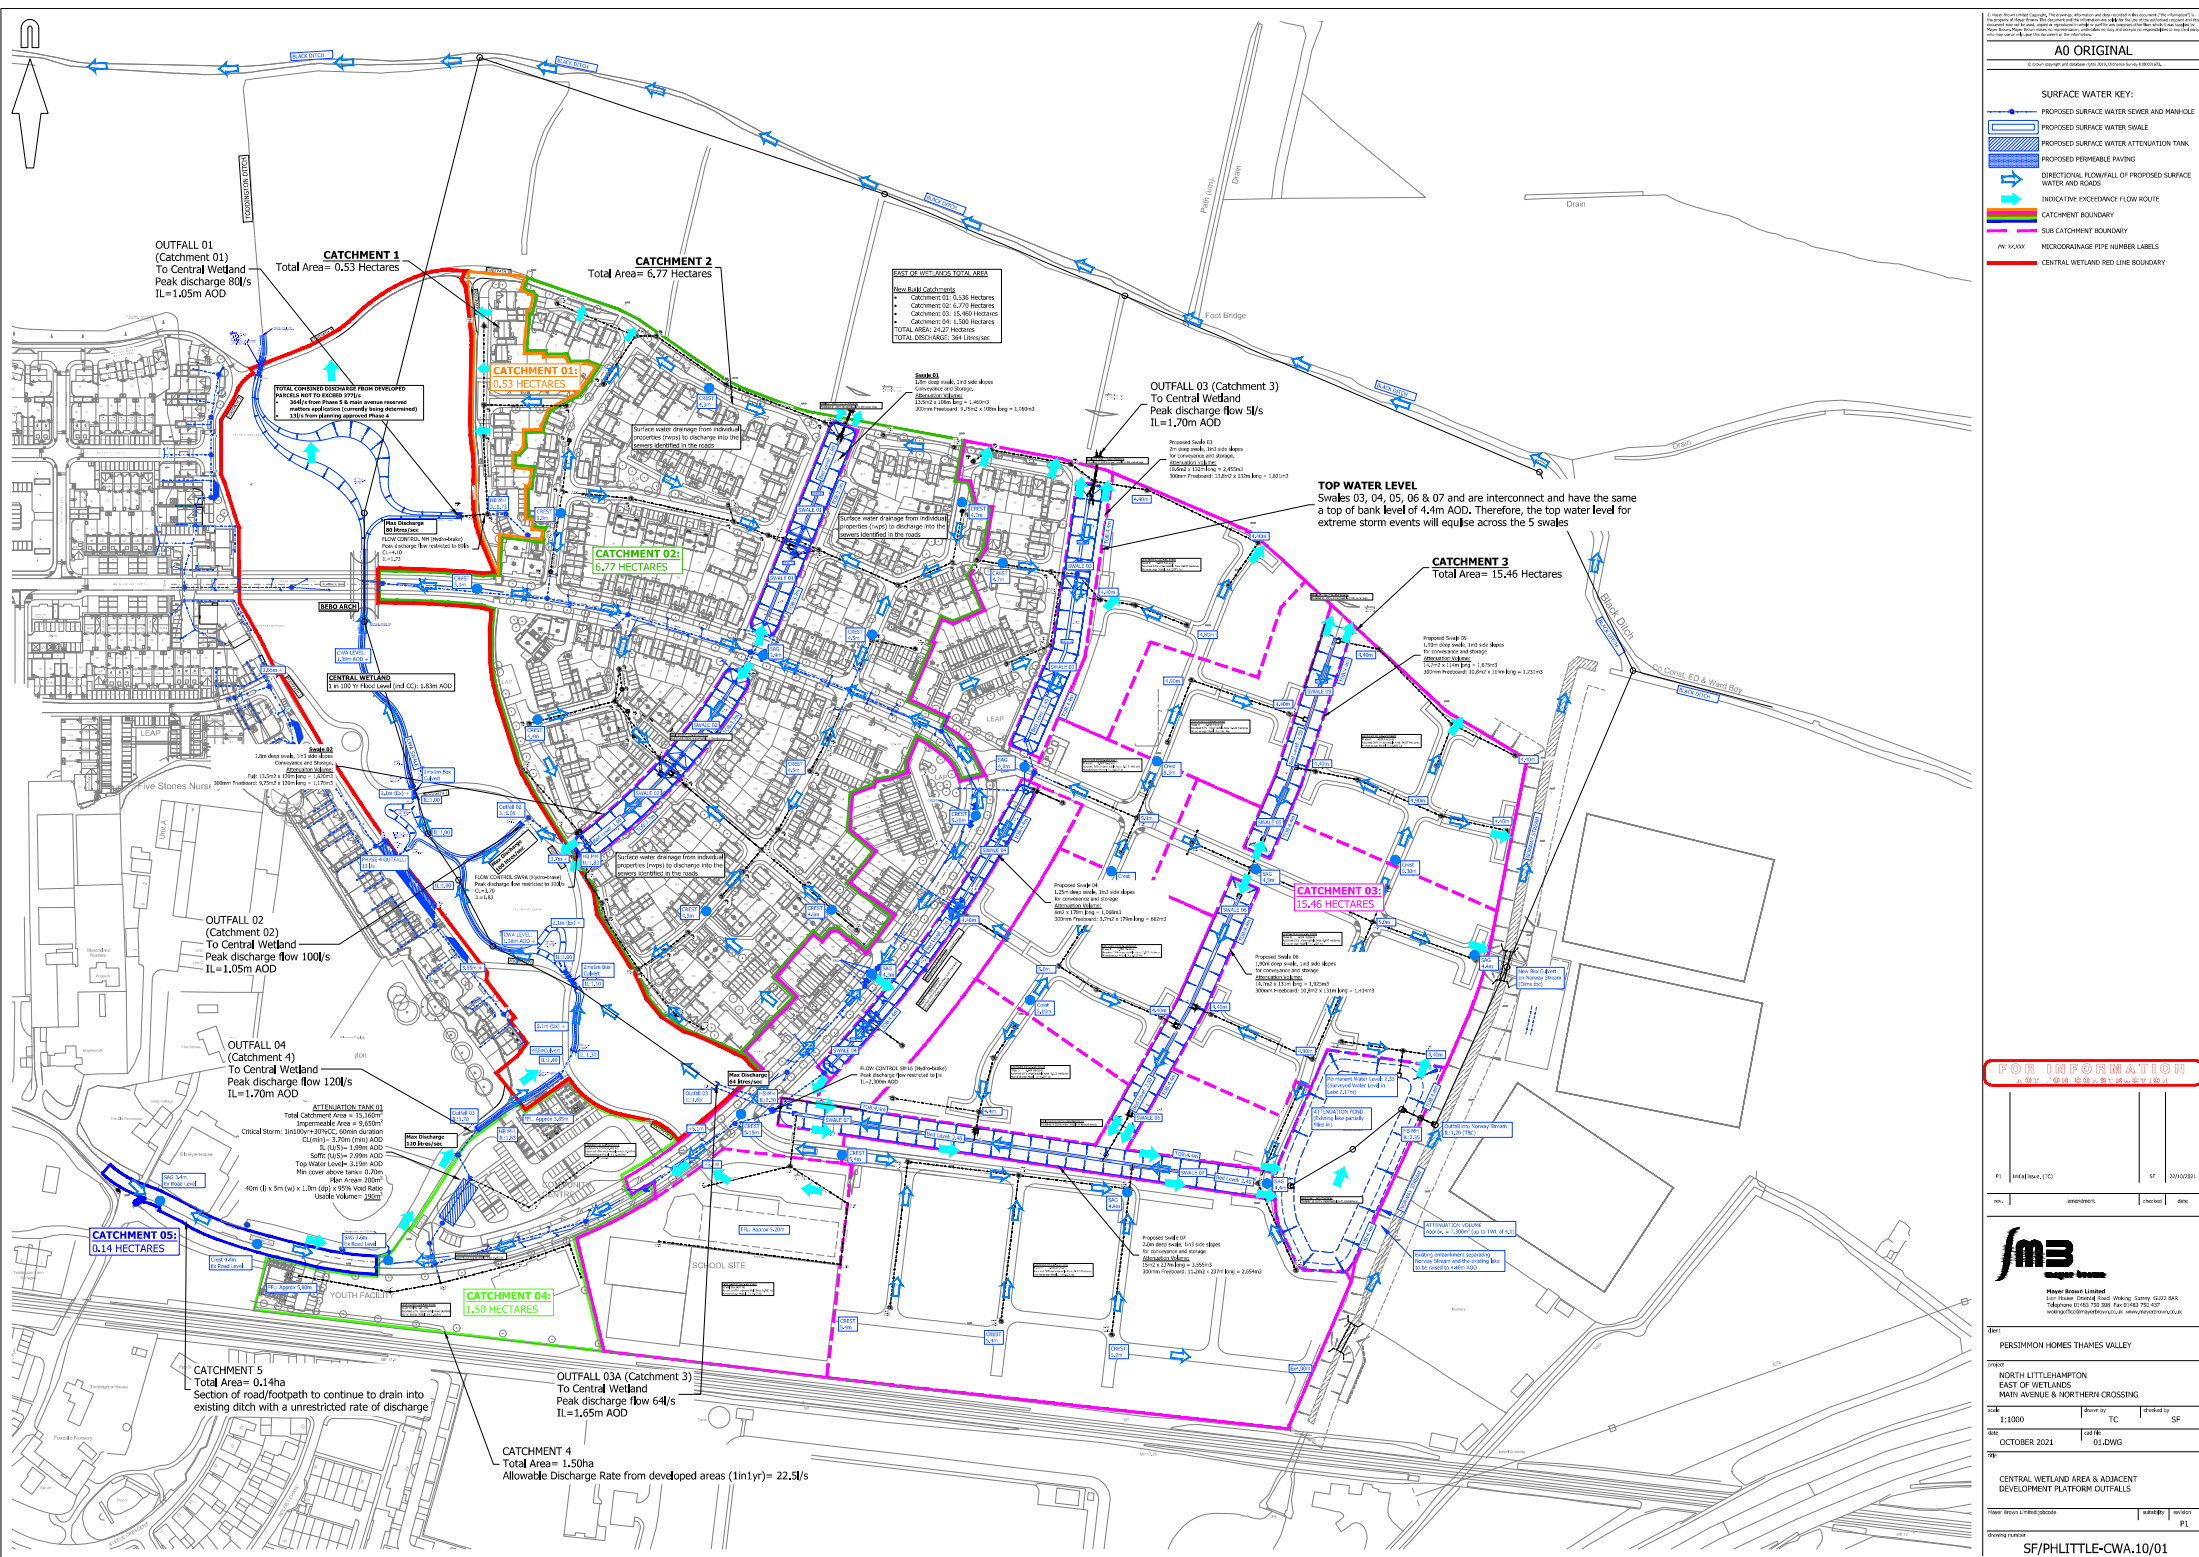

APPENDIX F: Pre-Demolition Topographic Survey & Drainage Catchment

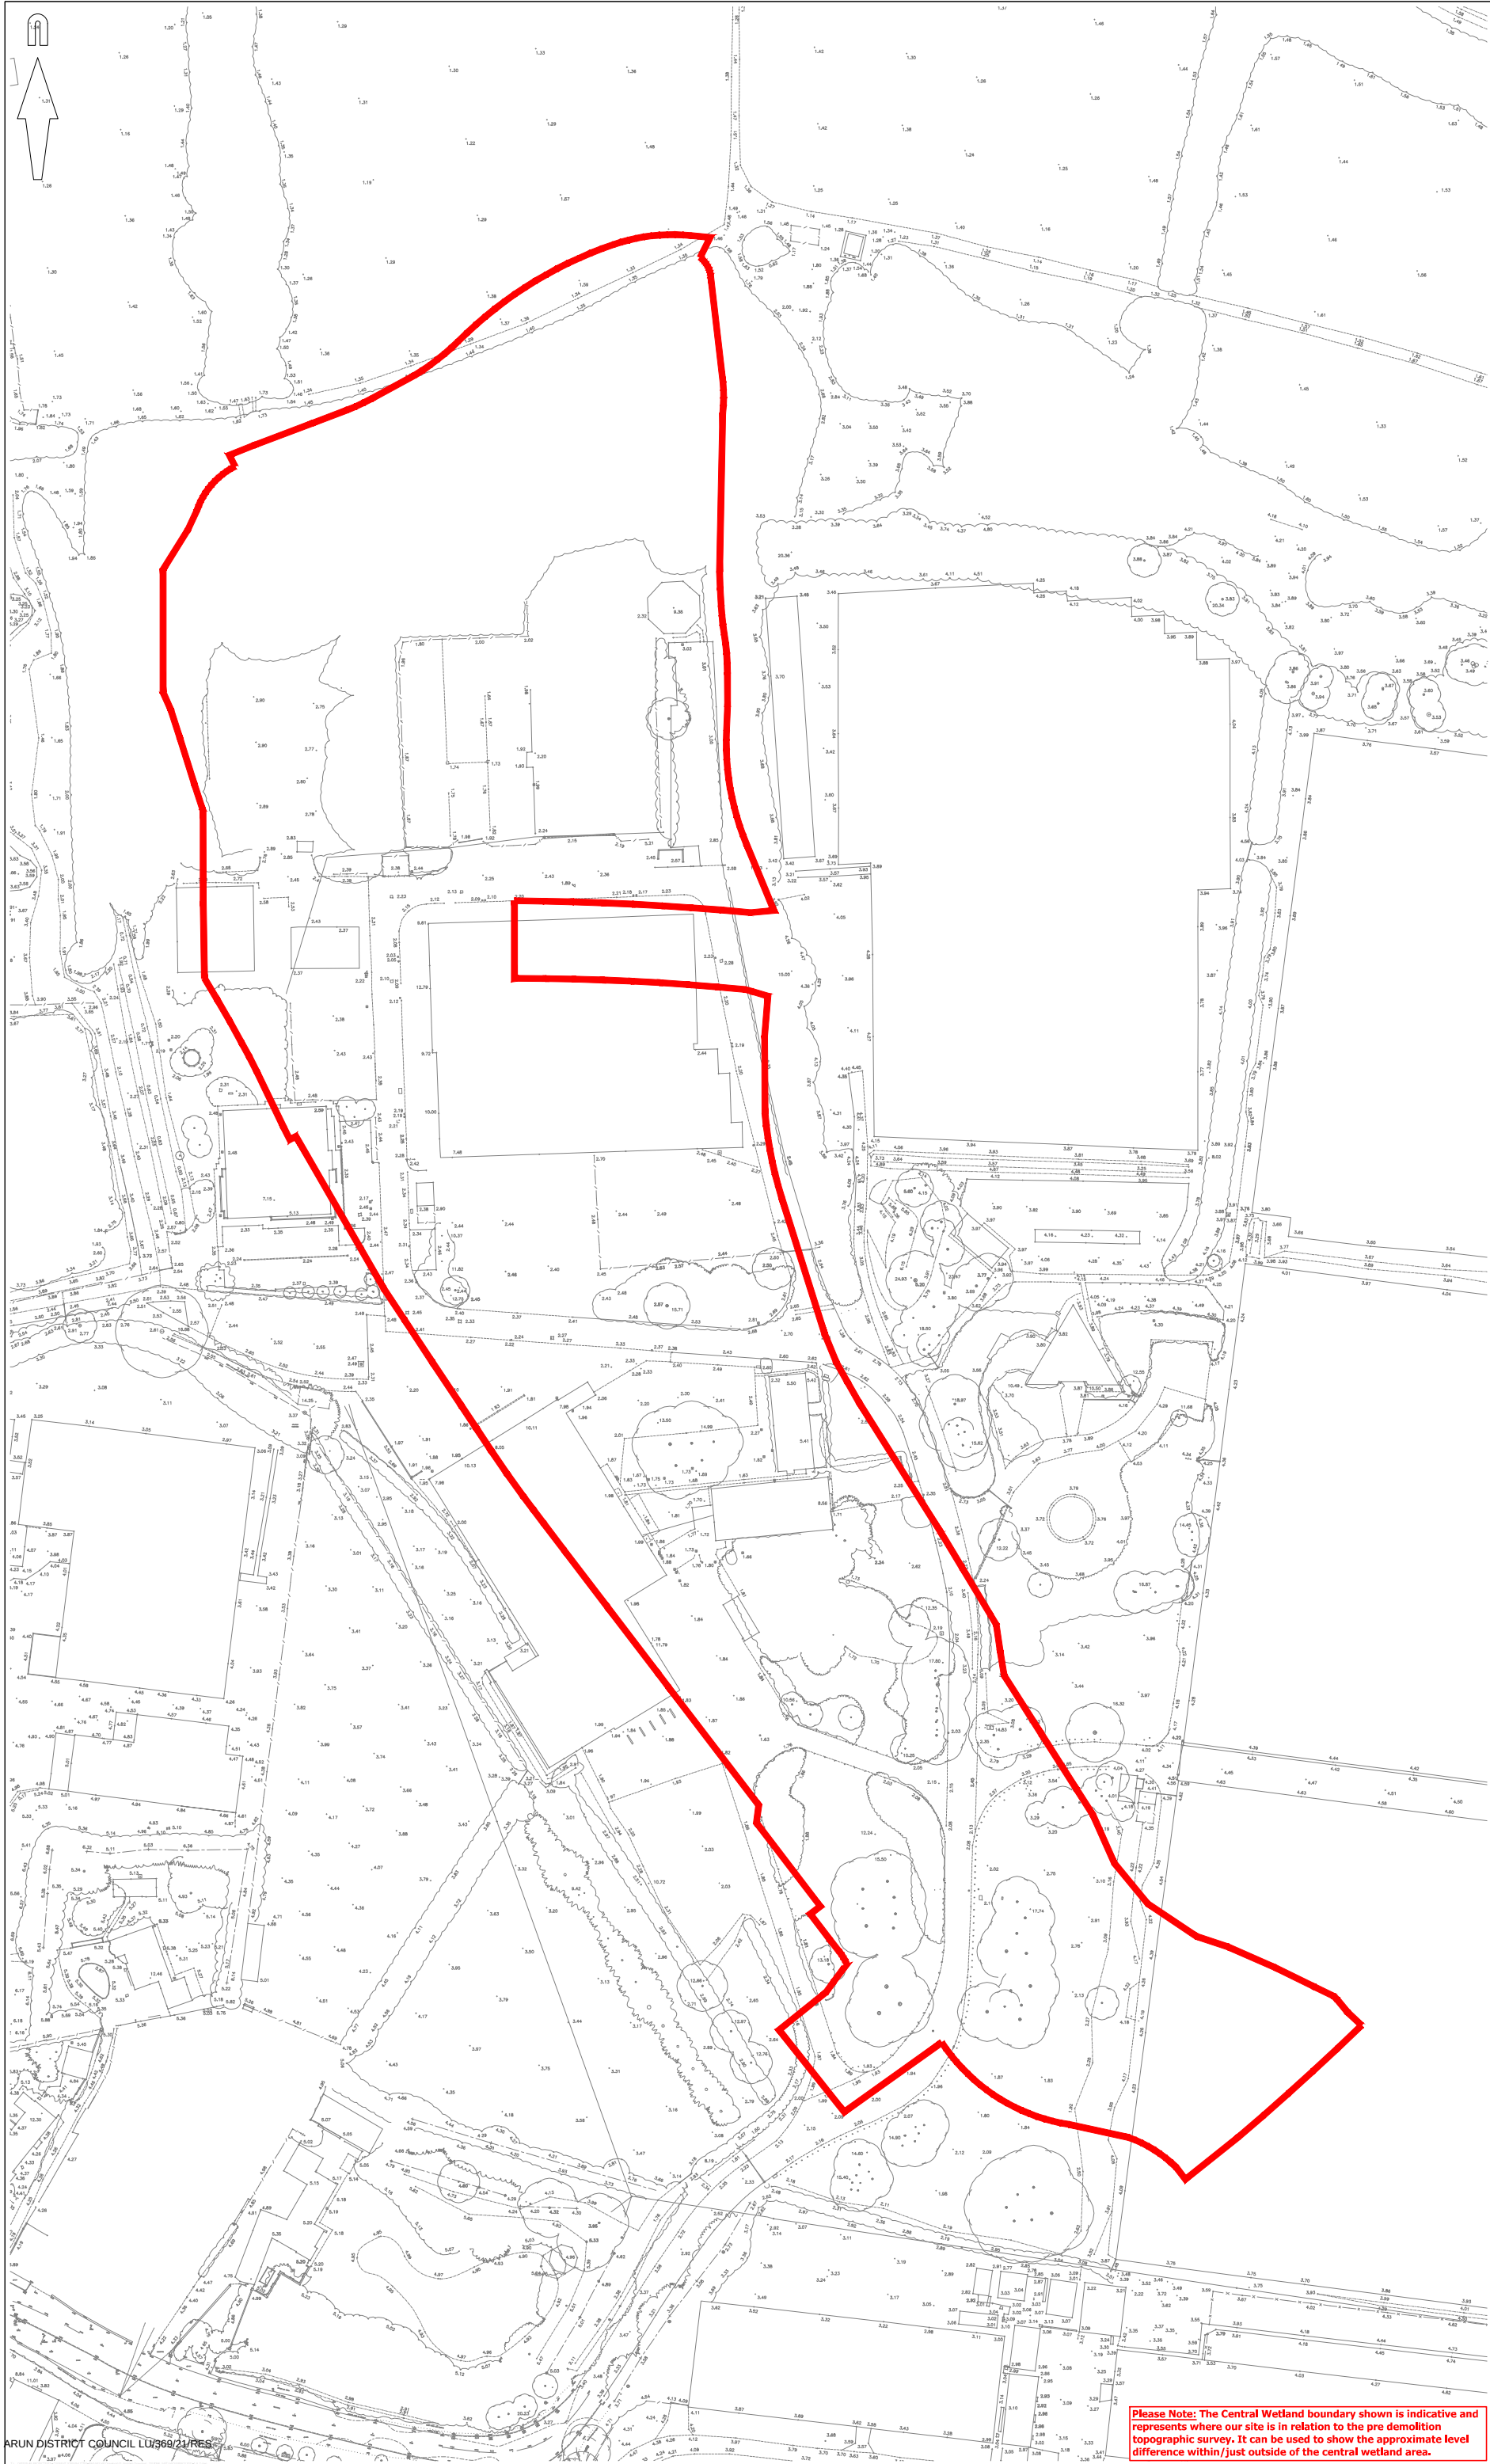

© Mayer Brown Limited Copyright. The drawings, information and data recorded in this document (This Information) is the property of Mayer Brown. This document and its information are made available to you as the authorized recipient and this document may not be used, copied or reproduced in whole or part for any purpose other than which it was supplied by Mayer Brown. Mayer Brown makes no representation, warranties, conditions or claims in relation to this document and any use of this document is at the user's risk.

AO ORIGINAL

© Crown copyright and database right 2012, Ordnance Survey 100003073.

KEY:

PROPOSED CENTRAL WETLAND RED LINE BOUNDARY

FOR INFORMATION

00 01 02 

P1	Initial Issue, (TC)	SF	21/10/2021
rev.	amendment	checked	date

Mayer Brown
Mayer Brown Limited
List House, Oriental Road, Woking, Surrey, GU22 8AR
Telephone 01483 750 508 Fax 01483 750 437
woking@mbmayerbrown.co.uk www.mayerbrown.co.uk

Client: **PERSIMMON HOMES THAMES VALLEY**

Project: **NORTH LITTLEHAMPTON
EAST OF WETLANDS
MAIN AVENUE & NORTHERN CROSSING**

Scale: 1:500
Drawn by: TC
Checked by: SF

Date: OCTOBER 2021
File: MBSK211021.DWG

Title: **CENTRAL WETLAND BOUNDARY AND PRE
DEMOLITION TOPOGRAPHIC SURVEY**

Mayer Brown Limited Jabcade	substanty	revision
	-	P1

drawing number: **MBSK211021-2**

Please Note: The Central Wetland boundary shown is indicative and represents where our site is in relation to the pre demolition topographic survey. It can be used to show the approximate level difference within/just outside of the central wetland area.

APPENDIX G: Appendix G - CWA RM Application - Levels & Drainage Plan