




Plan View 1:100

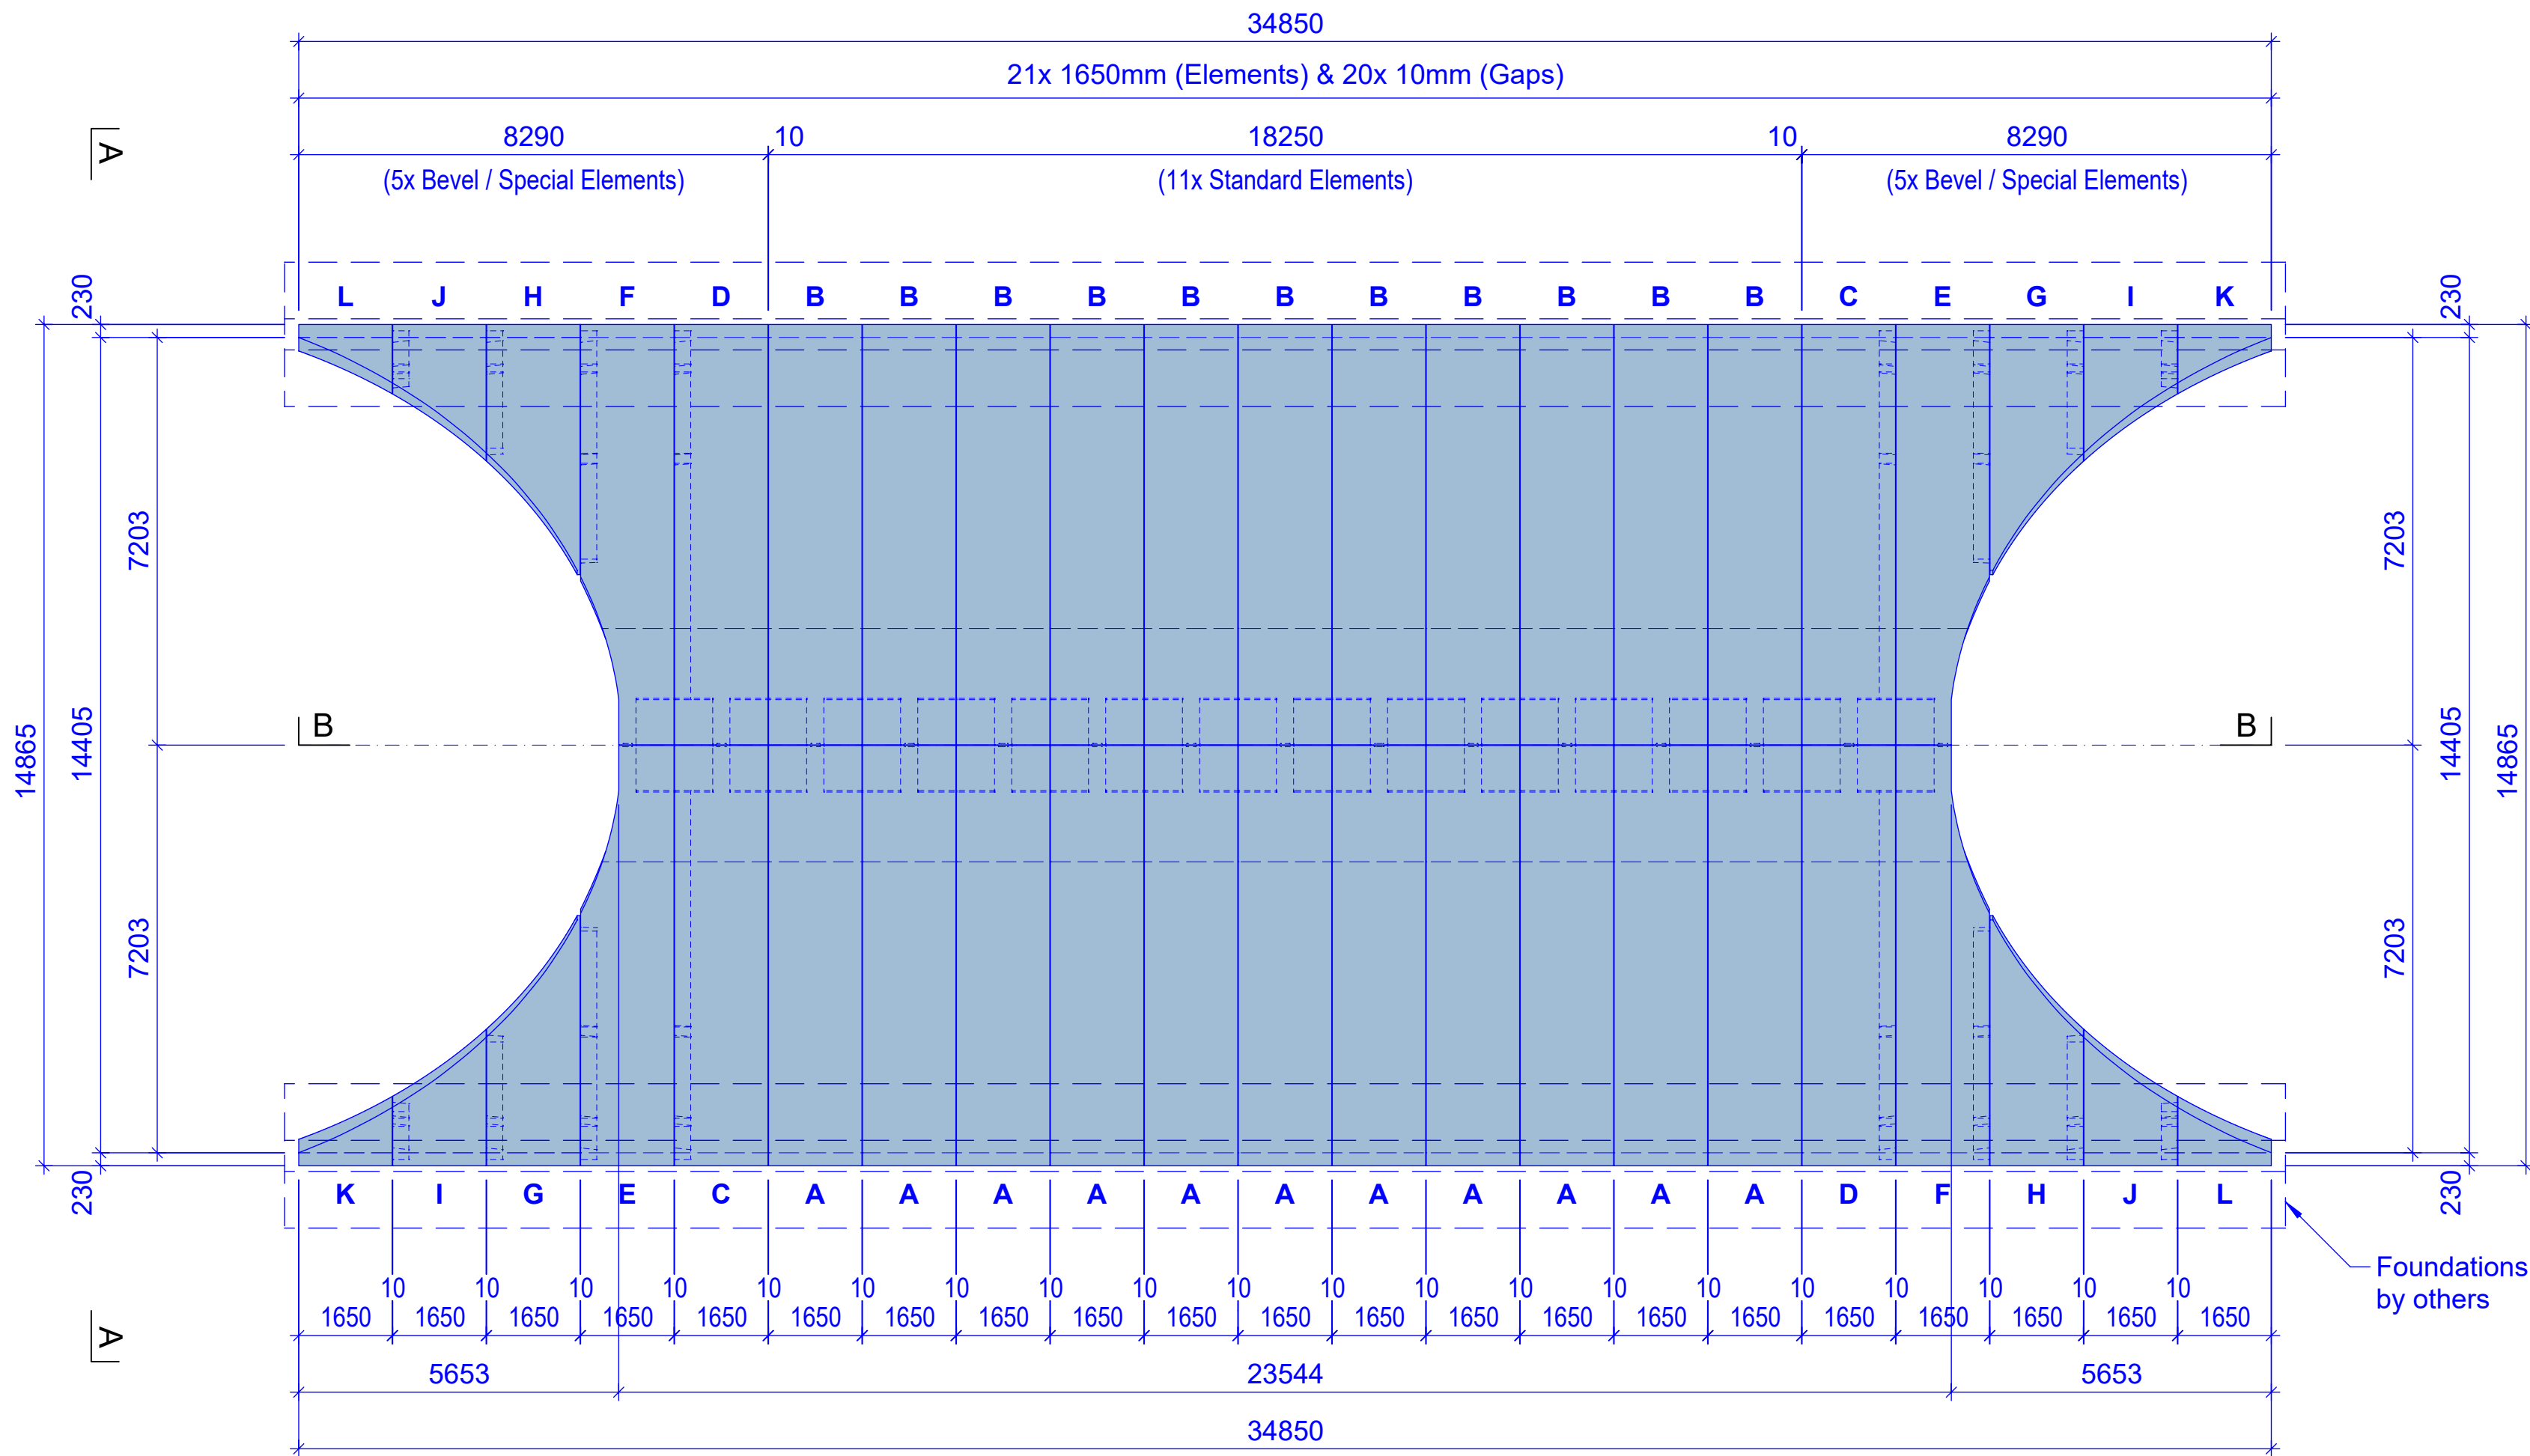

Elevation A-A 1:100

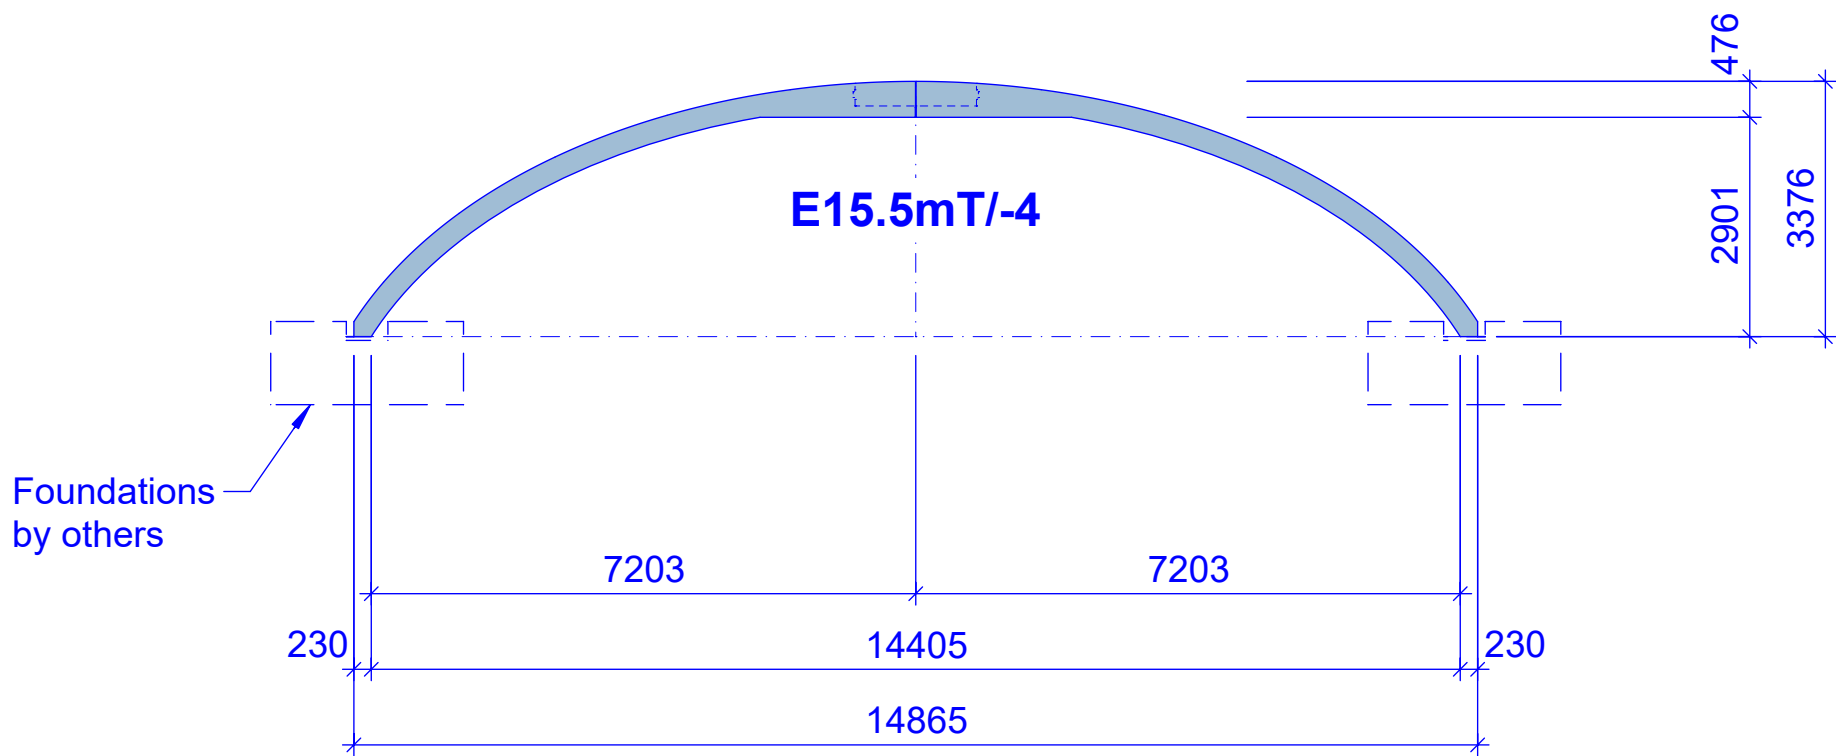

Longitudinal Section B-B 1:100

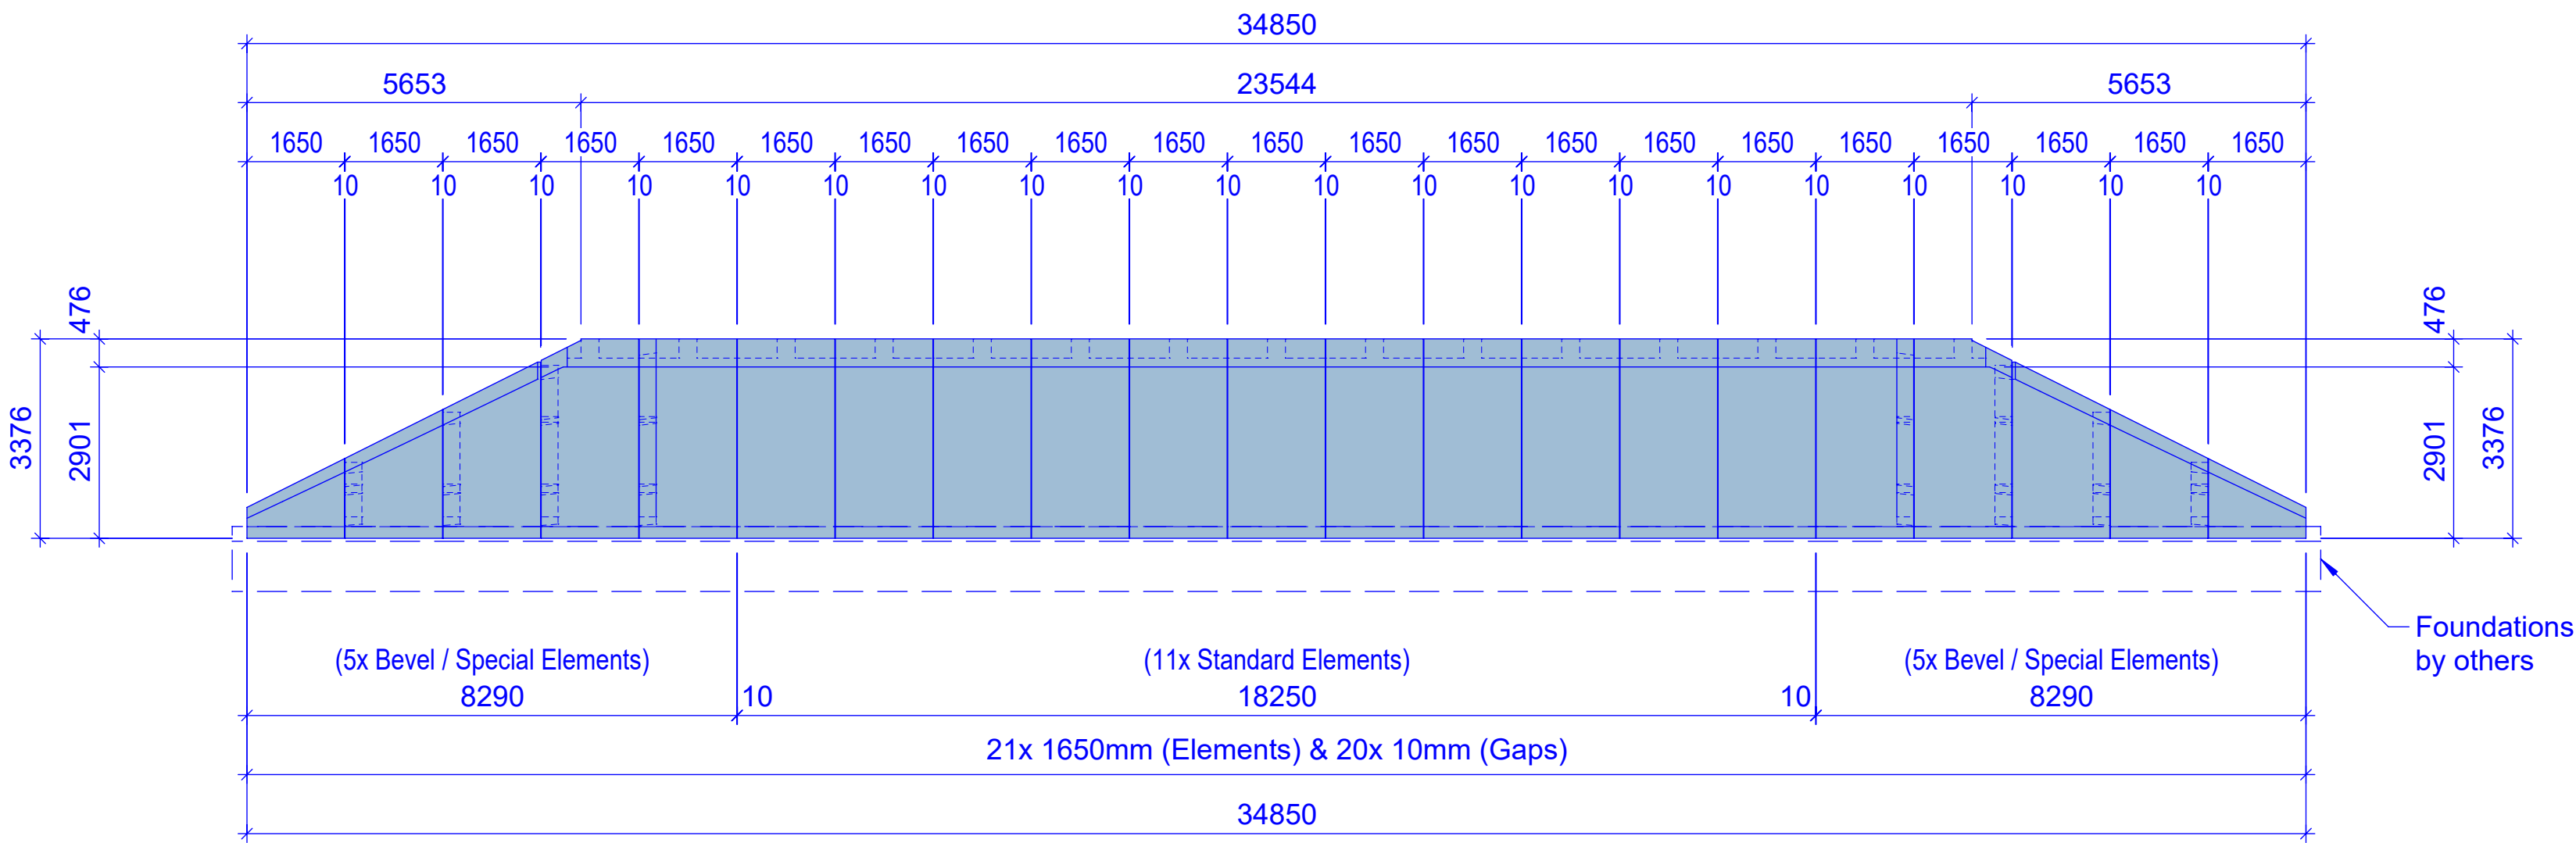

THIS DRAWING SHOULD BE READ IN CONJUNCTION WITH:

6217-255_E15.5mT/001-637 SEE DRAWING LIST

NOTE:
DO NOT SCALE FROM THIS DRAWING. ALL DIMENSIONS ARE IN MILLIMETRES. LEVELS ARE IN METRES. SCALES REFER TO PLOTS ON DRAWING SIZE SPECIFIED BELOW.

CONFIDENTIAL
SOME PARTS OF THE BEBO SYSTEM ARE PATENTED IN THE UK AND IRELAND. FURNISHING OF THESE DRAWINGS AND SPECIFICATIONS DOES NOT CONSTITUTE AN EXPRESS OR IMPLIED LICENSE TO USE THESE DRAWINGS AND SPECIFICATIONS AND PATENTS.

THE DRAWINGS AND SPECIFICATIONS, HEREIN, CONTAIN PROPRIETARY INFORMATION. THEY ARE THE EXCLUSIVE CONFIDENTIAL PROPERTY OF BEBO ARCH INTERNATIONAL AG. AND COPYING, DISCLOSURES TO OTHERS, OR OTHER USE IS PROHIBITED WITHOUT THE EXPRESS WRITTEN AUTHORIZATION OF BEBO ARCH INTERNATIONAL AG.

ALL RIGHTS RESERVED.

Rev	Description
1	
2	
3	


	BEBO Arch International AG Witikonstrasse 15 CH-8032 Zurich Switzerland T: +41 43 501 04 50 F: +41 43 268 96 71 techcenter@beboarch.com www.beboarch.com	
---	--	---

BEBO SYSTEM

NORTH LITTLEHAMPTON - E15.5mT/-4

GENERAL ARRANGEMENT
(STRUCTURAL)

PLAN VIEW AND SECTIONS

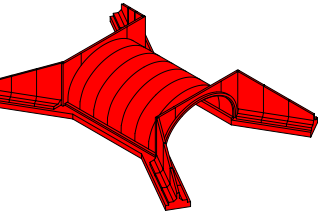

ISSUED FOR APPROVAL

Rev	Date	Drawn	Checked	Size	File #	Document #
	18 Feb 2021	P. Weber	G. Nick	A1 594x840	Z002-T6001	
						6217-255_E15.5mT/002
						Revision 00