


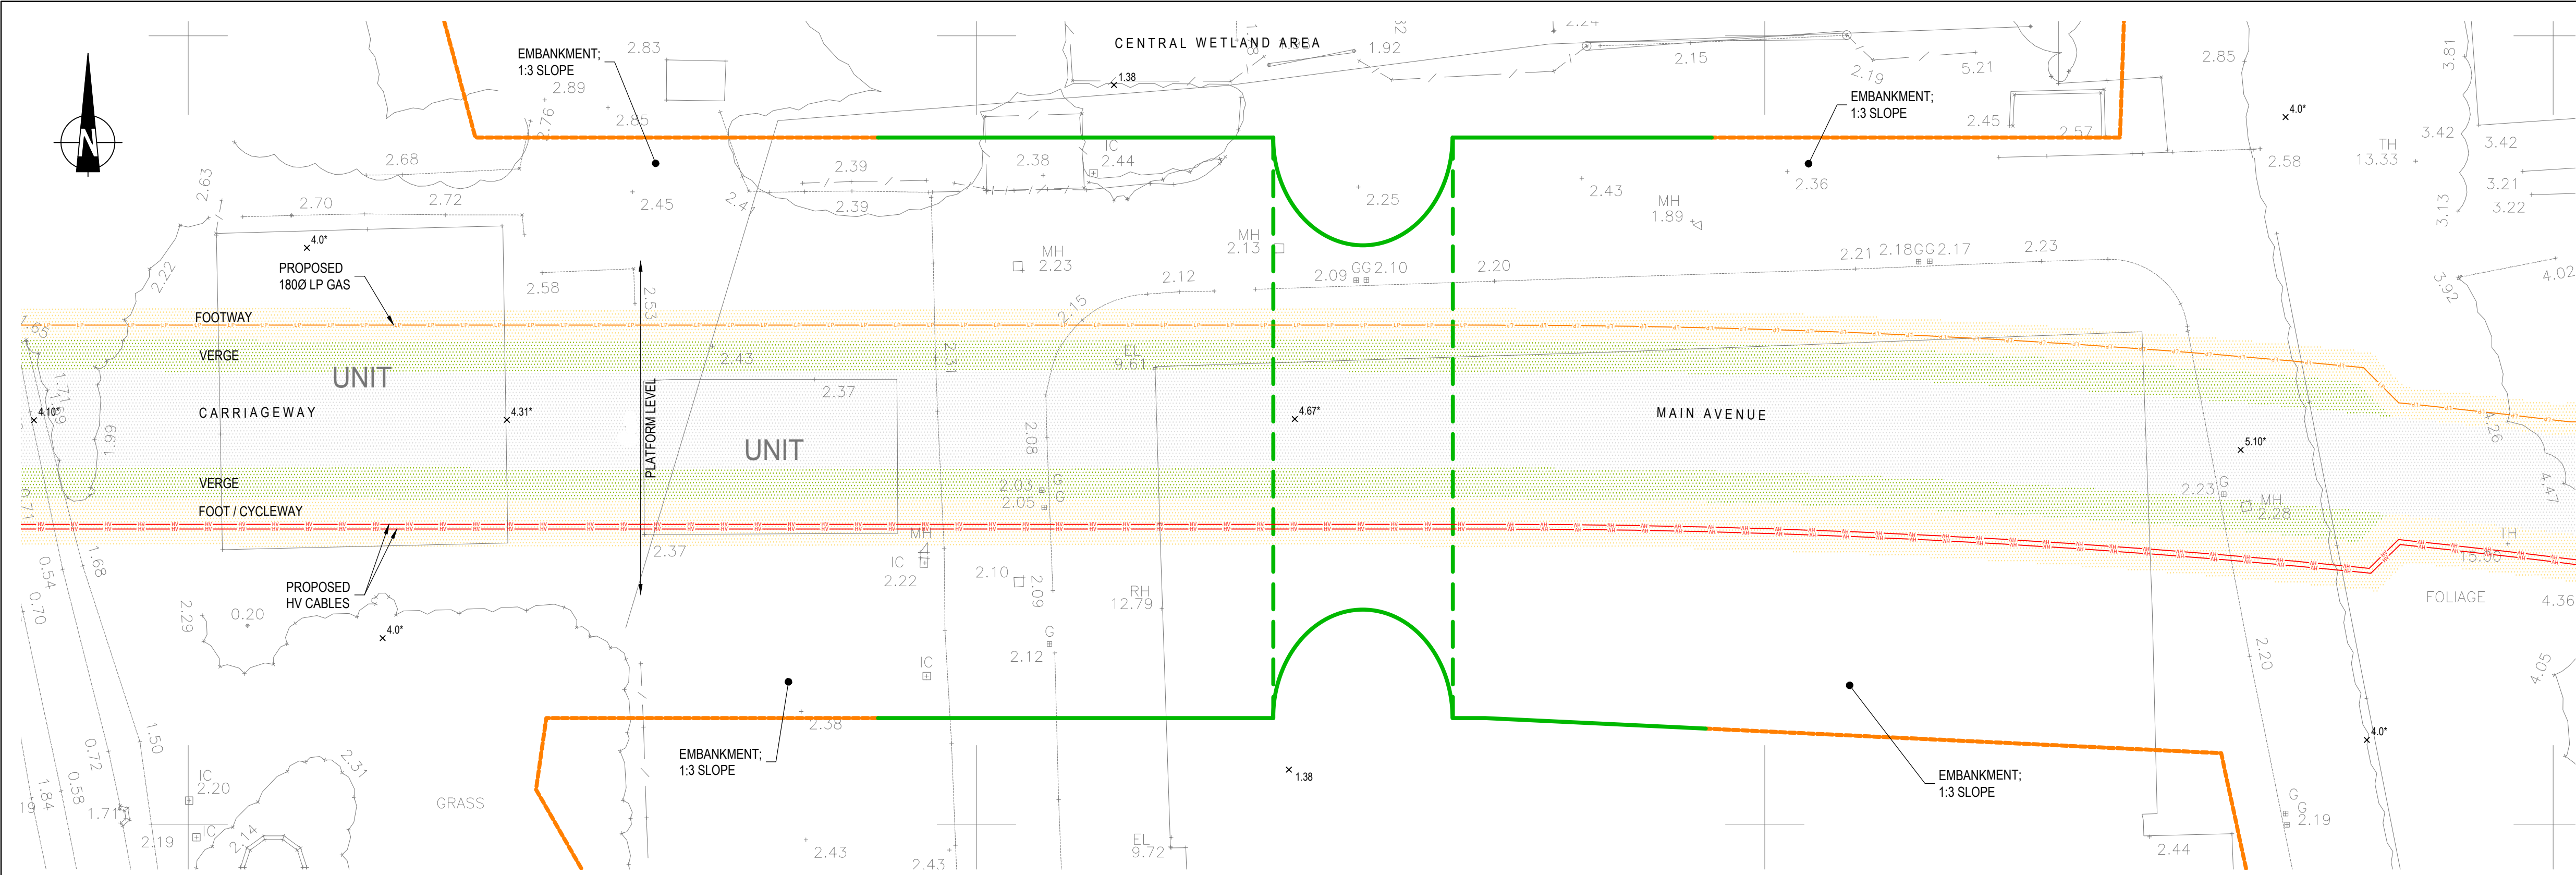


SCHEMATIC PLAN

1:250


WEST

EAST

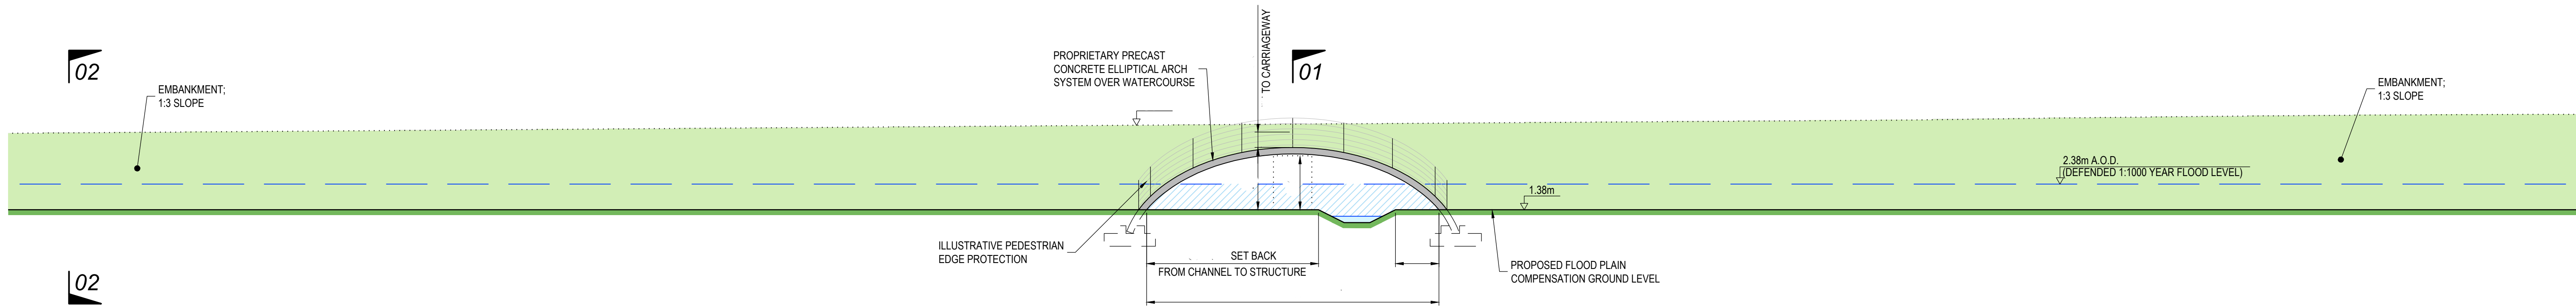


ELEVATION SINGLE SPAN

1:125

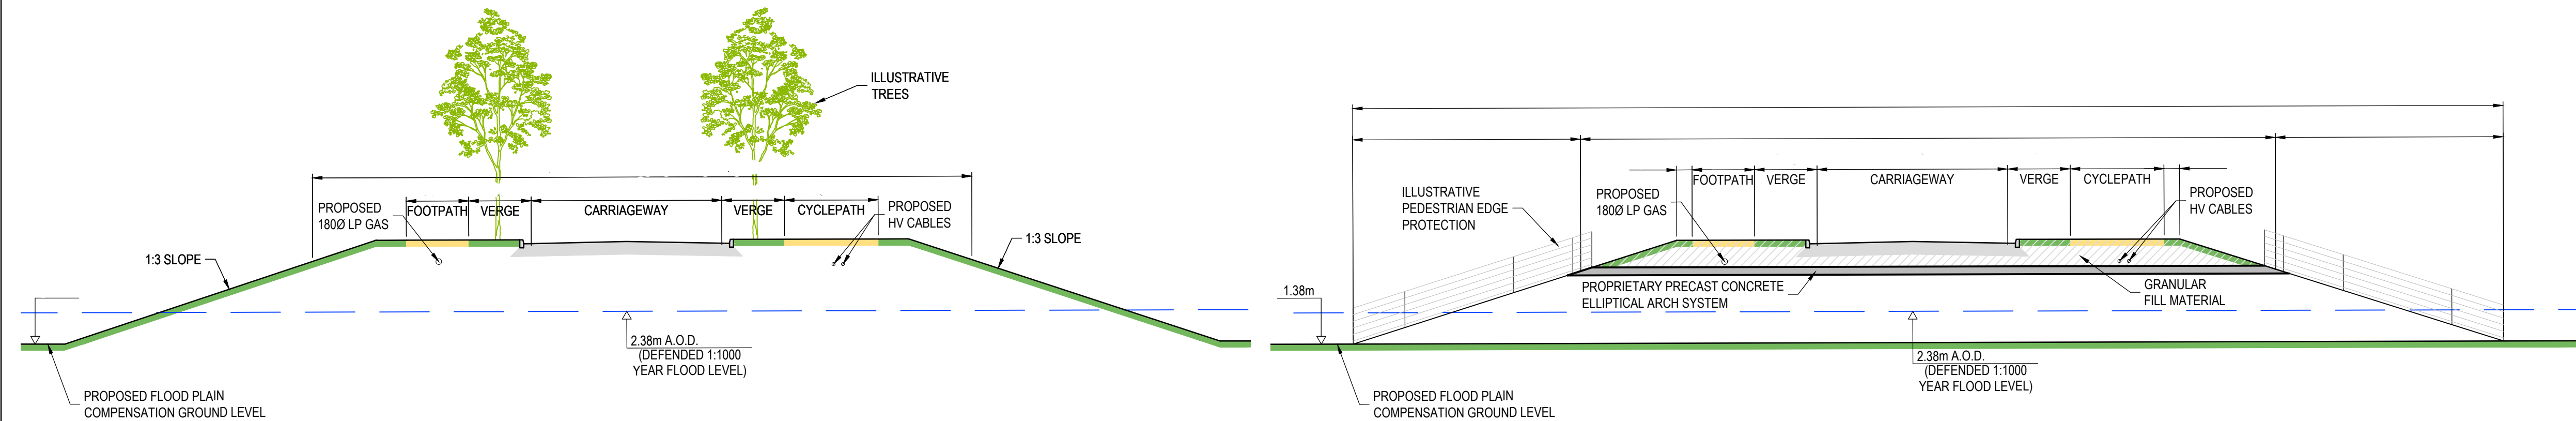

SECTION 02-02. ILLUSTRATIVE EMBANKMENT CROSS SECTION

1:125

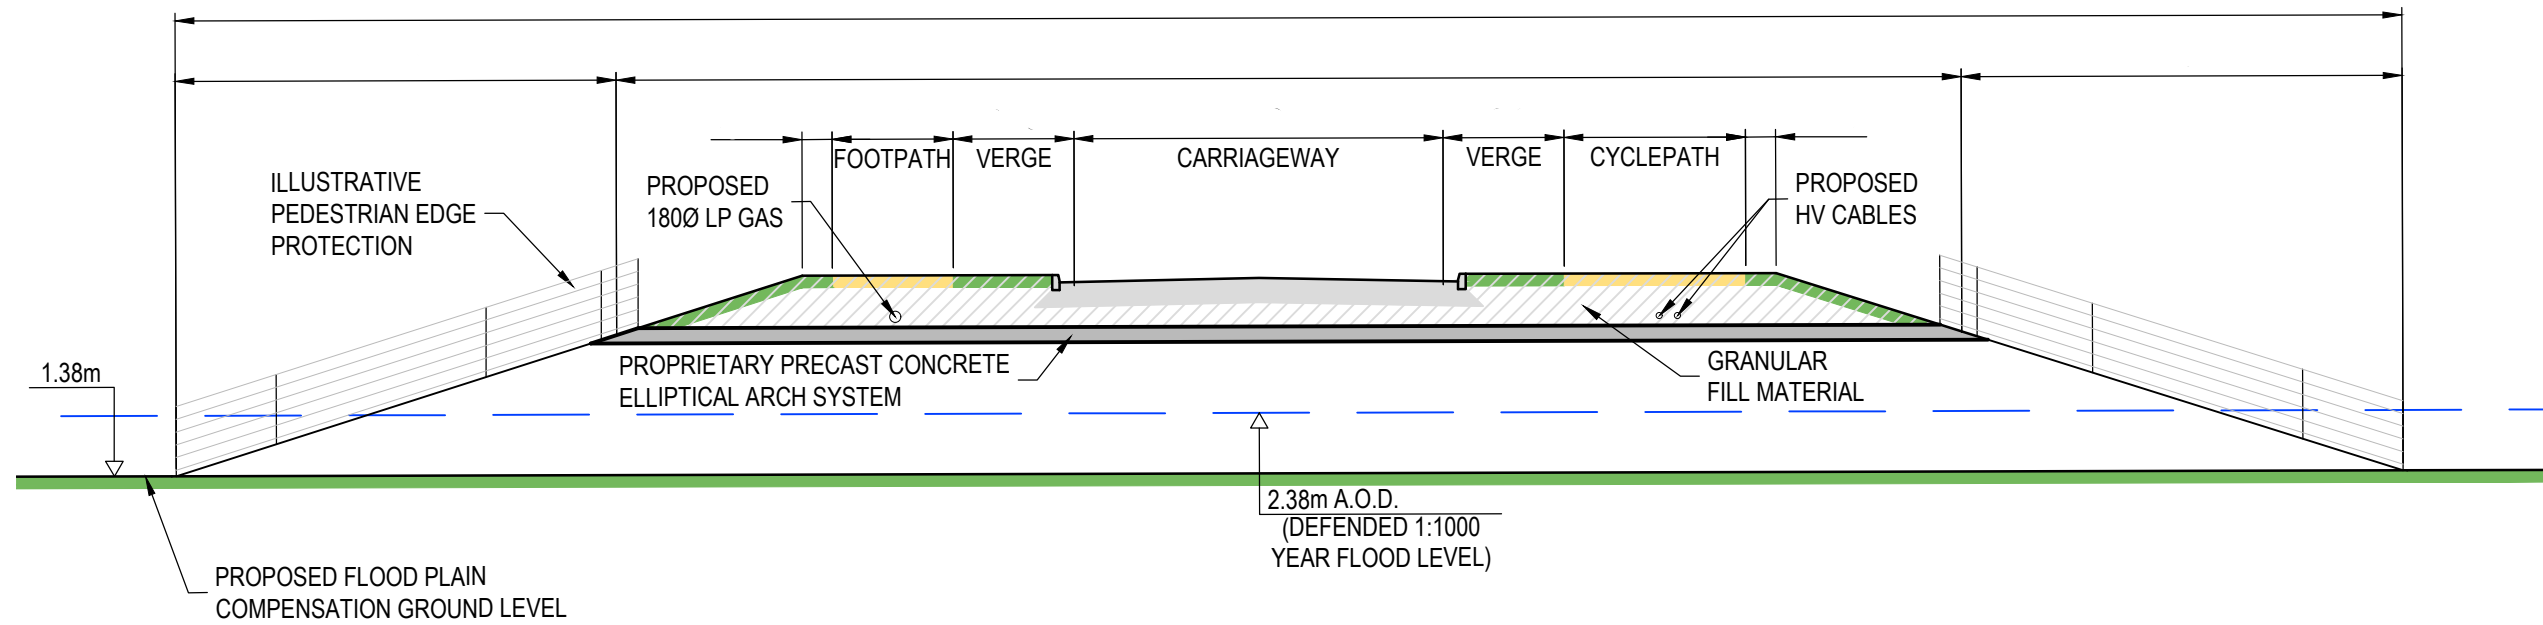

SECTION 01-01. ILLUSTRATIVE BRIDGE CROSS SECTION

1:125

NOTES

GENERAL

- G1. ALL DIMENSIONS ARE IN MILLIMETRES UNLESS NOTED OTHERWISE.
- G2. ALL LEVELS ARE IN METRES AND RELATIVE TO ORDNANCE DATUM (NEWLYN).
- G3. THIS DRAWING IS BASED UPON PRELIMINARY DATA AND IS FOR ILLUSTRATIVE PURPOSES ONLY.
- G4. THIS DRAWING IS BASED UPON THE FOLLOWING SUPPLIED DIGITAL INFORMATION:
 - ORIGINAL SURVEY INFORMATION COMMISSIONED BY WYG AND CARRIED OUT BY DG YEATMAN SURVEYING AND ENGINEERING LTD, DATED JULY 2008. LOCALISED UPDATES TO THE SURVEY HAVE BEEN CARRIED SINCE AND COMBINED WITH THE ORIGINAL SURVEY.
 - ROAD ALIGNMENT AND LEVELS BY MAYER BROWN, DRAWING REFERENCE MBSK180309-01_P1. LEVELS ON DRAWING DENOTED WITH *.
 - PROPOSED CWA GROUND MODEL BY PBA, REFERENCE *39878_FLOOD COMPENSATION SCHEME.dwg

LEGEND

- EMBANKMENT BRIDGE OUTLINE
- EMBANKMENT OUTLINE FROM FLOOD MODELLING. SEE DRAWING 39878/4001/008a

P03	ISSUE FOR PLANNING	21.09.18	CRD	TOSG	JWS
P02	CHANNEL SET BACK DIMENSION ADDED	17.07.18	GCP	TOSG	JWS
P01	FIRST ISSUE	06.06.18	CRD	JWS	JWS
Mark	Revision	Date	Drawn	Chkd	Appd

SCALING NOTE: Do not scale from this drawing. If in doubt, ask.
UTILITIES NOTE: The position of any existing public or private sewers, utility services, plant or apparatus shown on this drawing is believed to be correct, but no warranty to this is expressed or implied. Other such plant or apparatus may also be present but not shown. The Contractor is therefore advised to undertake their own investigation where the presence of any existing sewers, services, plant or apparatus may affect their operations.

Drawing Issue Status
FOR PLANNING

**NORTH LITTLEHAMPTON
CENTRAL WETLAND AREA
NORTH CROSSING**

Client



Date of 1st Issue

06.06.2018

Designed

TOSG

Drawn

CRD

A1 Scale

AS SHOWN

Checked

JWS

Approved

JWS

Drawing Number

35944/1507/003

Revision

P03



Offices throughout
the UK and Europe

www.peterbrett.com

© Peter Brett Associates LLP

READING
Tel: 01189 500 761