


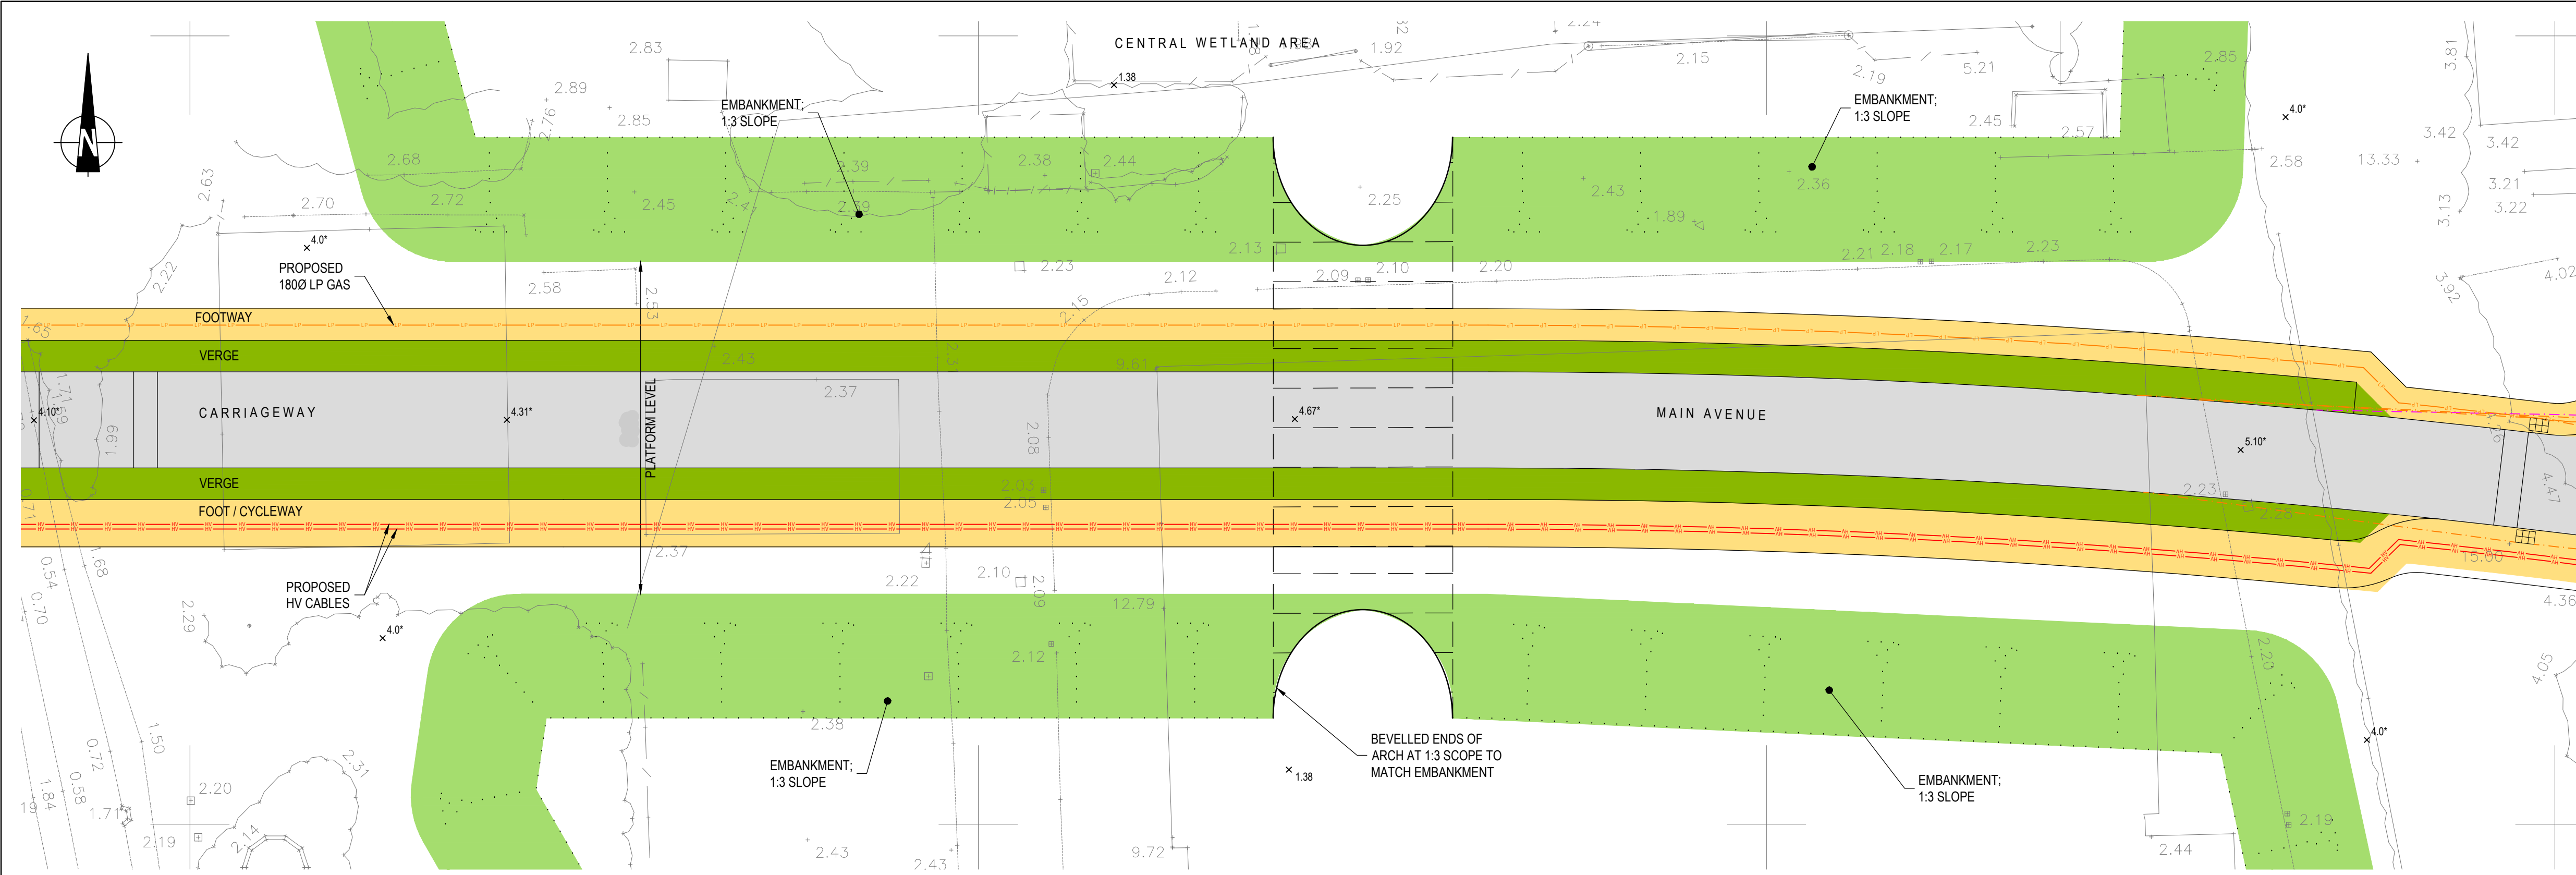


WEST

EAST


SCHEMATIC PLAN

1:250

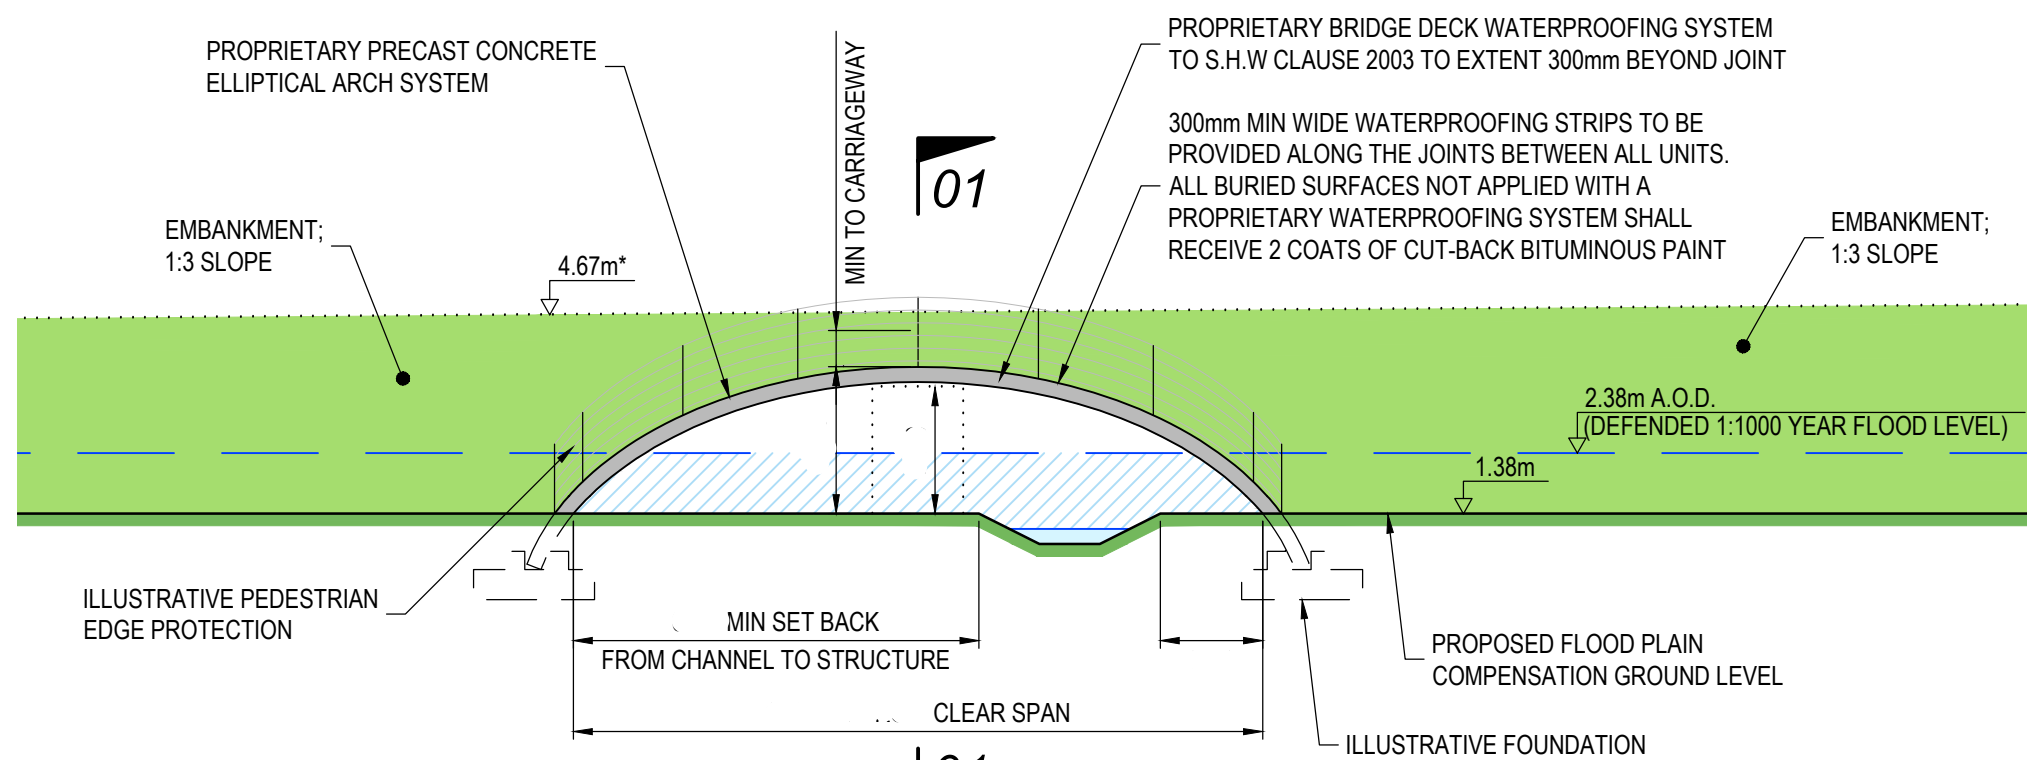


ELEVATION SINGLE SPAN

1:125

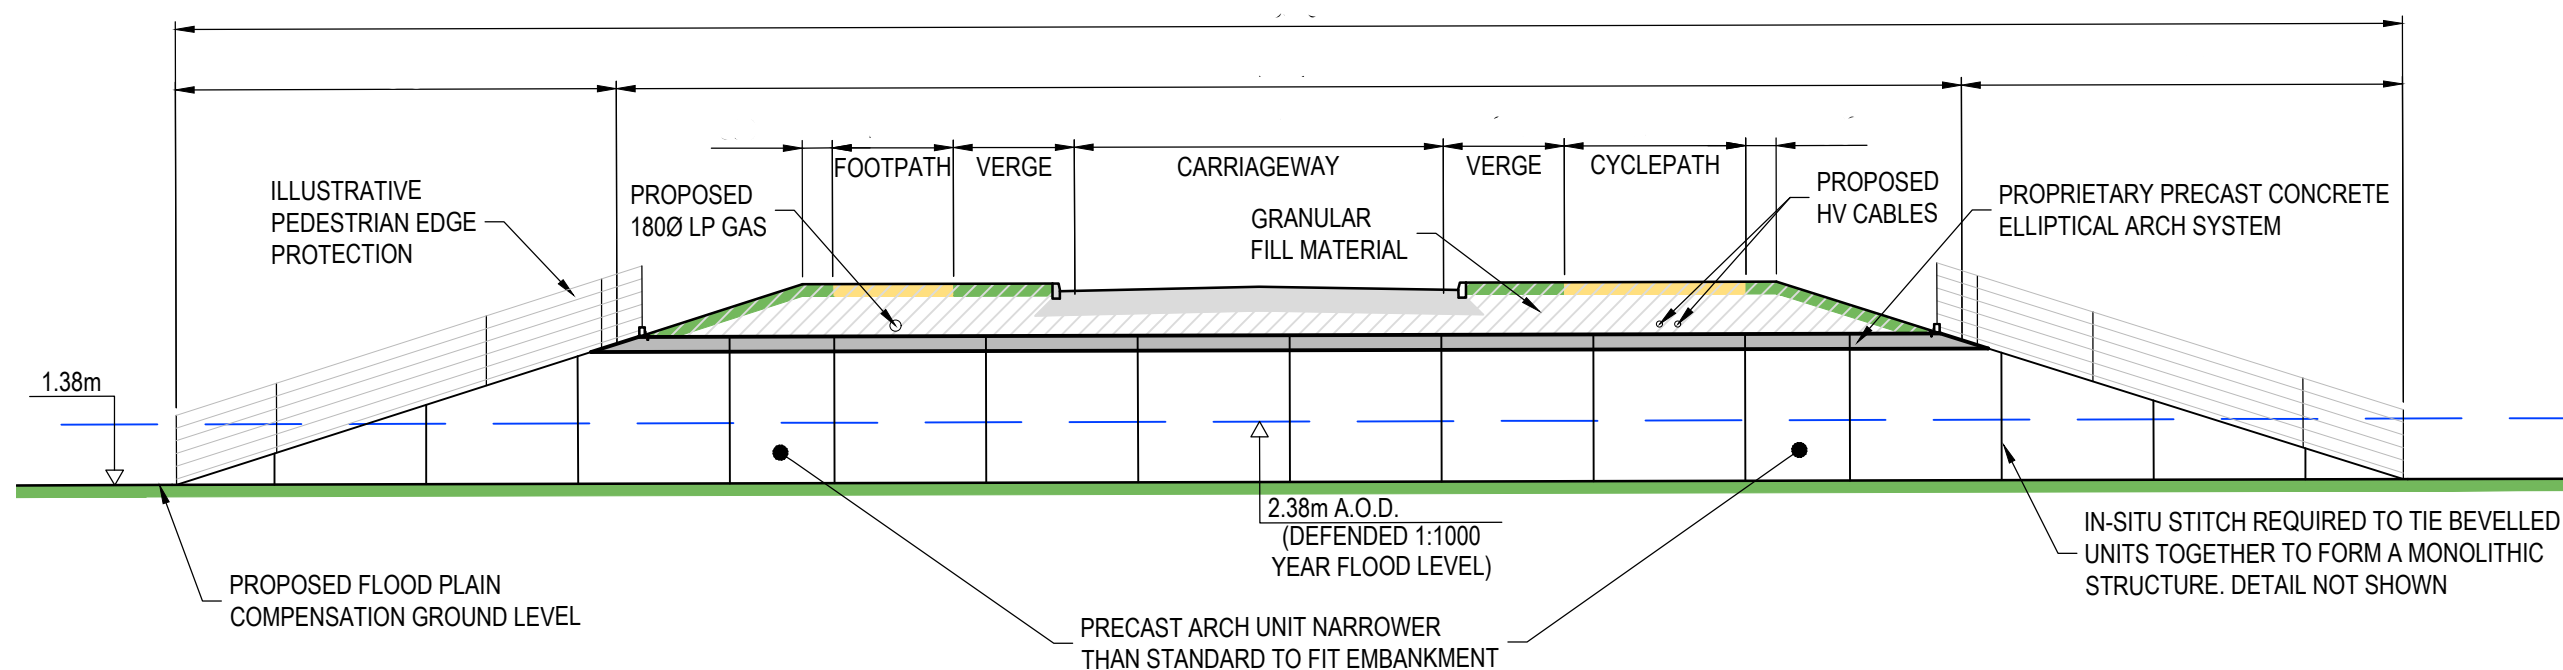


SECTION 01-01. ILLUSTRATIVE BRIDGE CROSS SECTION

1:125

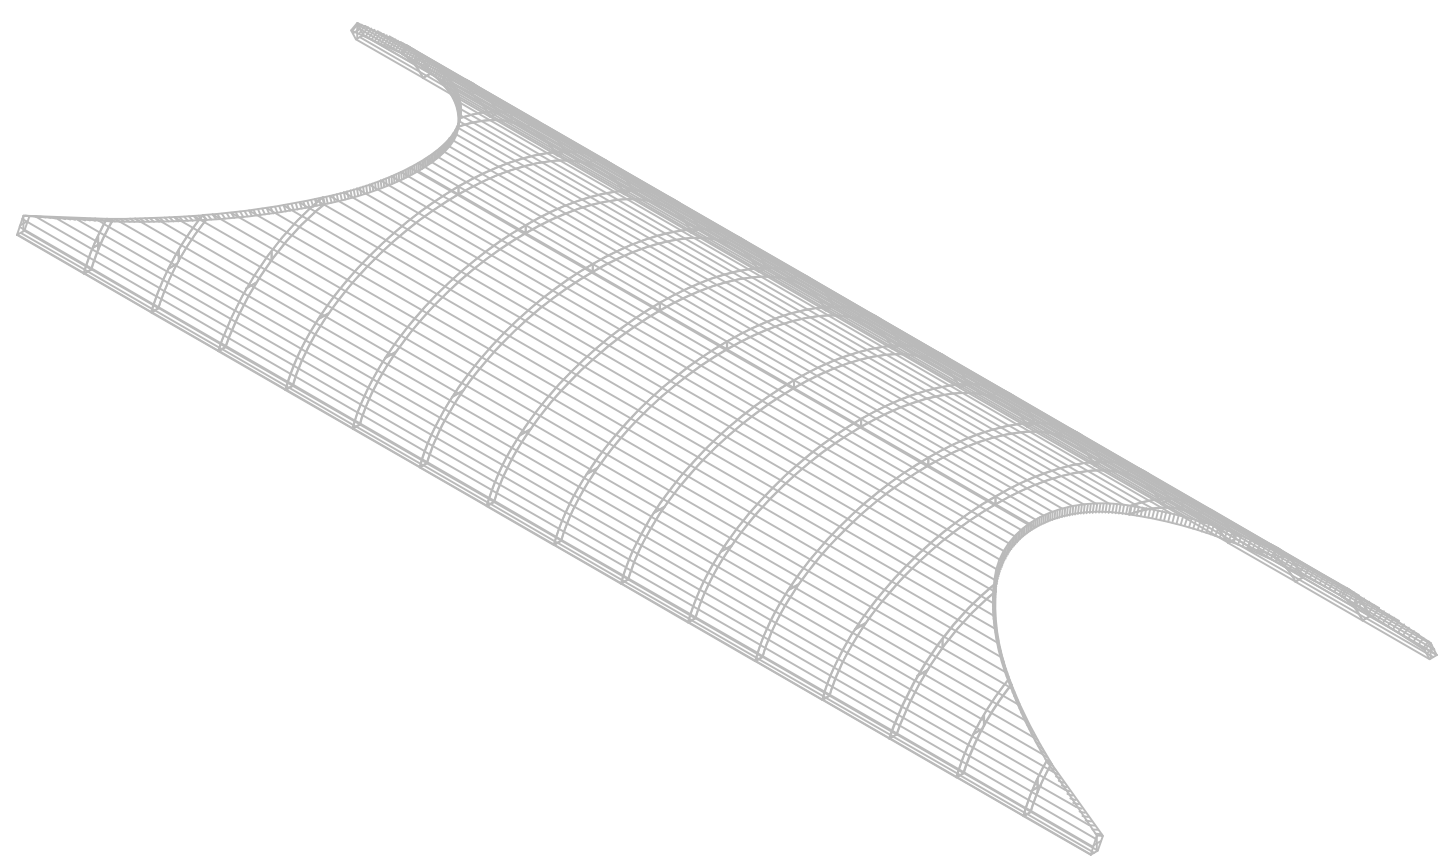

3D MODEL VIEW OF ARCH STRUCTURE

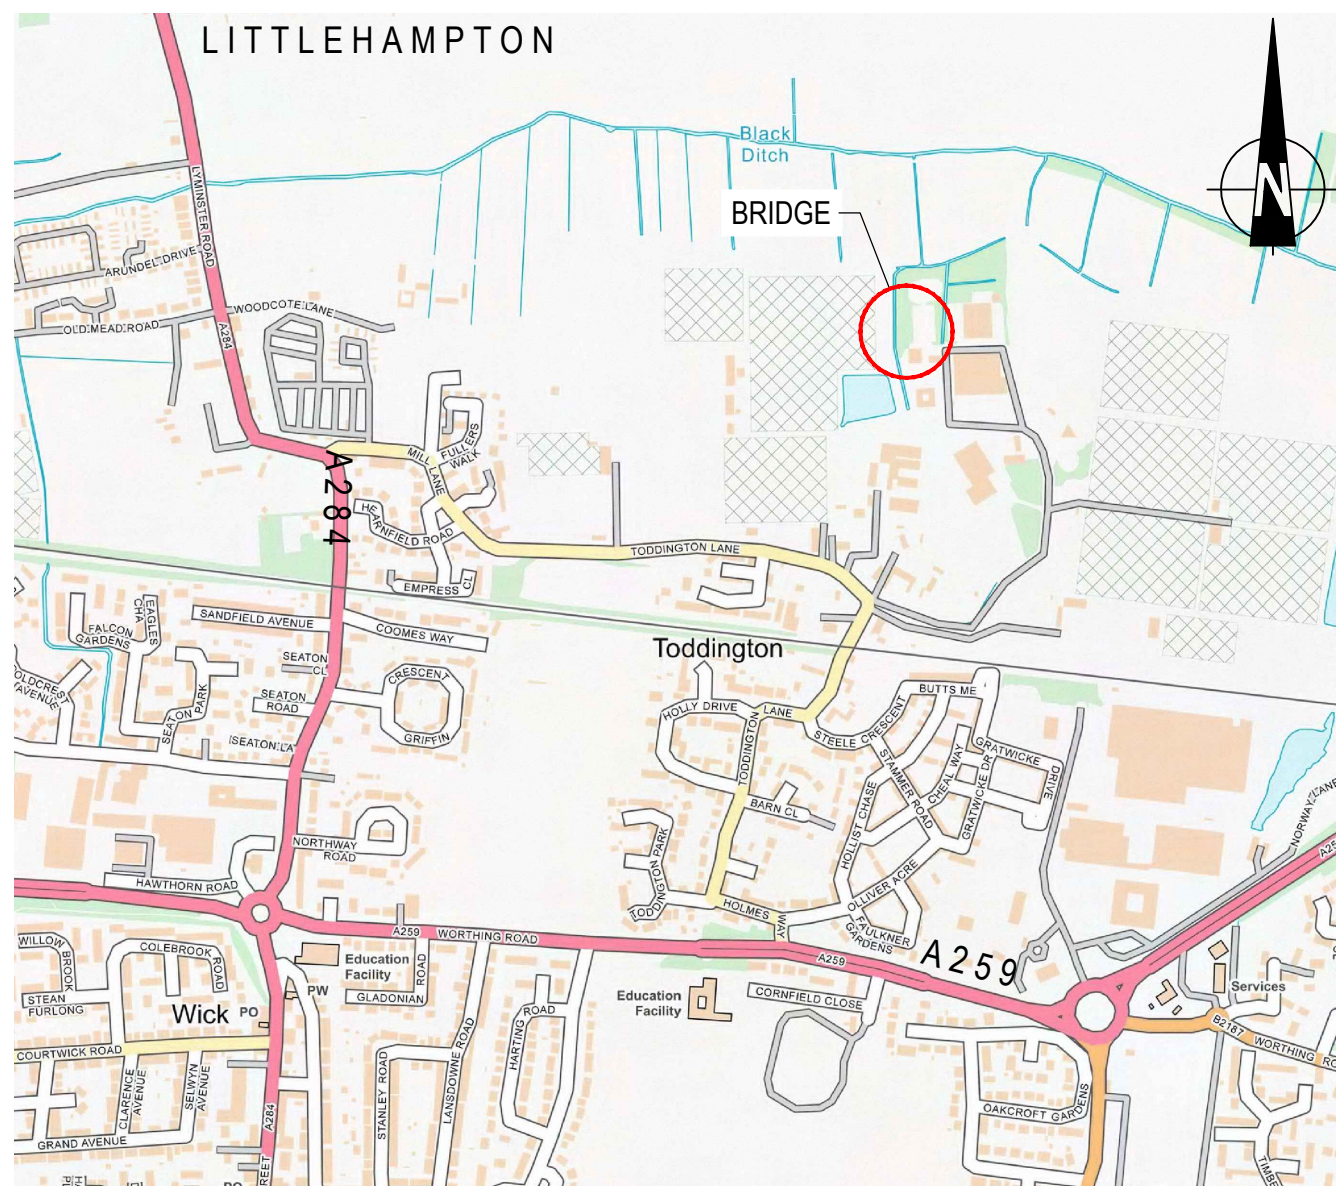

LOCATION PLAN

NOTES

GENERAL

- G1. ALL DIMENSIONS ARE IN MILLIMETRES UNLESS NOTED OTHERWISE.
- G2. ALL LEVELS ARE IN METRES AND RELATIVE TO ORDNANCE DATUM (NEWLYN).
- G3. THIS DRAWING IS BASED UPON THE FOLLOWING SUPPLIED DIGITAL INFORMATION:
 - ORIGINAL SURVEY INFORMATION COMMISSIONED BY WYG AND CARRIED OUT BY DG YEATMAN SURVEYING AND ENGINEERING LTD, DATED JULY 2008. LOCALISED UPDATES TO THE SURVEY HAVE BEEN CARRIED SINCE AND COMBINED WITH THE ORIGINAL SURVEY.
 - ROAD ALIGNMENT AND LEVELS BY MAYER BROWN, DRAWING REFERENCE MBSK180309-01_P1. LEVELS ON DRAWING DENOTED WITH *.
 - PROPOSED CWA GROUND MODEL BY PBA, REFERENCE '39878_FLOOD COMPENSATION SCHEME.dwg'
- G4. THE STRUCTURE SHOWN IS BASED ON THE E-42/0 ELLIPTICAL BEBO ARCH SYSTEM SUPPLIED IN THE UK BY ASSET INTERNATIONAL.
- G5. SPECIFICATION SHALL BE IN ACCORDANCE WITH THE DEPARTMENT FOR TRANSPORT/ HIGHWAYS ENGLAND SPECIFICATION FOR HIGHWAY WORKS INCLUDING REVISIONS UP TO MAY 2018.
- G6. ALL PROPRIETARY PRODUCTS TO BE PLACED IN ACCORDANCE WITH MANUFACTURERS INSTRUCTIONS.
- G7. REFER TO APPROVAL IN PRINCIPLE DOCUMENT 35944/1507/AIP 001 FOR STRUCTURAL MATERIALS AND FINISHED (i.e. CONCRETE GRADES, CONCRETE FINISHT, ETC.)
- G8. UTILITY SERVICE POSITIONS SHOWN INDICATIVELY.

P04	ISSUED TO TAA	28.09.18	AJA	TOSG	JWS
P03	ISSUE FOR PLANNING	21.09.18	CRD	TOSG	JWS
P02	CHANNEL SET BACK DIMENSION ADDED	17.07.18	GCP	TOSG	JWS
P01	FIRST ISSUE	06.06.18	CRD	JWS	JWS
Mark	Revision	Date	Drawn	Chkd	Appd

SCALING NOTE: Do not scale from this drawing. If in doubt, ask.
UTILITIES NOTE: The position of any existing public or private sewers, utility services, plant or apparatus shown on this drawing is believed to be correct, but no warranty to this is expressed or implied. Other such plant or apparatus may also be present but not shown. The Contractor is therefore advised to undertake their own investigation where the presence of any existing sewers, services, plant or apparatus may affect their operations.

Drawing Issue Status	FOR APPROVAL
----------------------	--------------

NORTH LITTLEHAMPTON CENTRAL WETLAND AREA NORTH CROSSING GENERAL ARRANGEMENT

Client			 Offices throughout the UK and Europe www.peterbrett.com © Peter Brett Associates LLP READING Tel: 01189 500 761		
Date of 1st Issue	Designed	Drawn			
06.06.2018	TOSG	CRD			
A1 Scale	Checked	Approved			
AS SHOWN	JWS	JWS			
Drawing Number	Revision				
35944/1507/003	P04				