

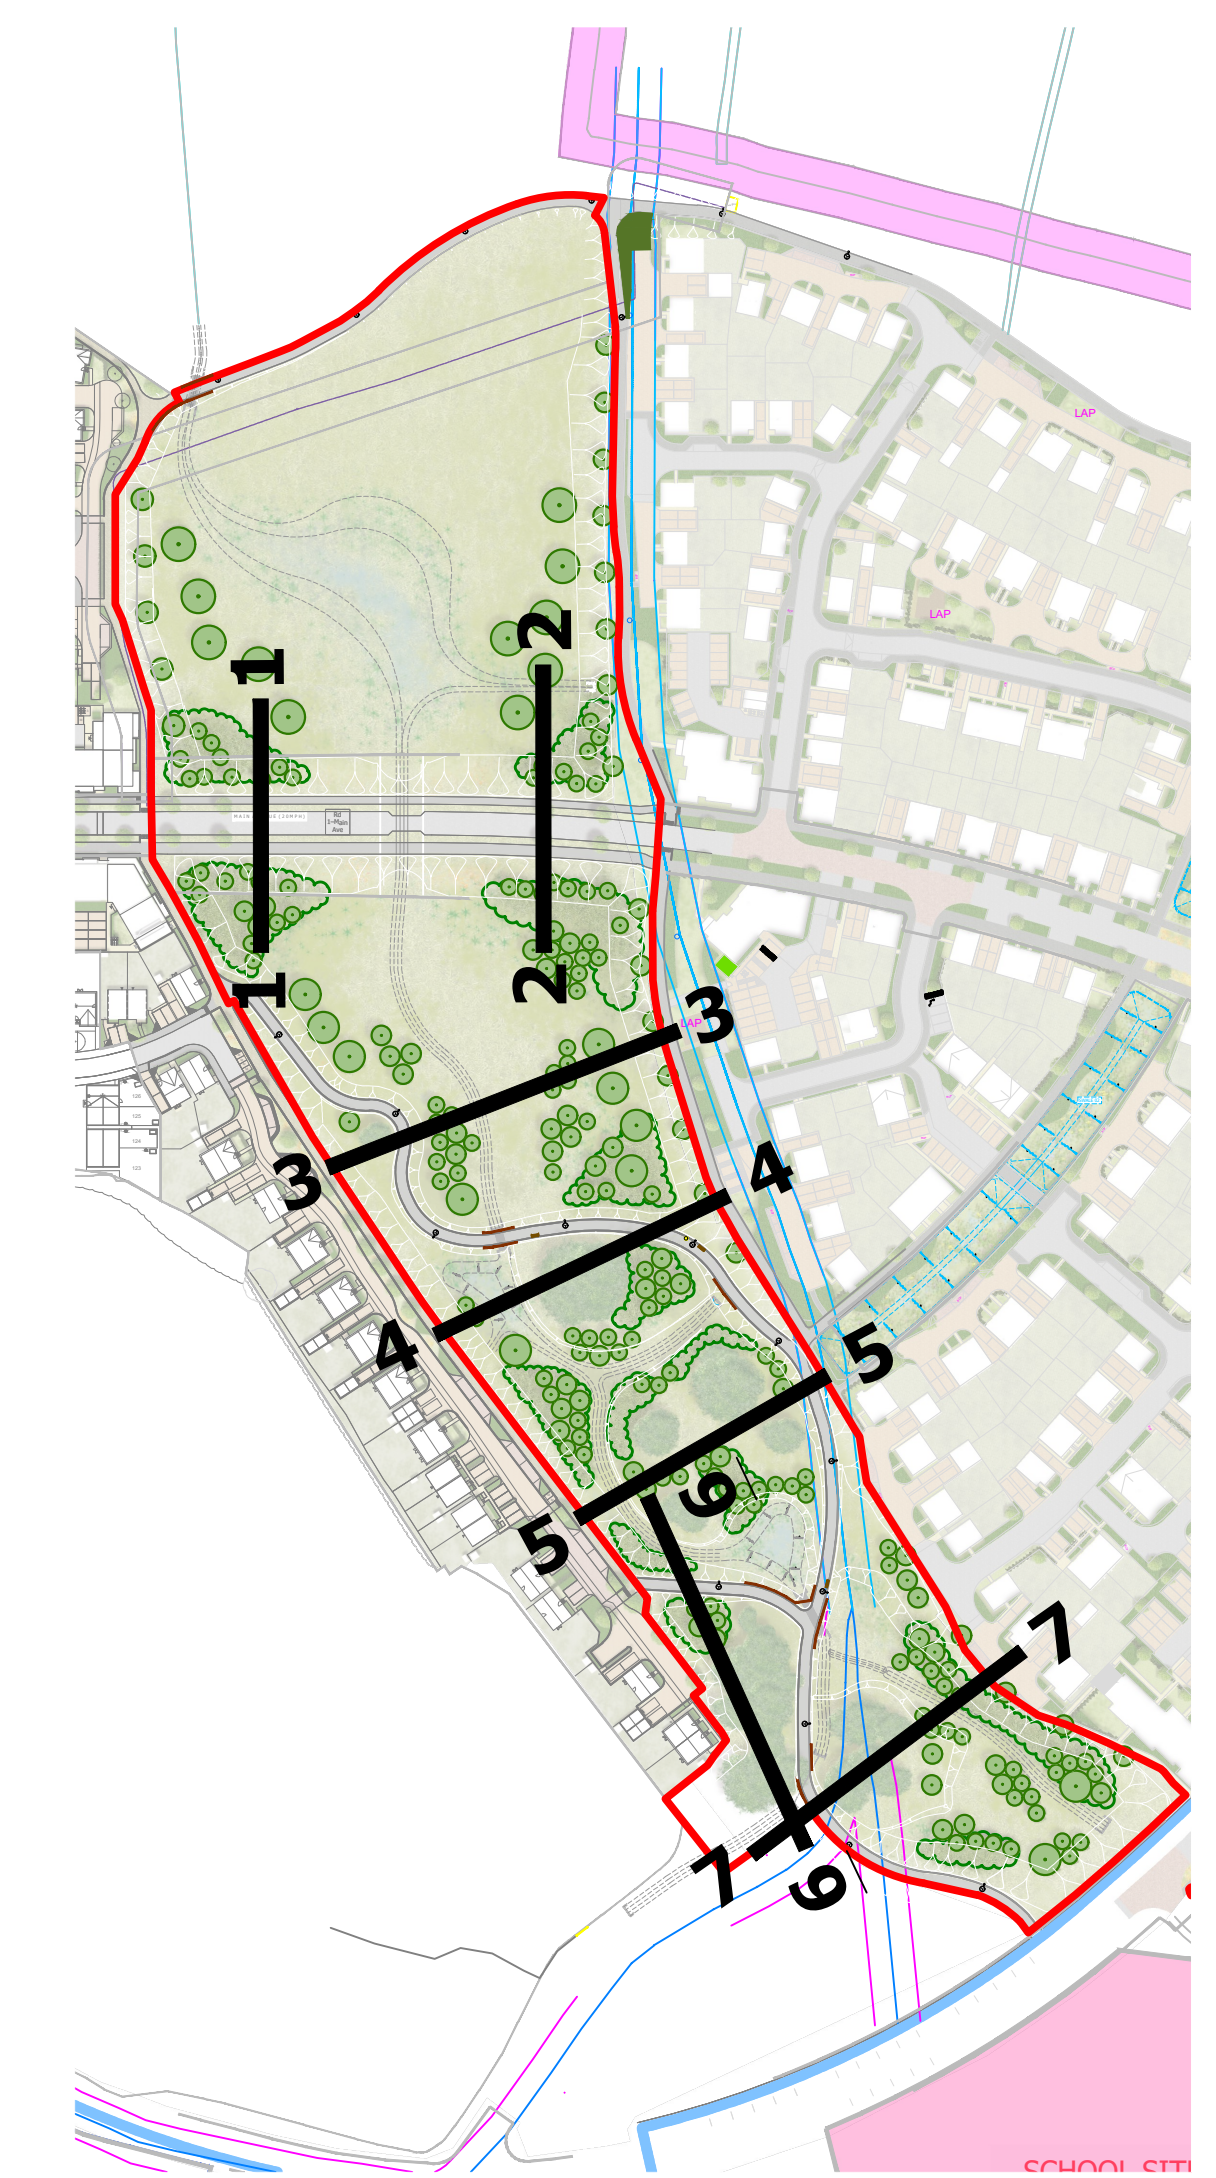


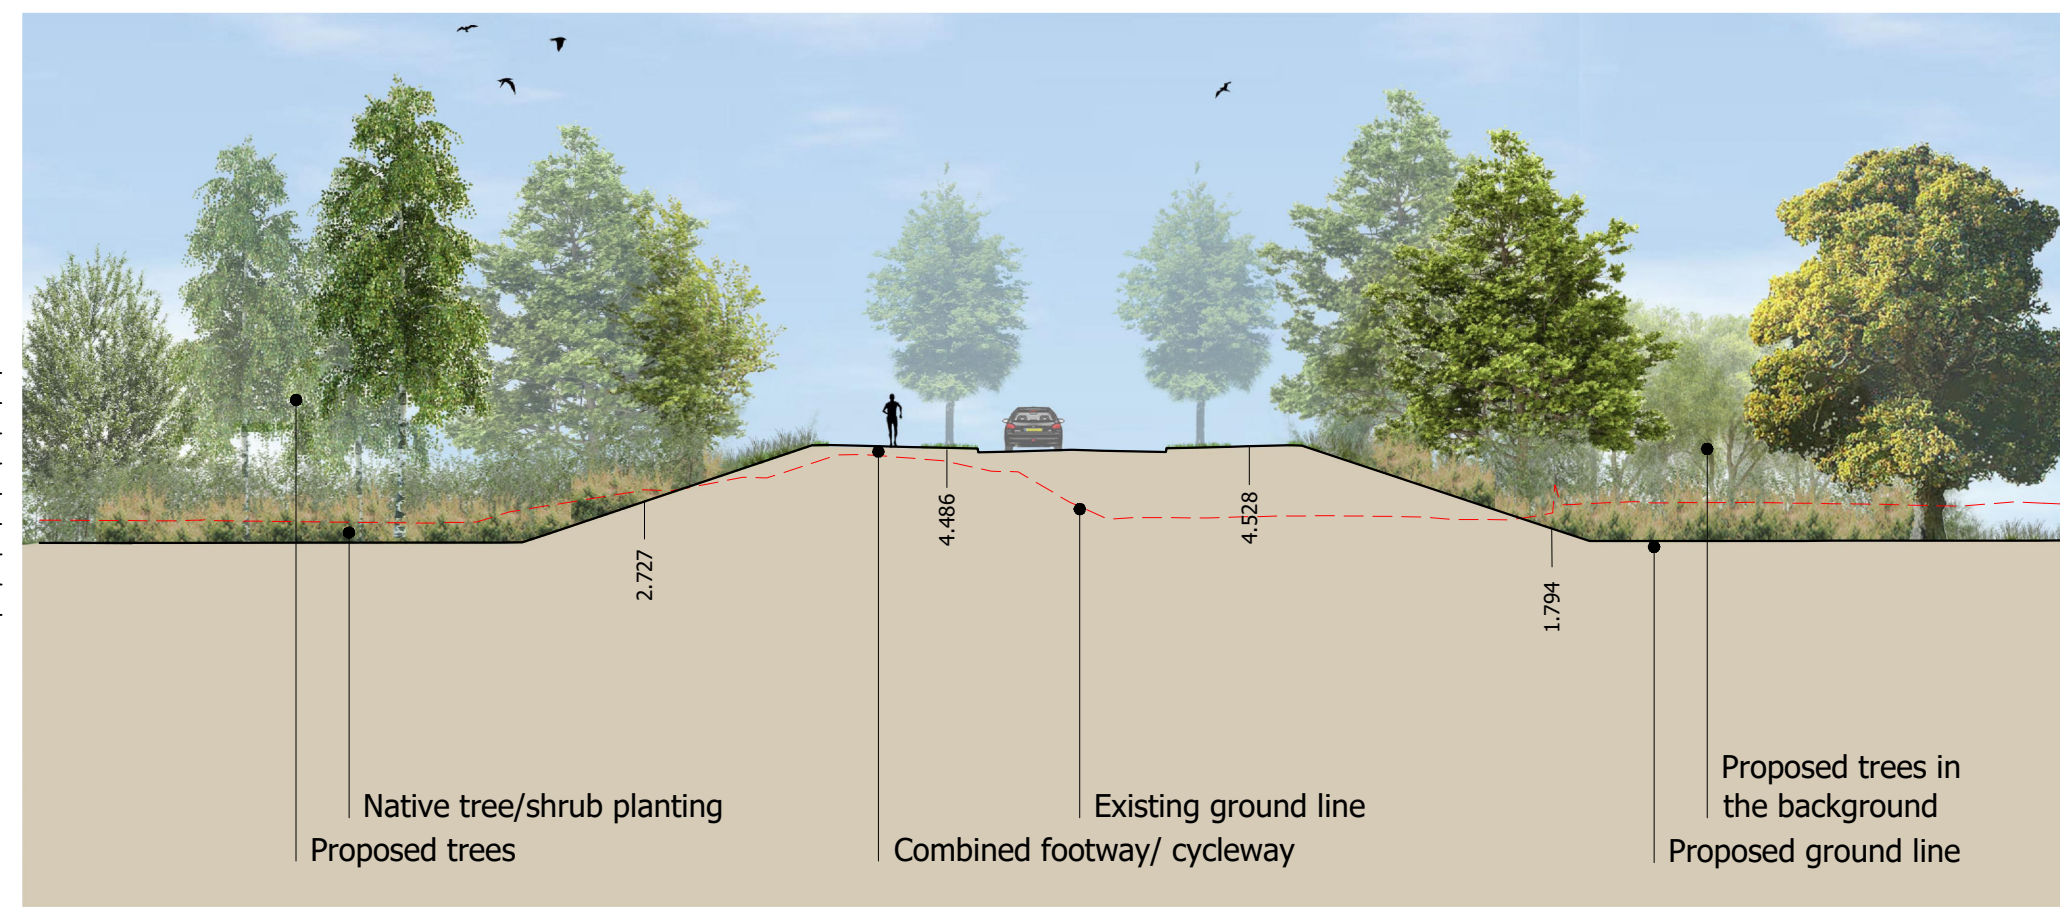



- Key
- Existing Category A trees to be retained
  - Existing Category B trees to be retained
  - Existing Category C trees to be retained
  - Root protection areas of existing trees
  - Native tree and shrub planting: whips/transplants to be implemented from day 1.
  - Proposed native tree planting: Standard/ Selected Standard/ Heavy Standard/ Extra Heavy Standard/ Semi-mature sizes/ Multi-stem to be implemented from day 1.
  - Proposed species-rich grass/ natural regeneration: to be kept long and cut once a year
  - Proposed species-rich grass: to be kept short and cut regularly throughout the year
  - Reed bed planting/ natural regeneration
  - Depressions to capture and hold water for interest
  - Lighting columns
  - Timber bench
  - Bin
  - Protection to shared use path (knee rail)

0 5 10 15 20 25 metres  
Scale 1:250 @ A0



TC22029\_LA1-LA9.dwg 31 January 2022

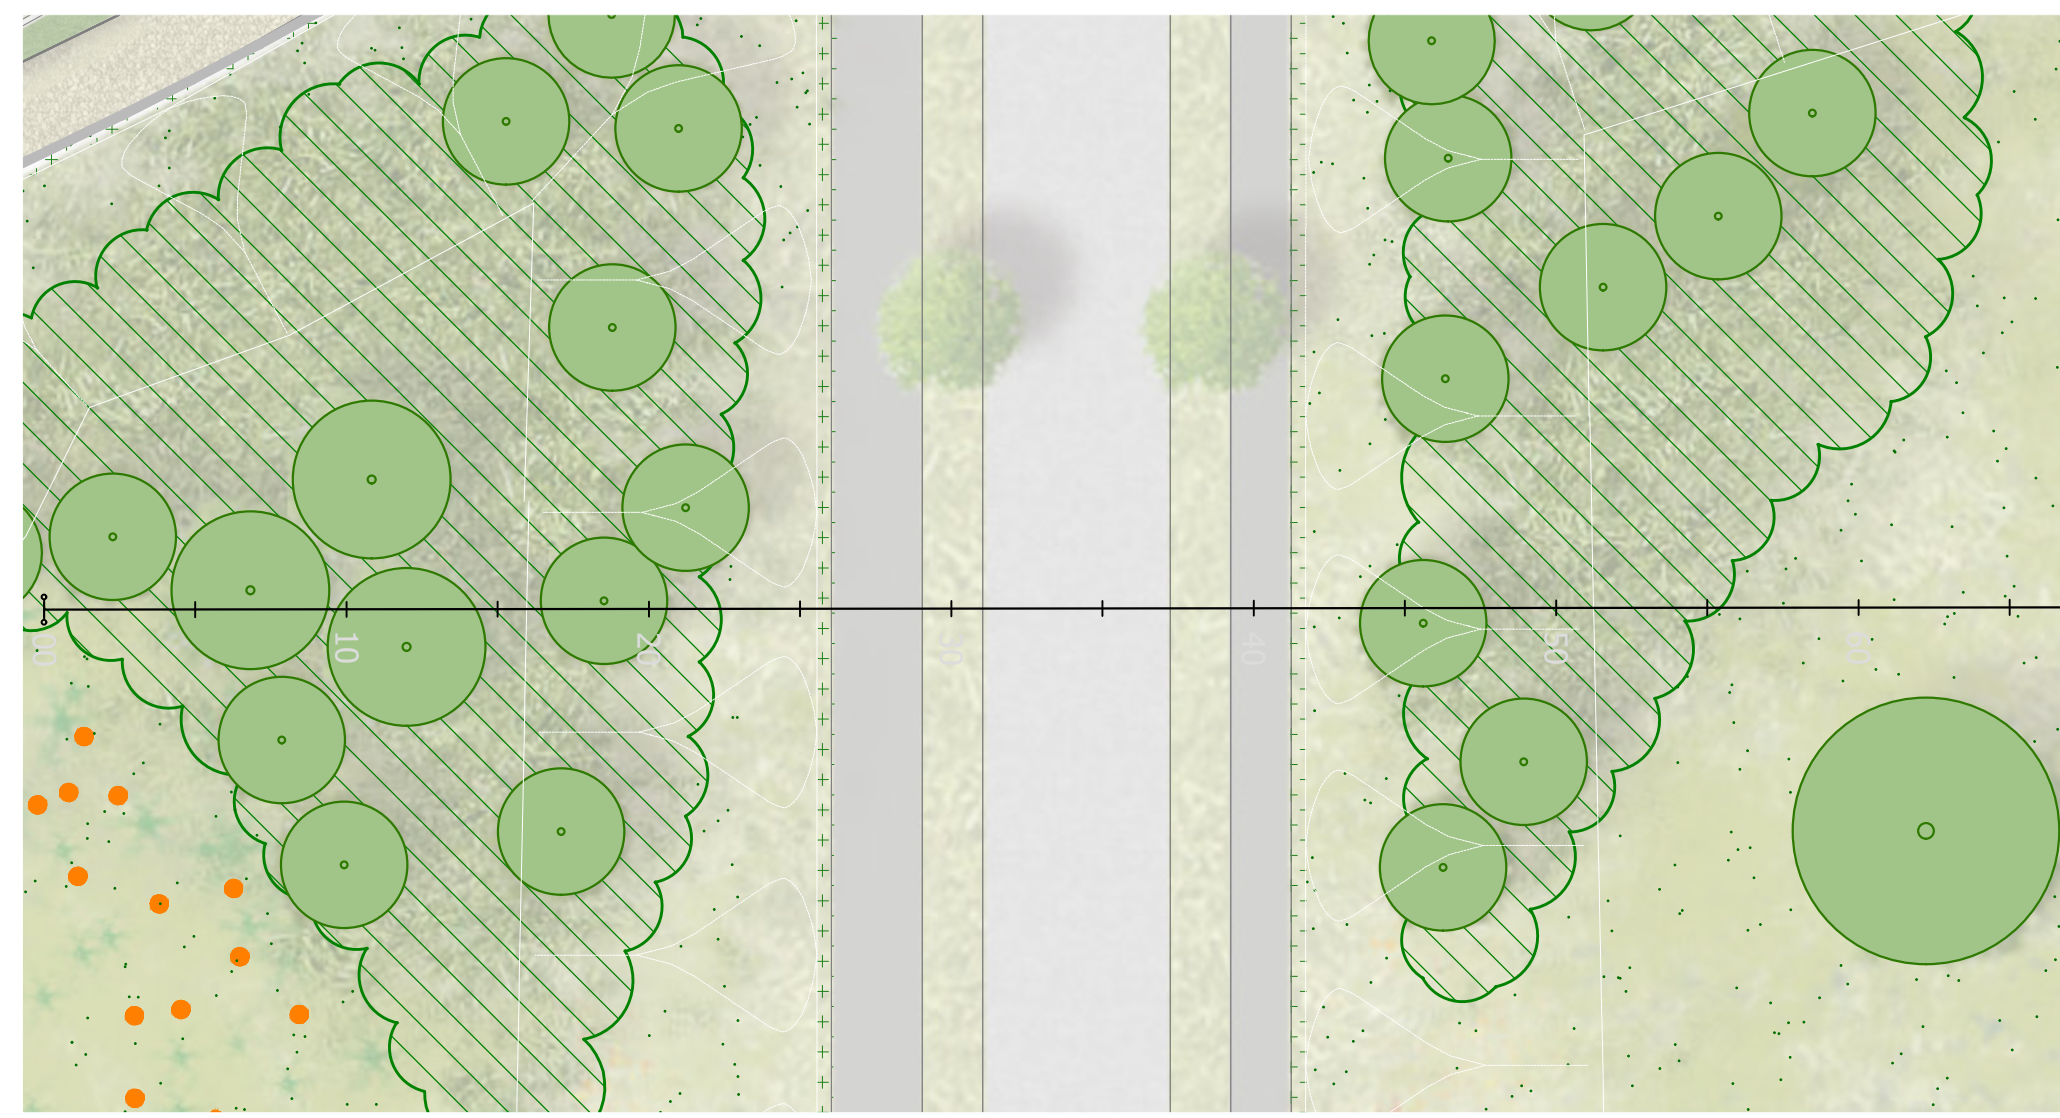



Cross-section 1-1

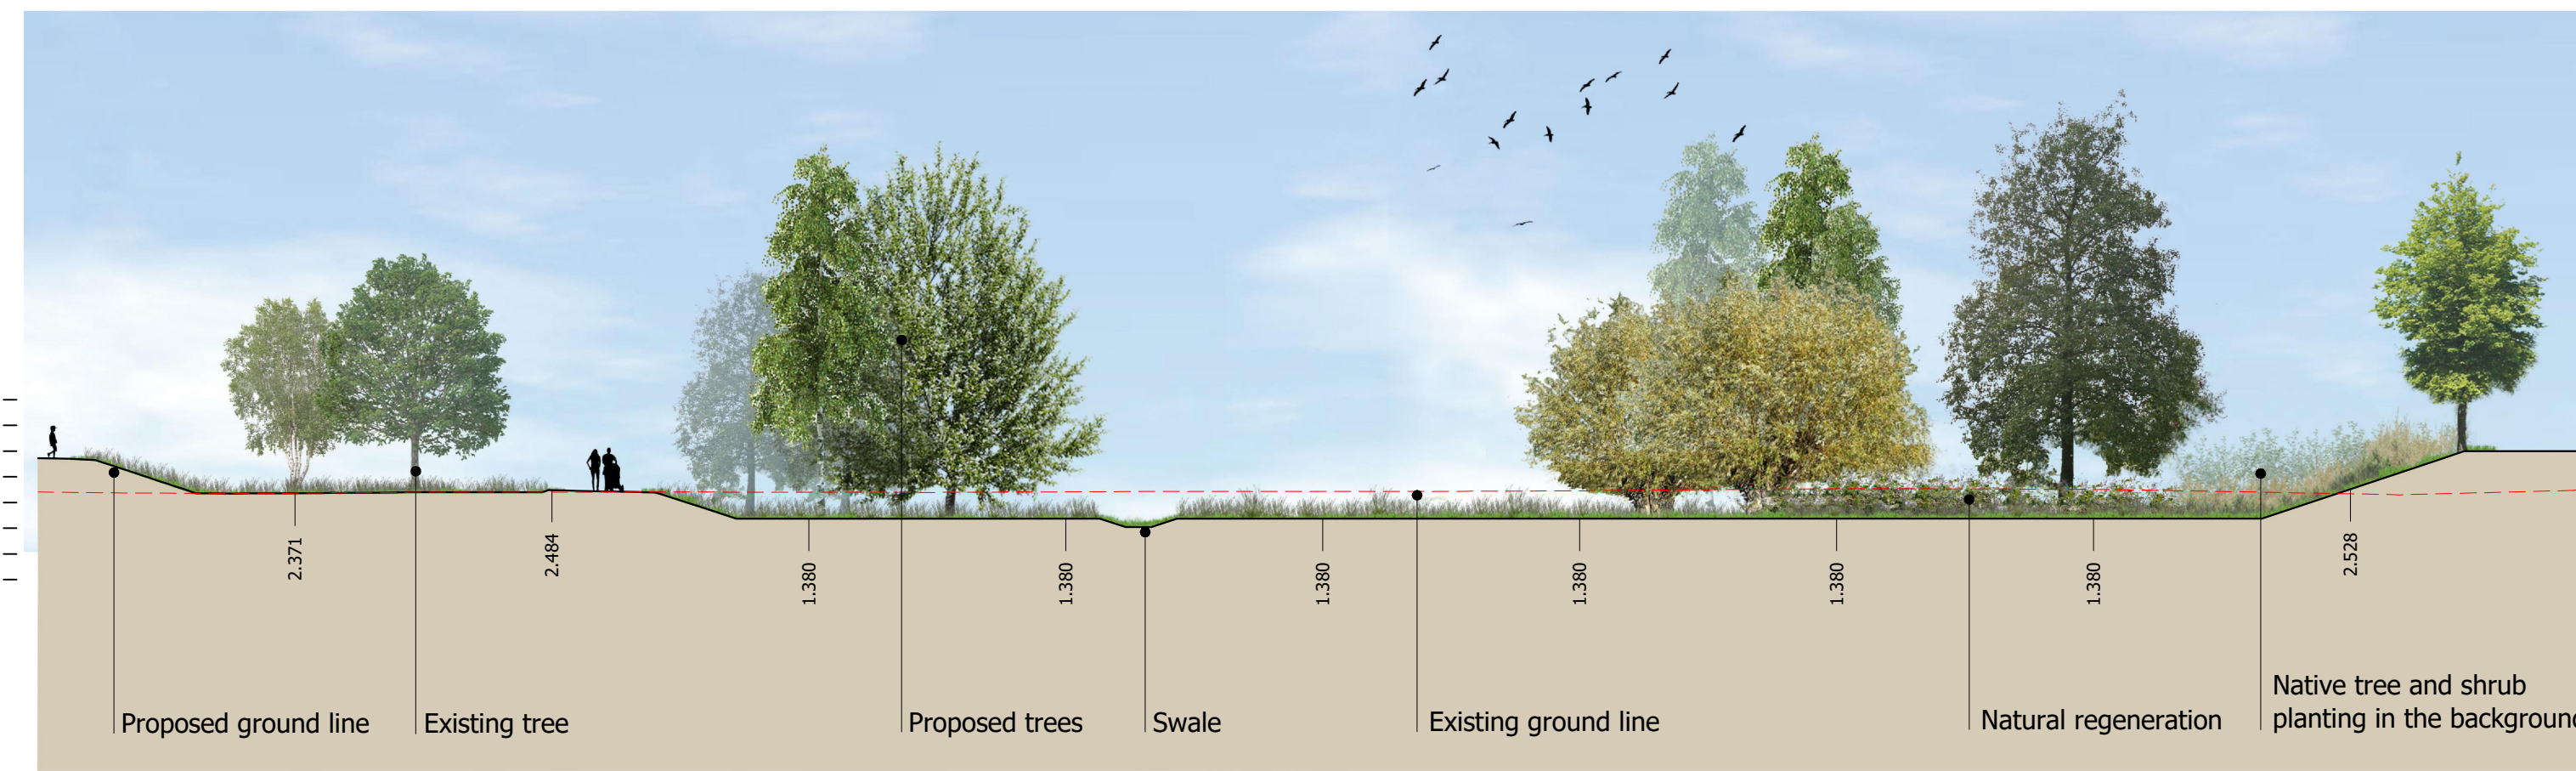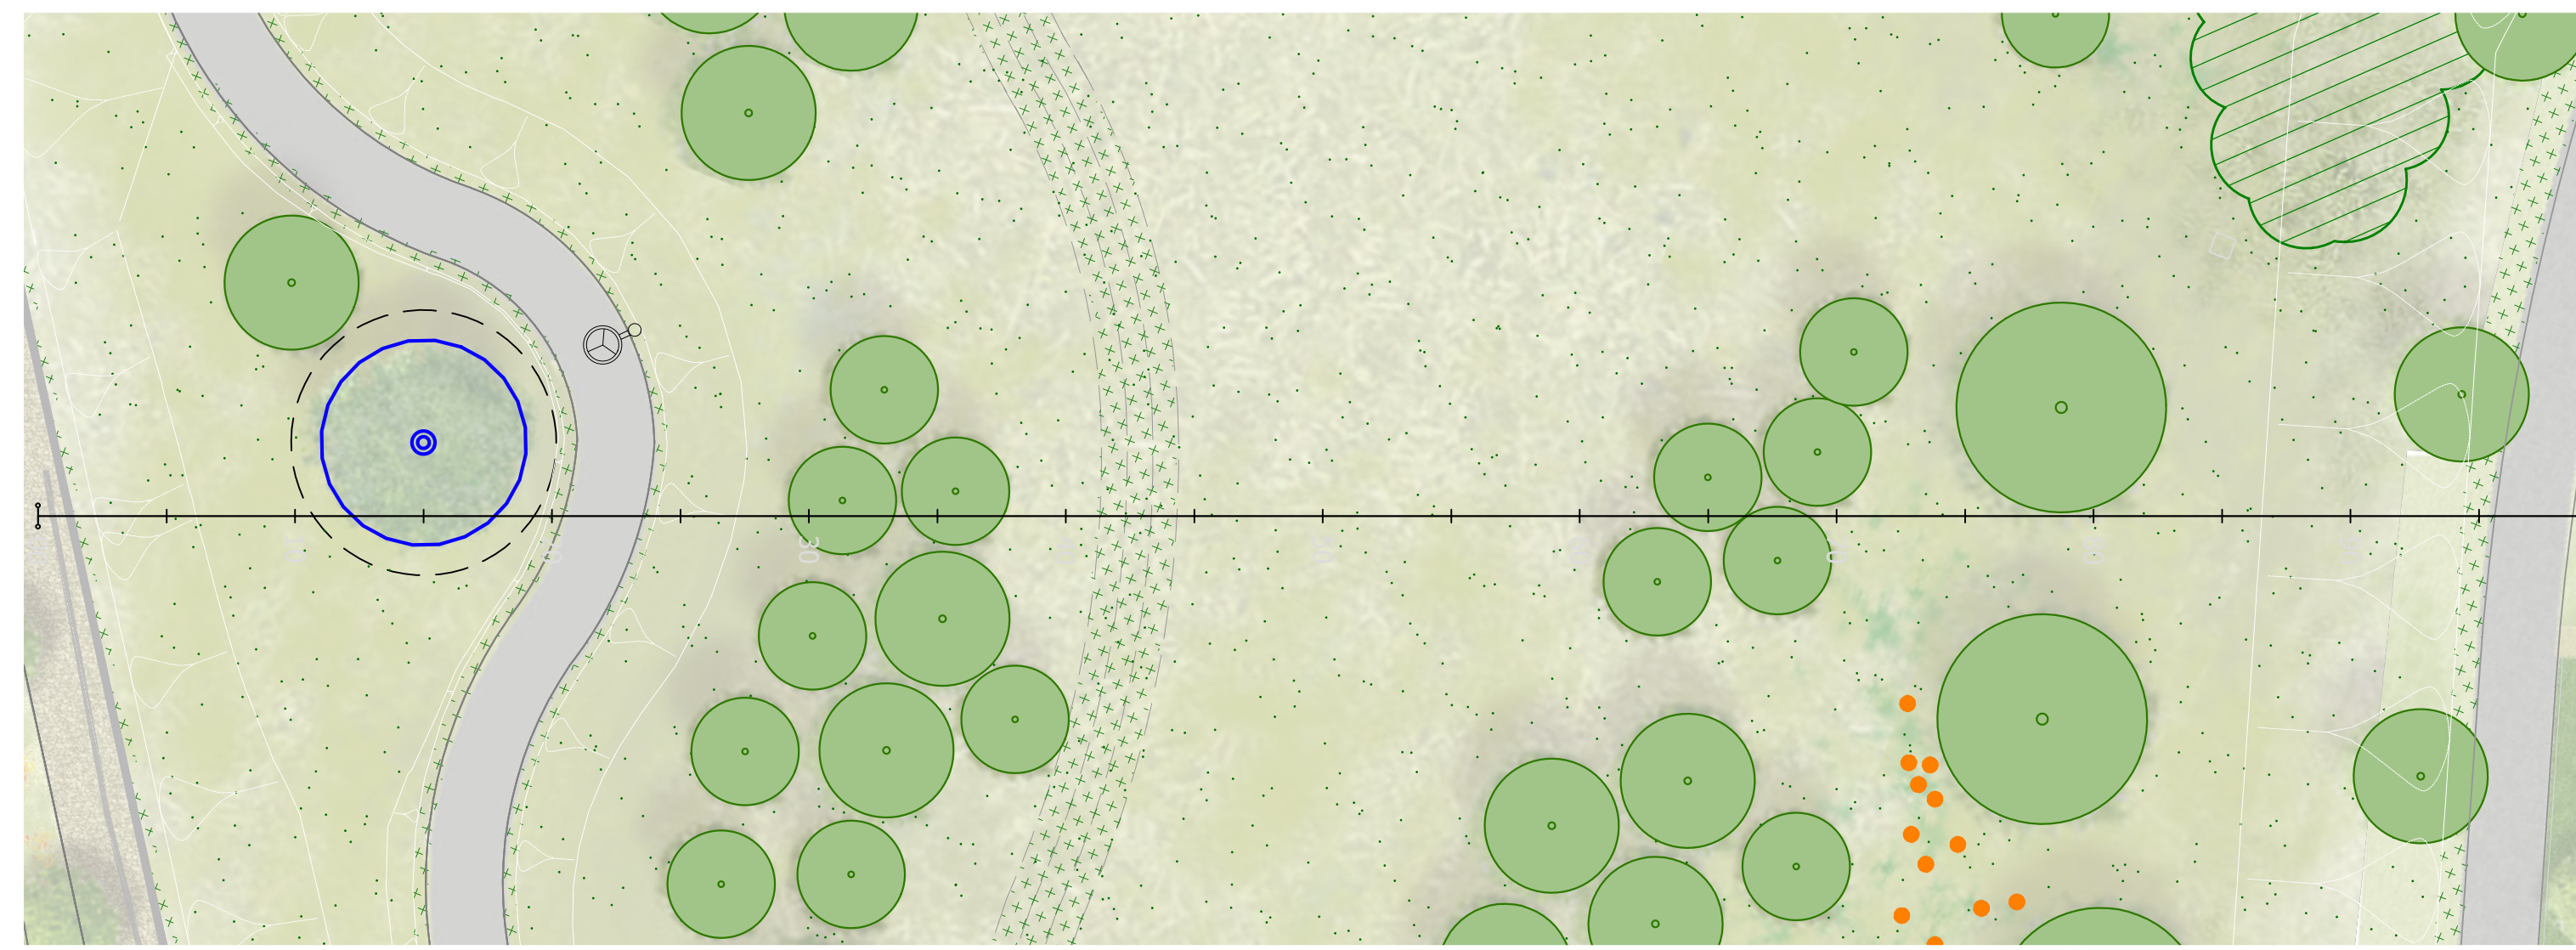

Cross-section 3-3

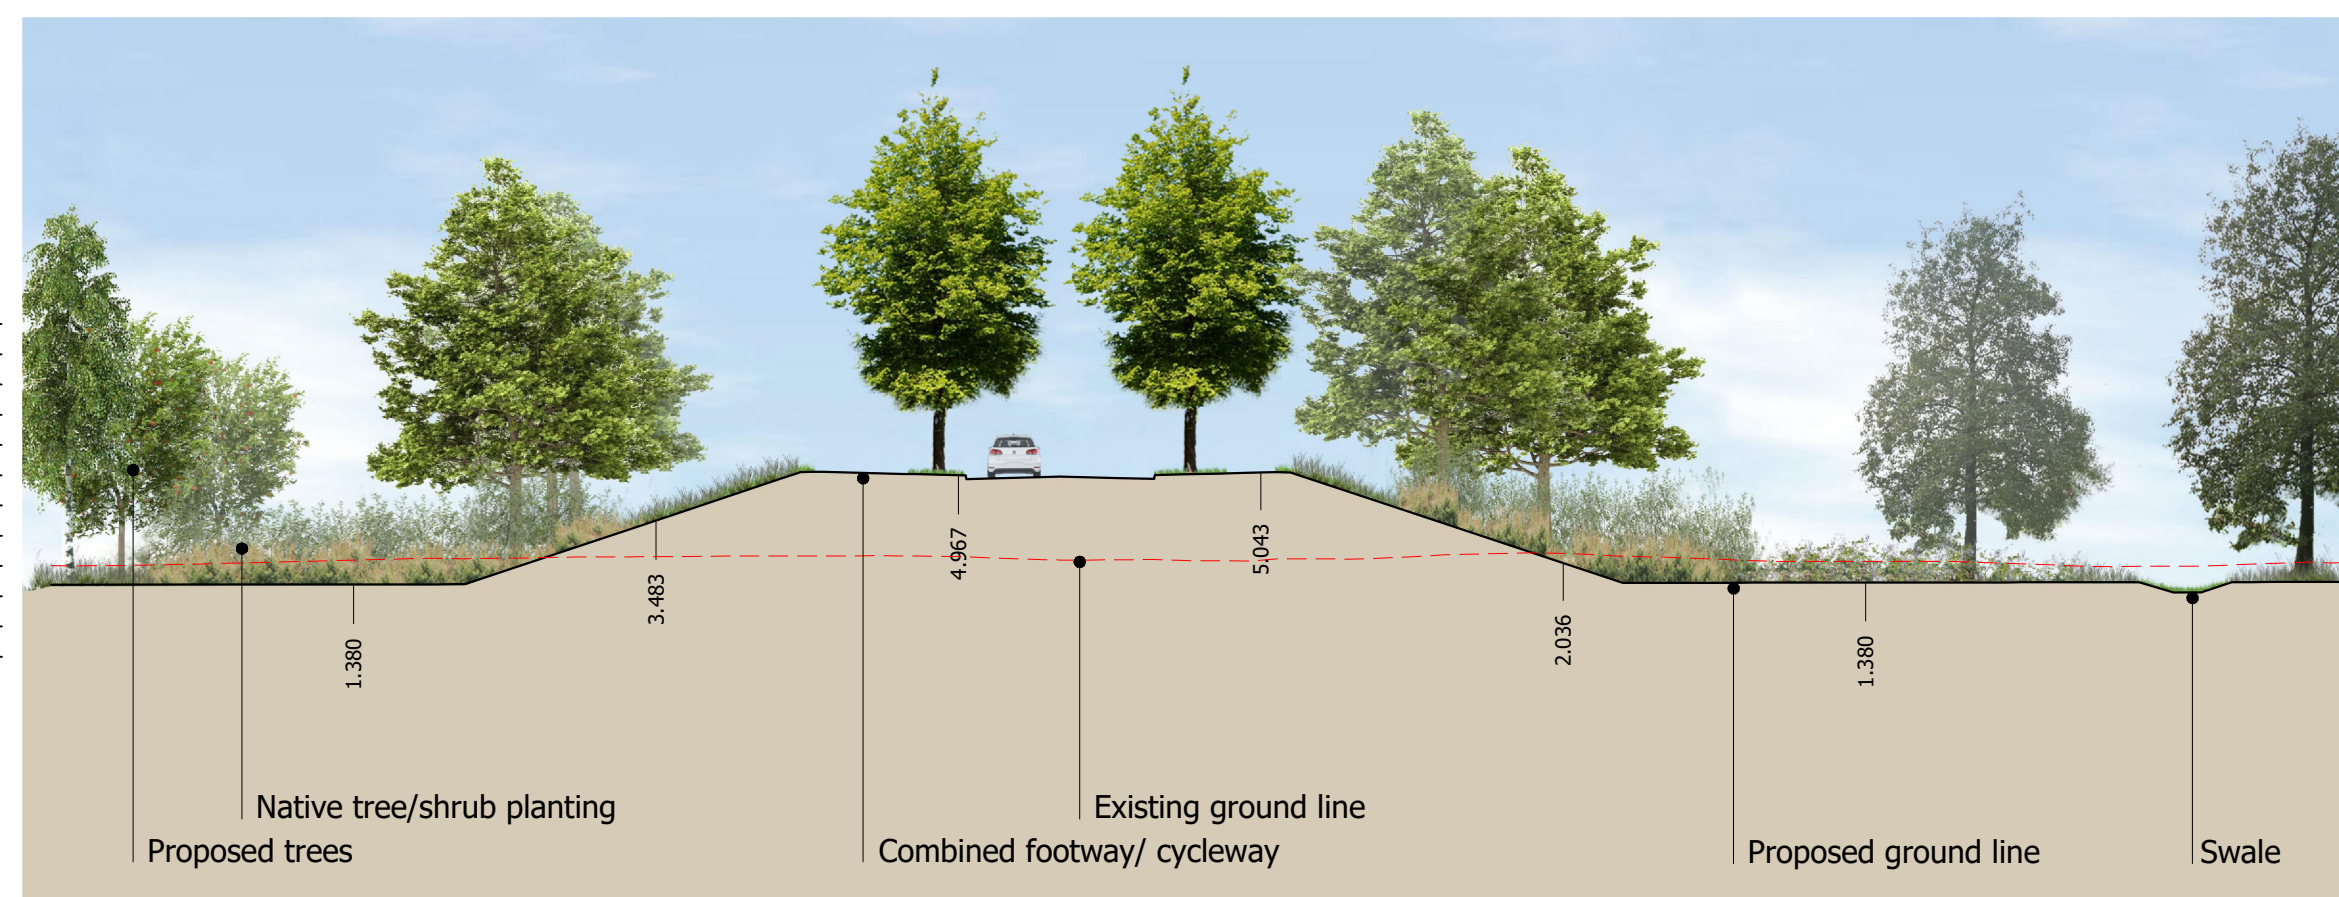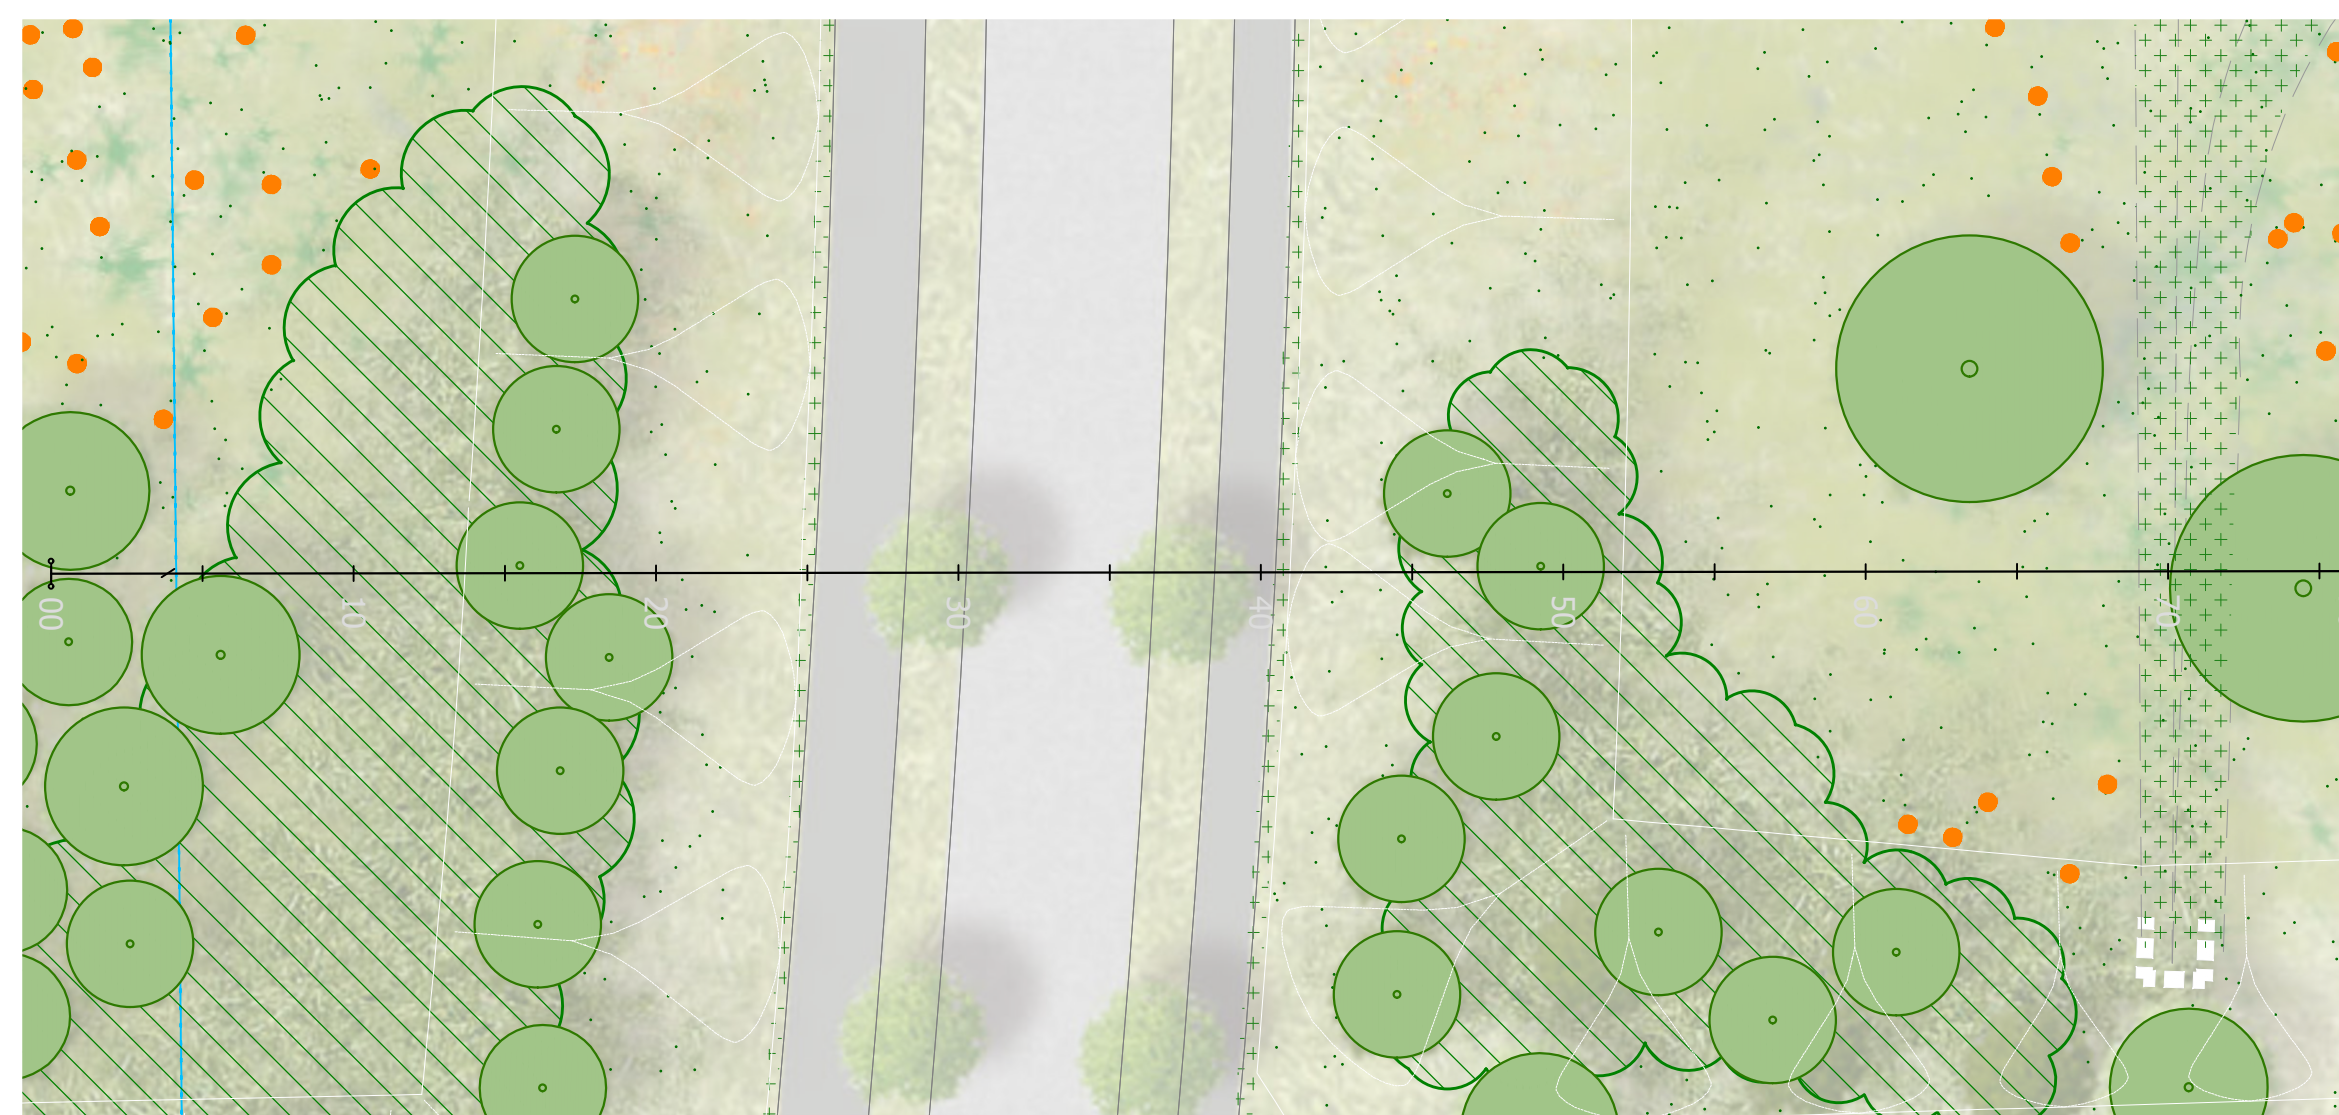

Cross-section 2-2

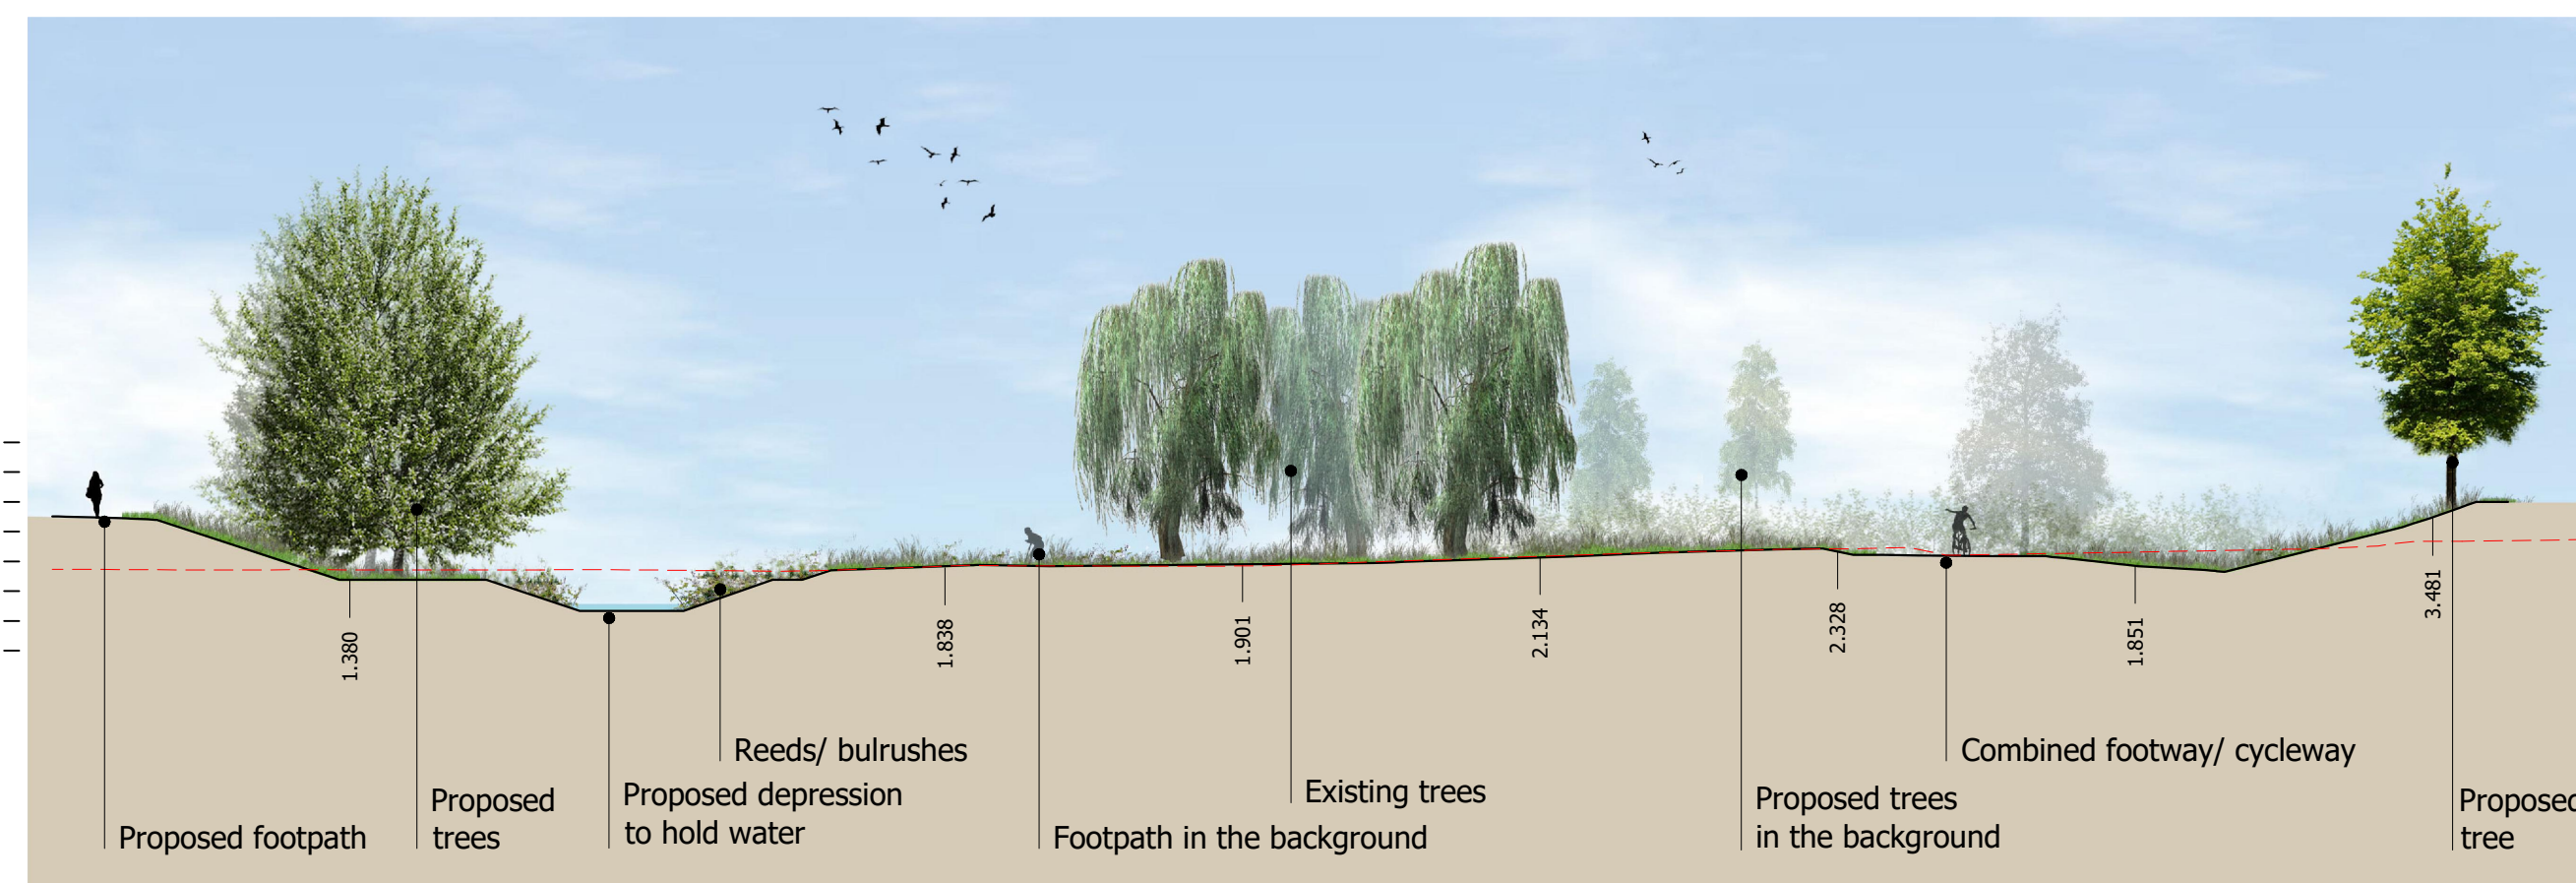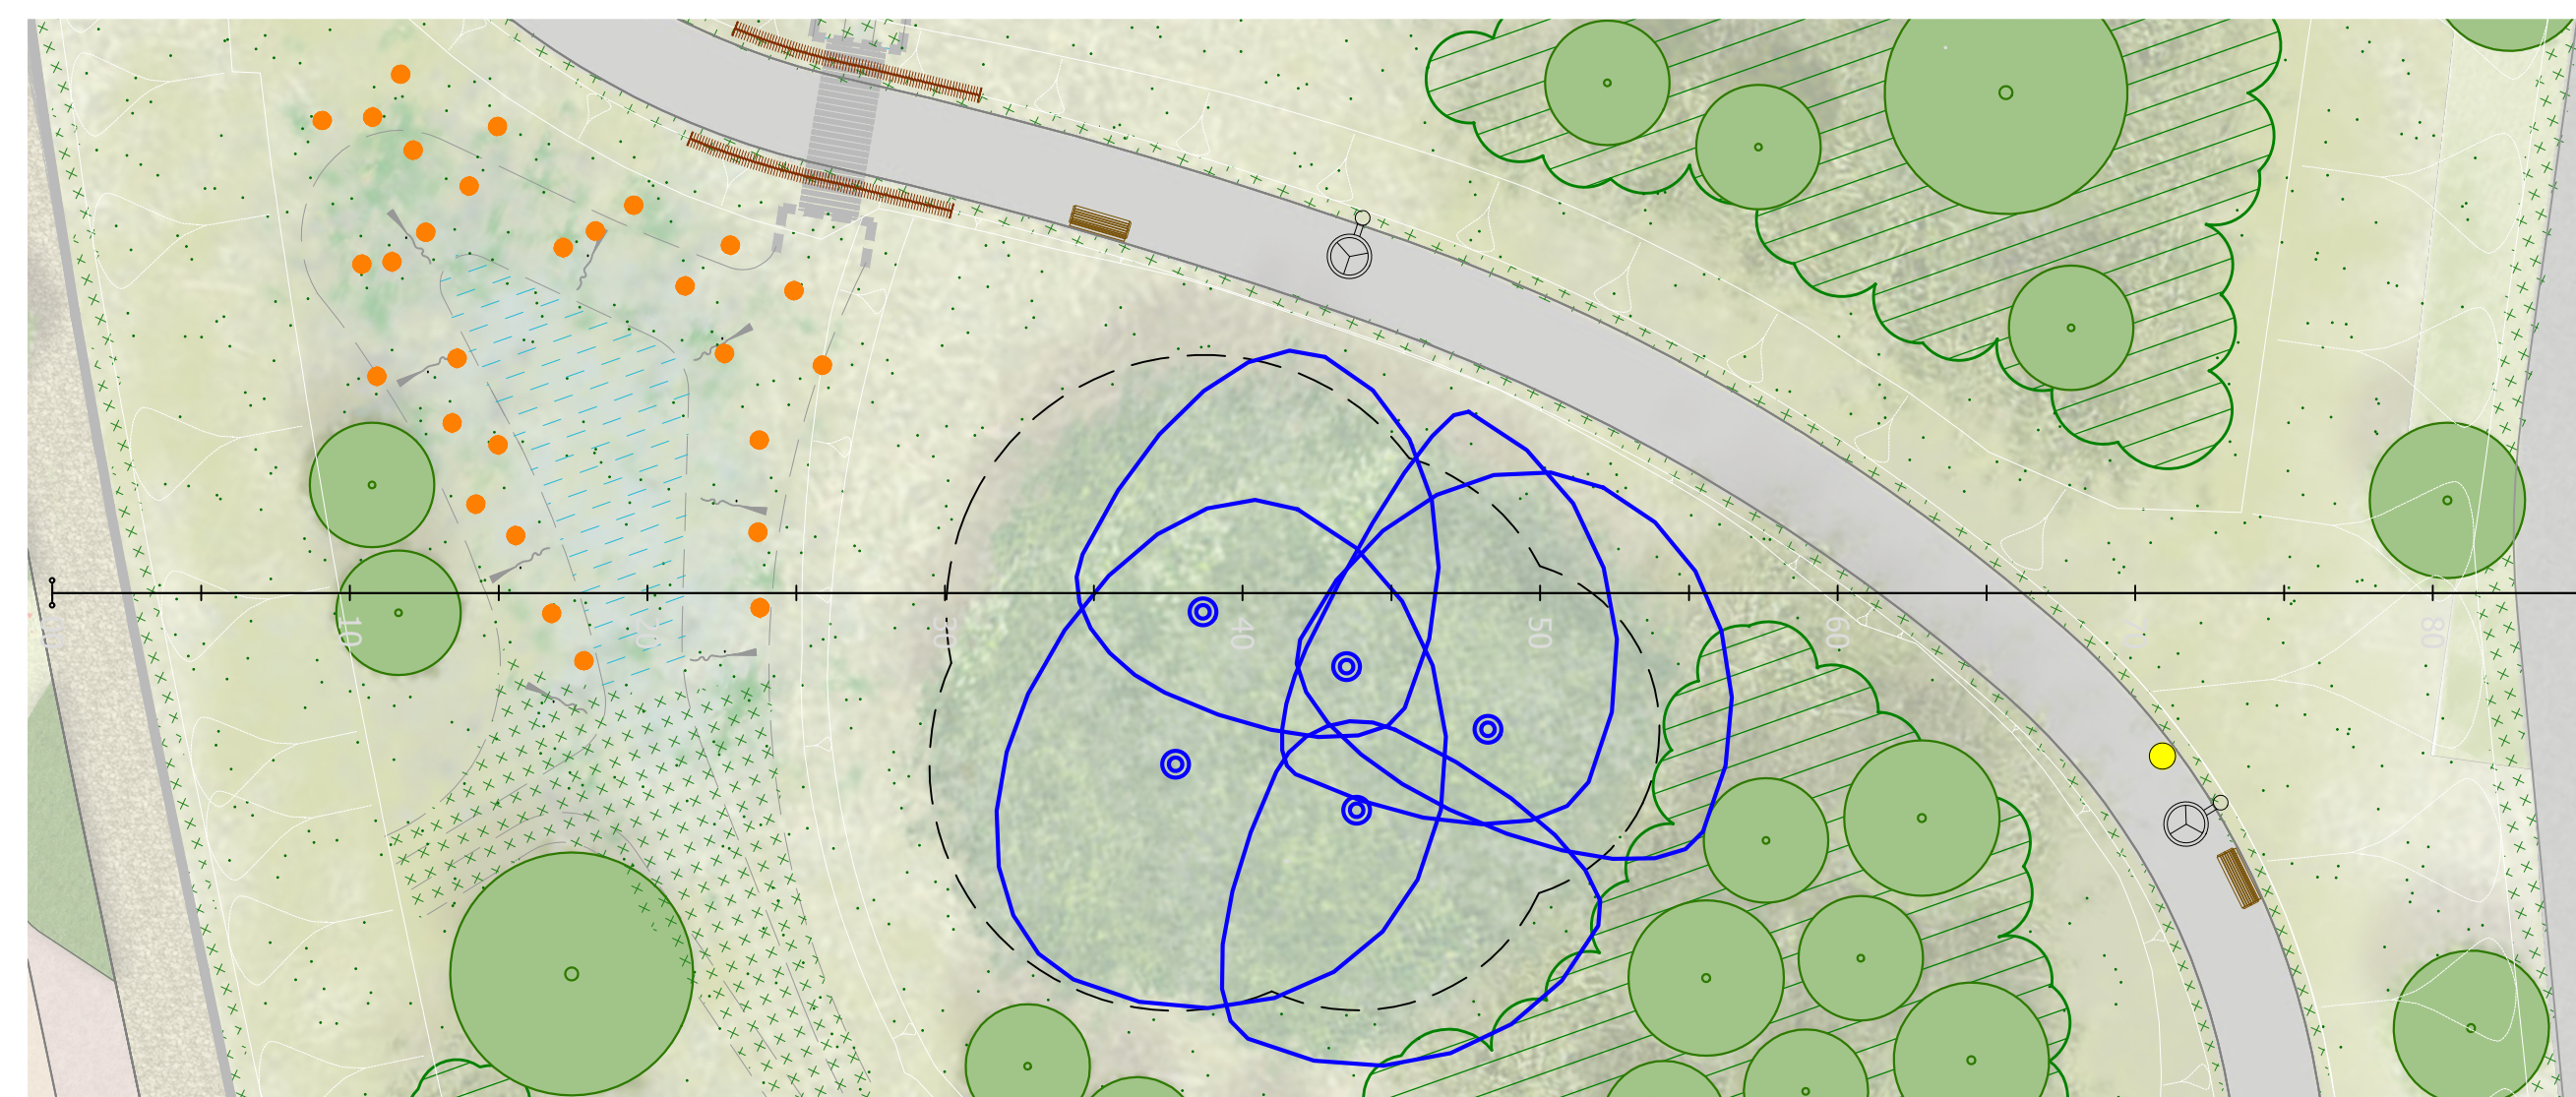

Cross-section 4-4