


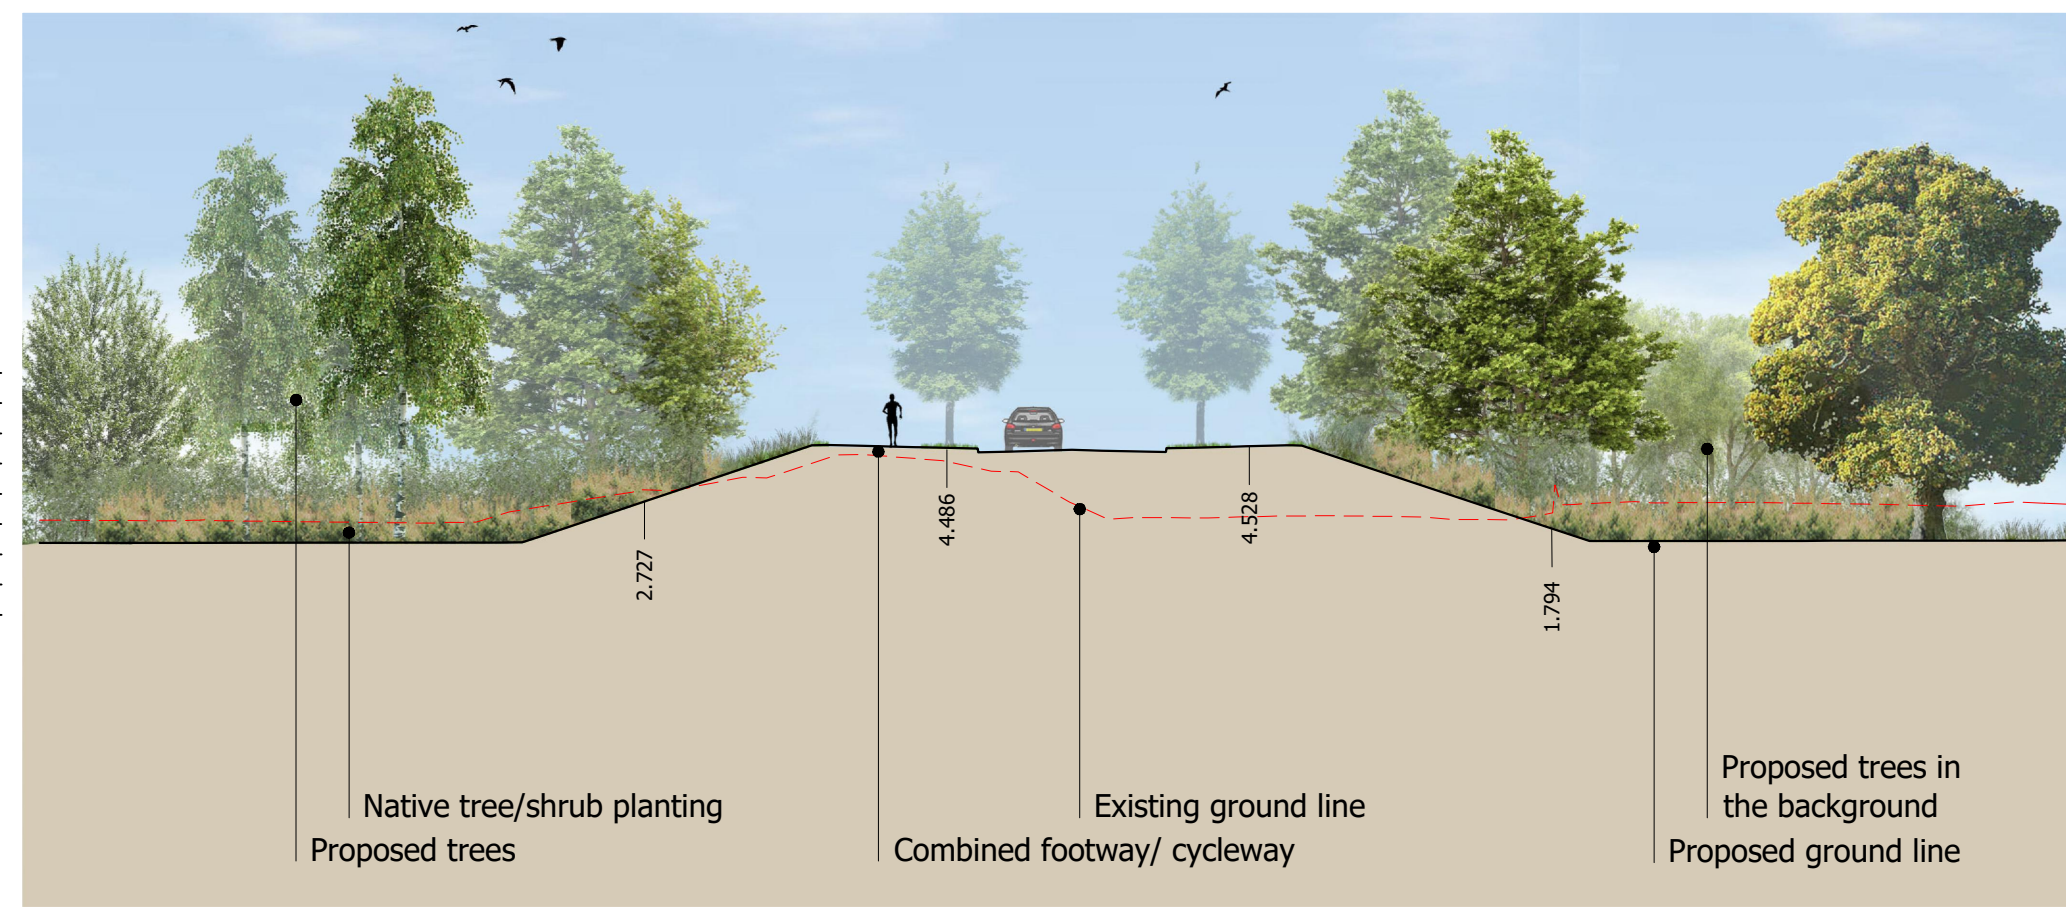
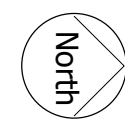
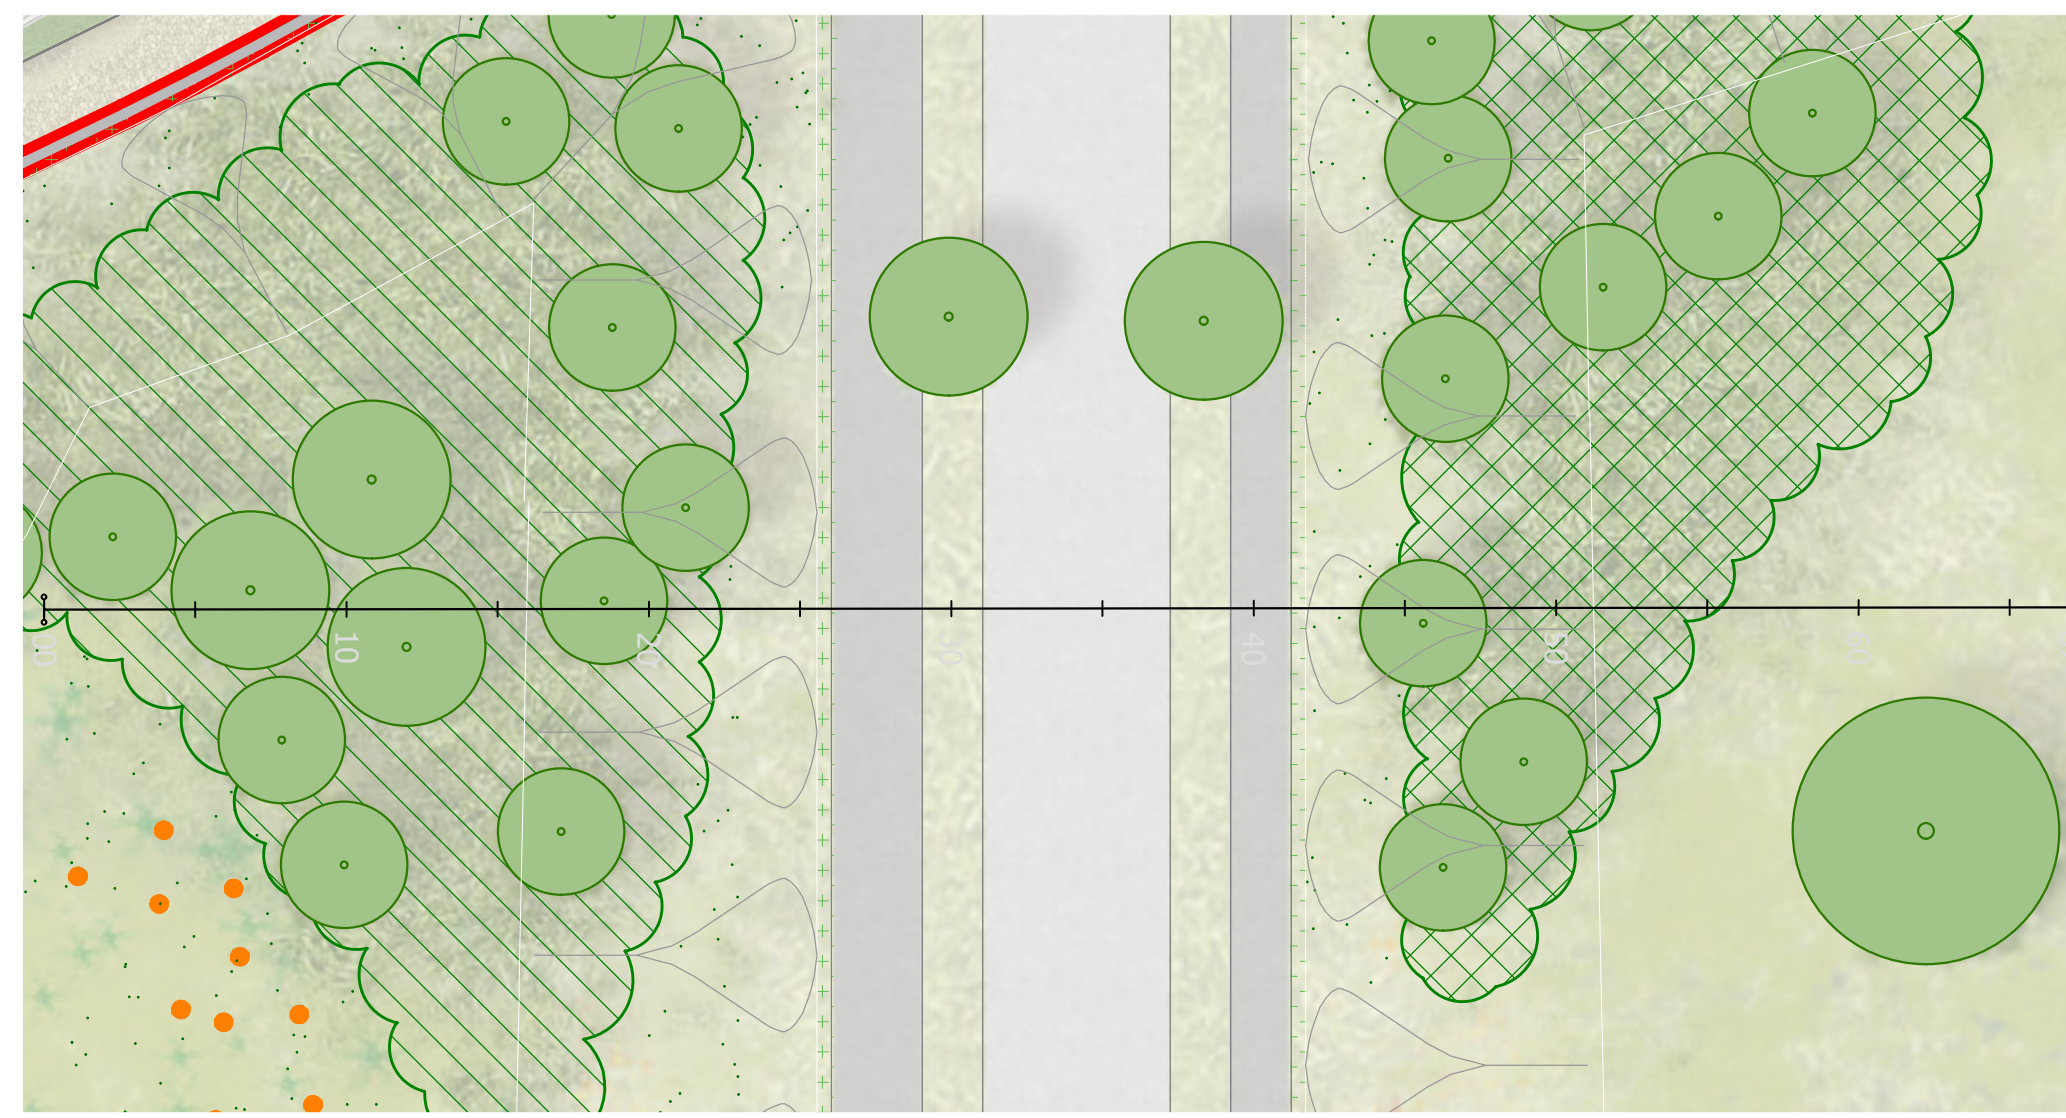
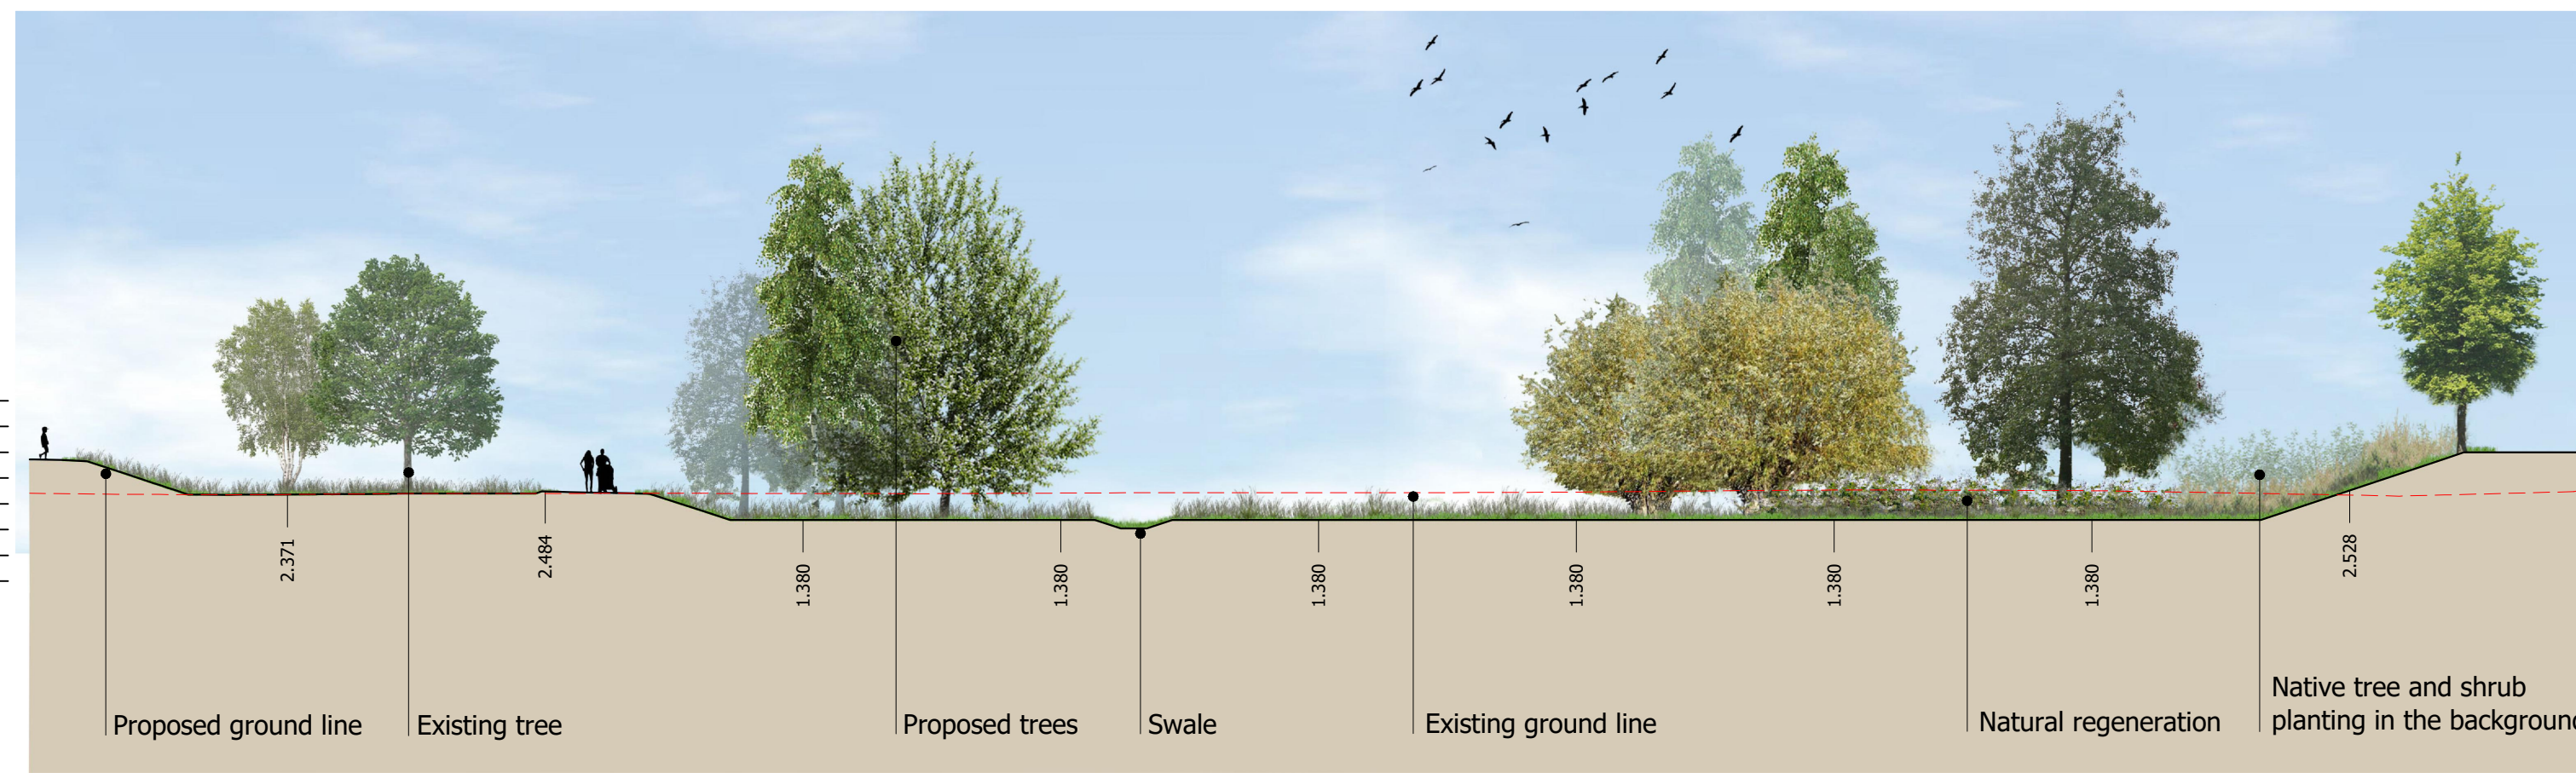
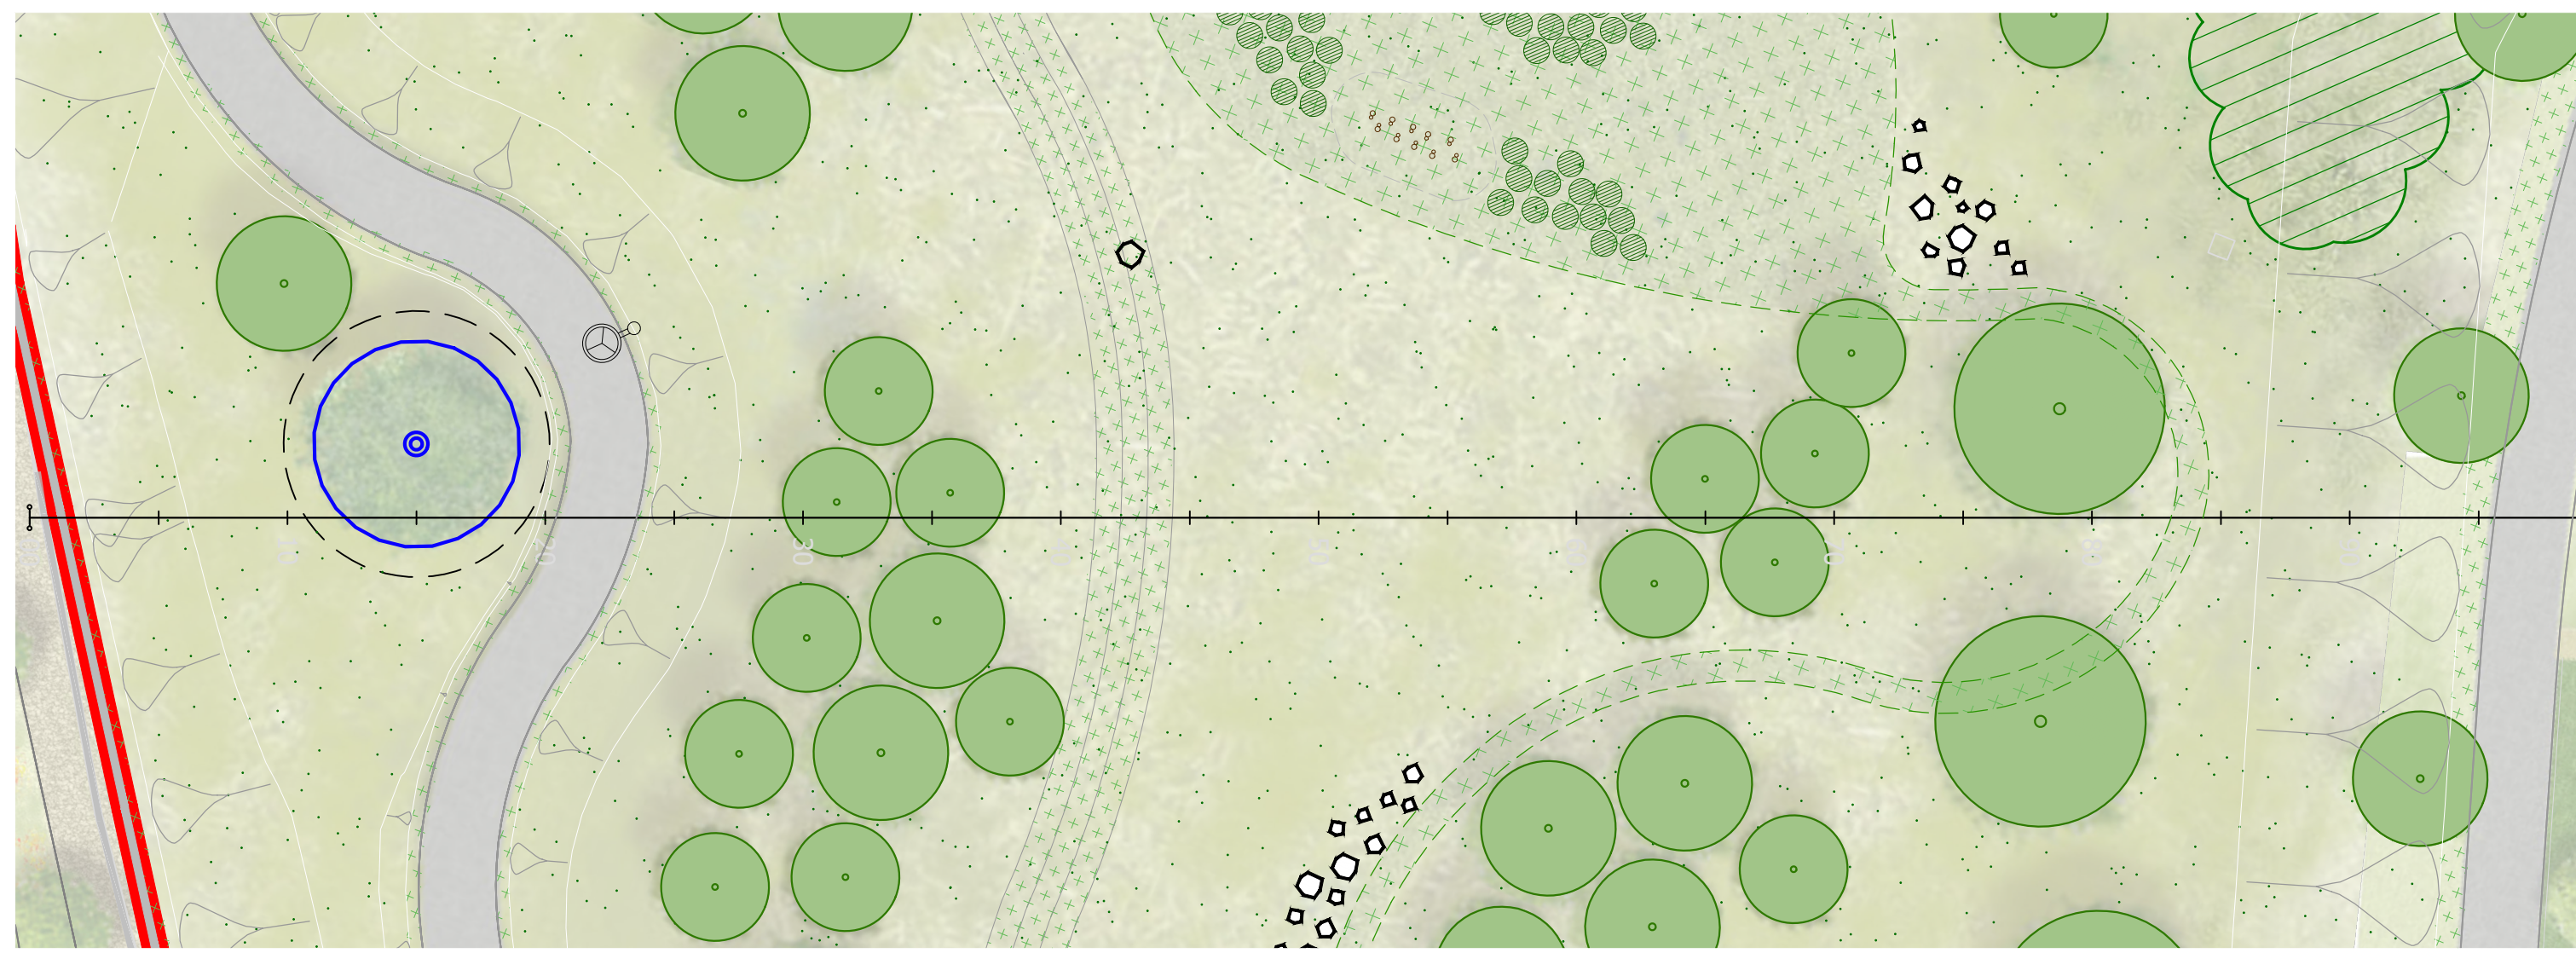


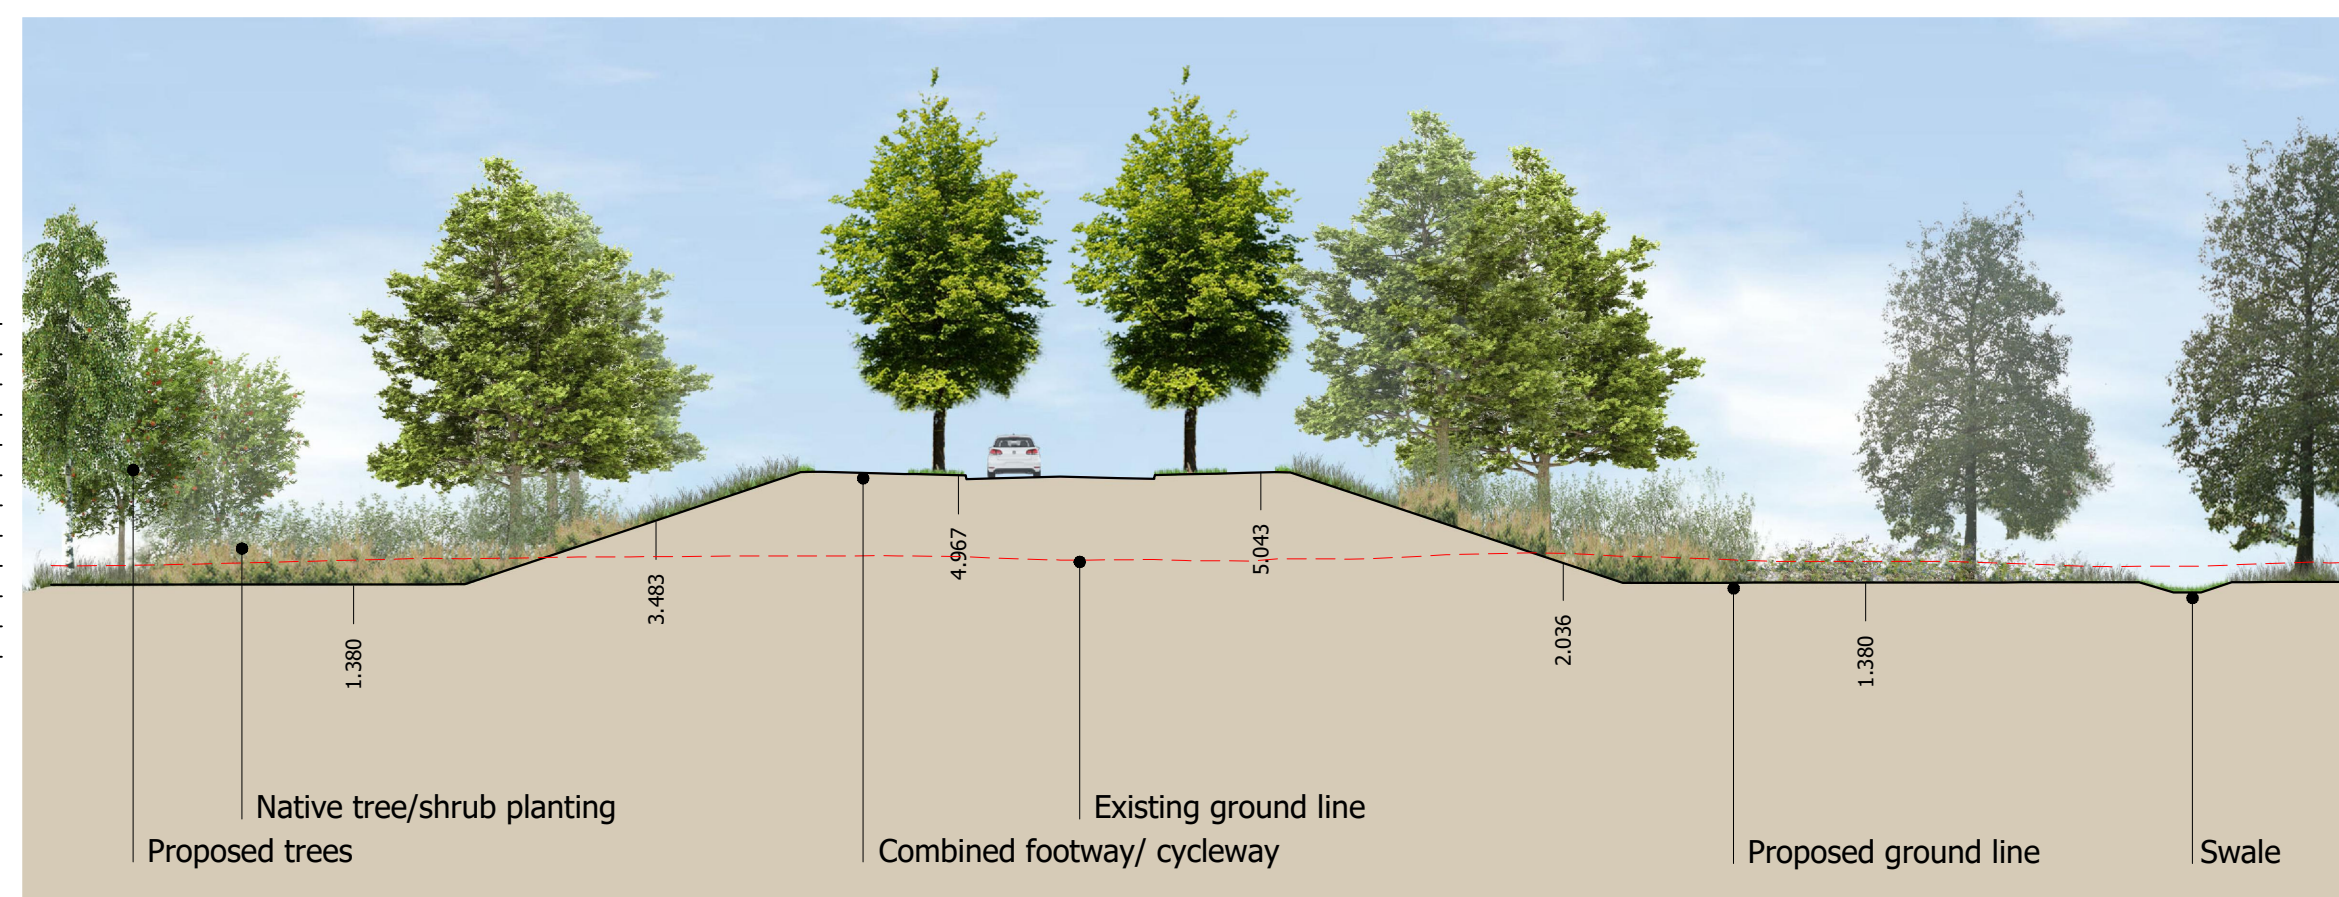



Cross-section 1-1

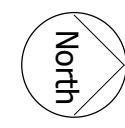

Cross-section 3-3

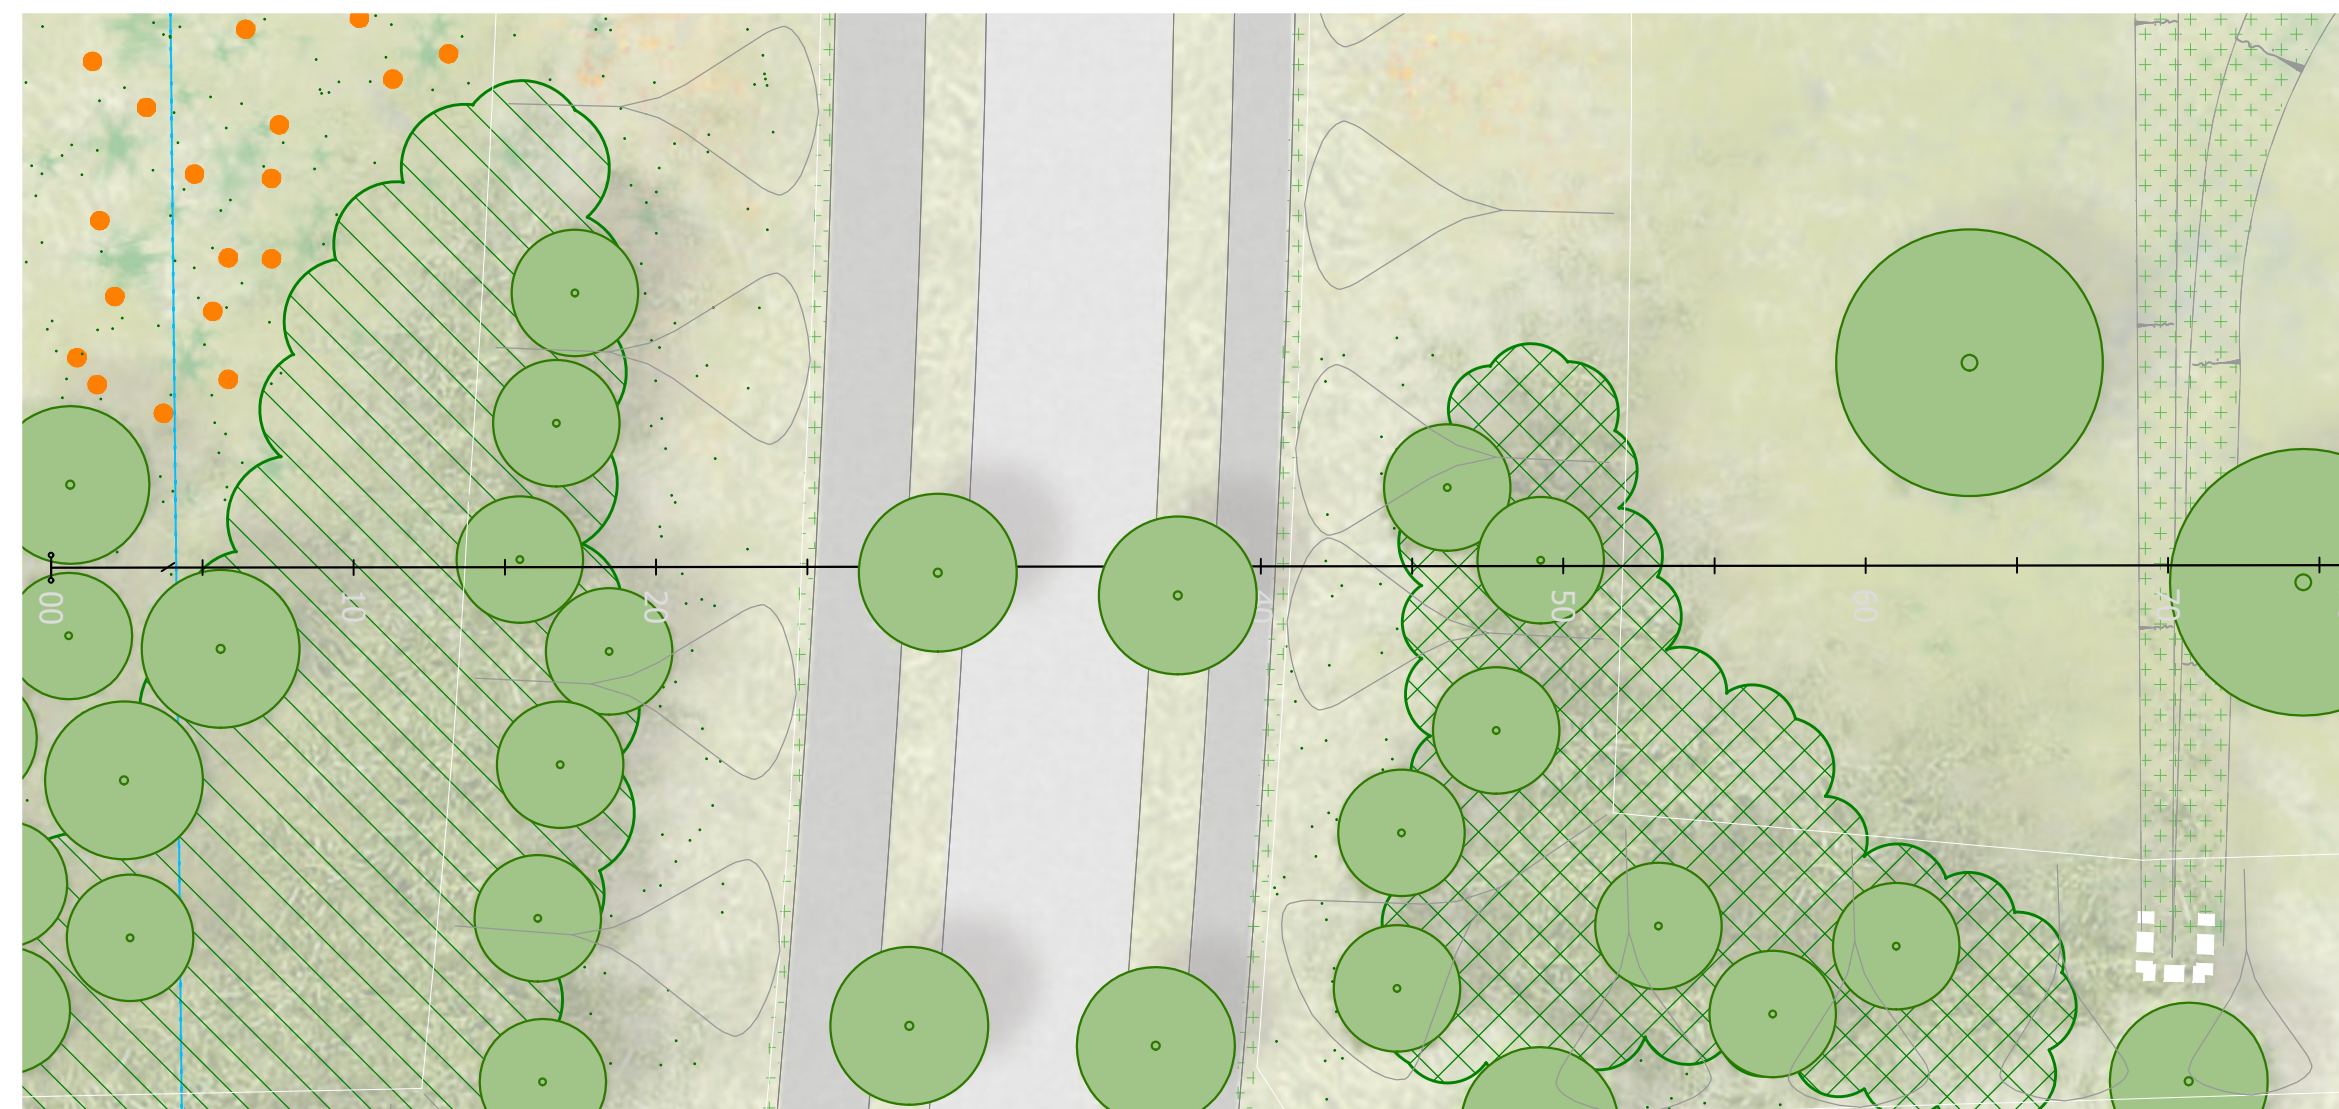

Cross-section 2-2

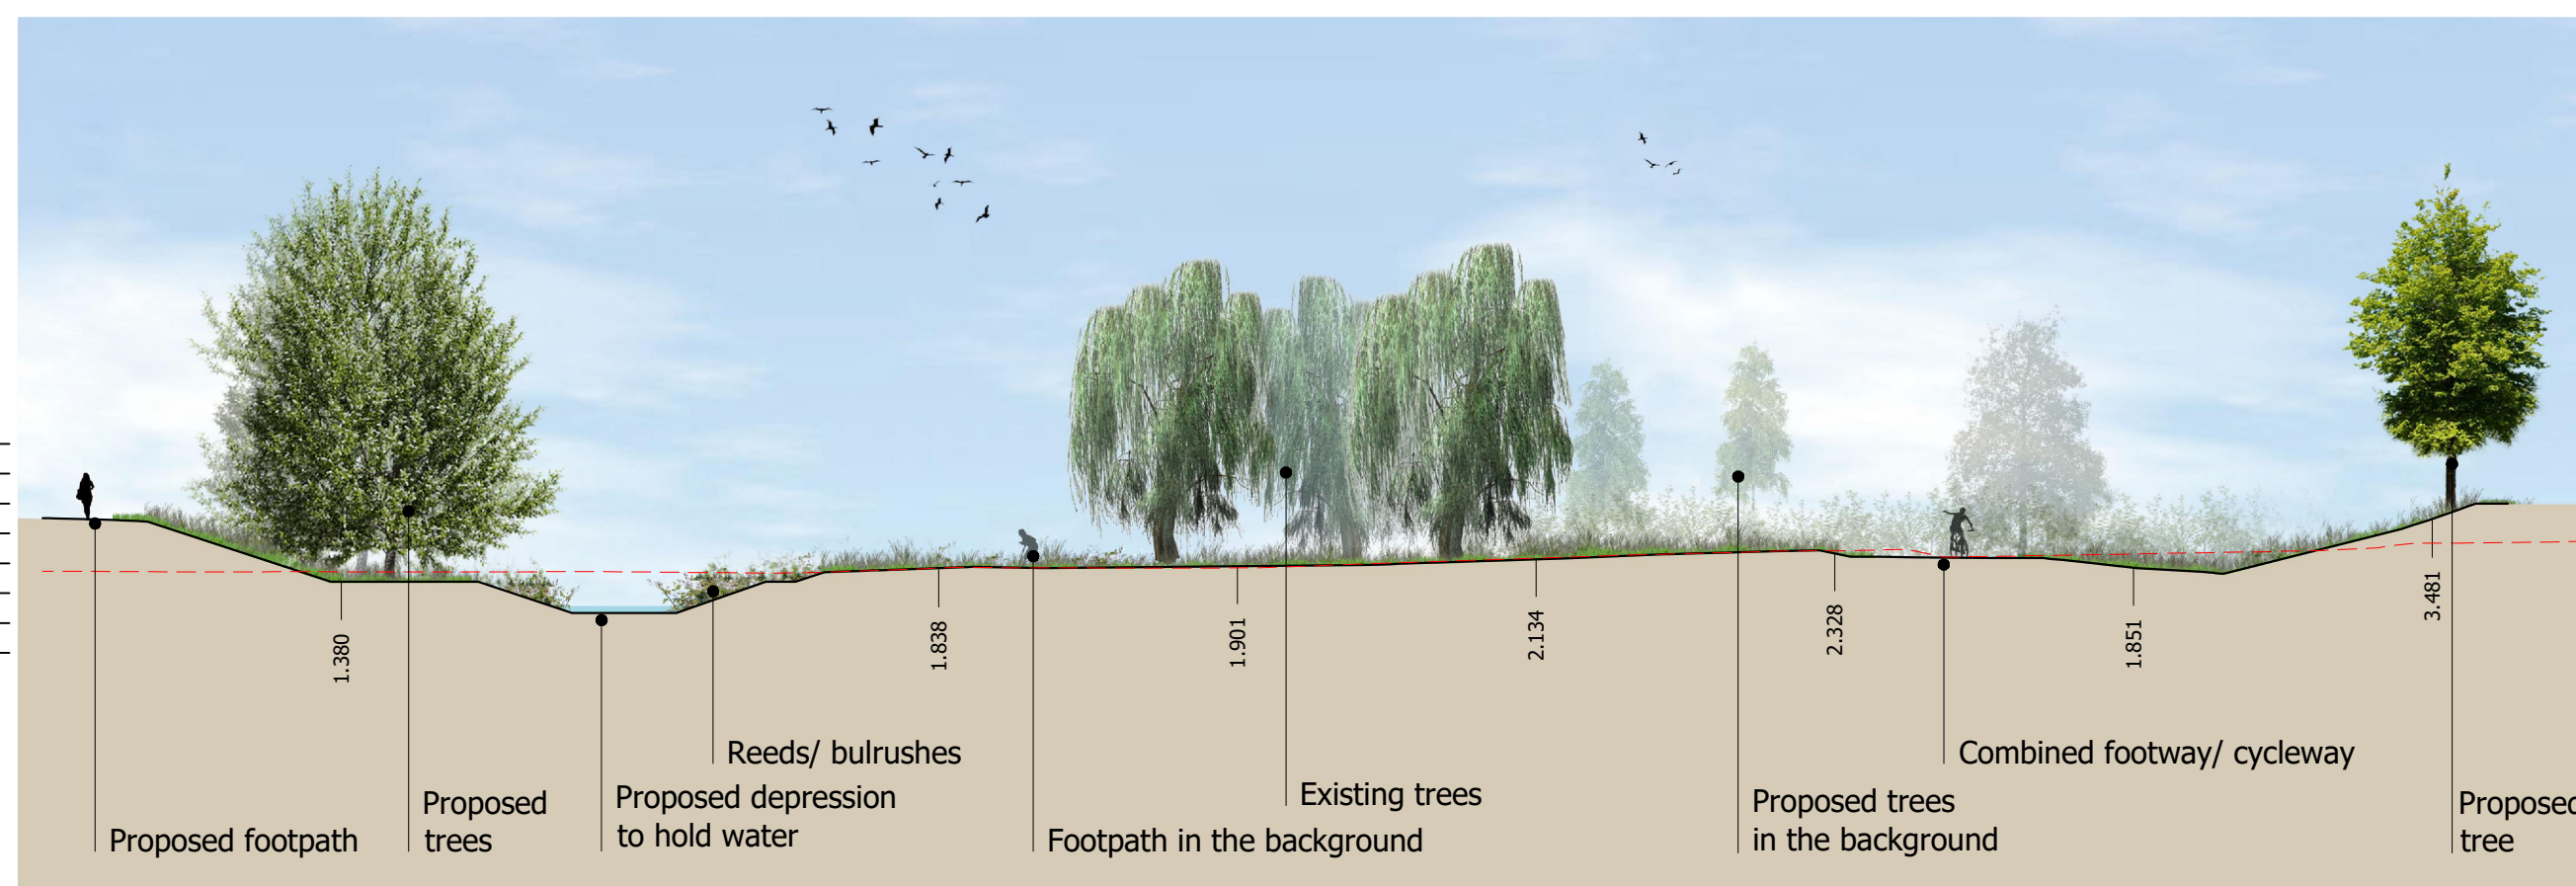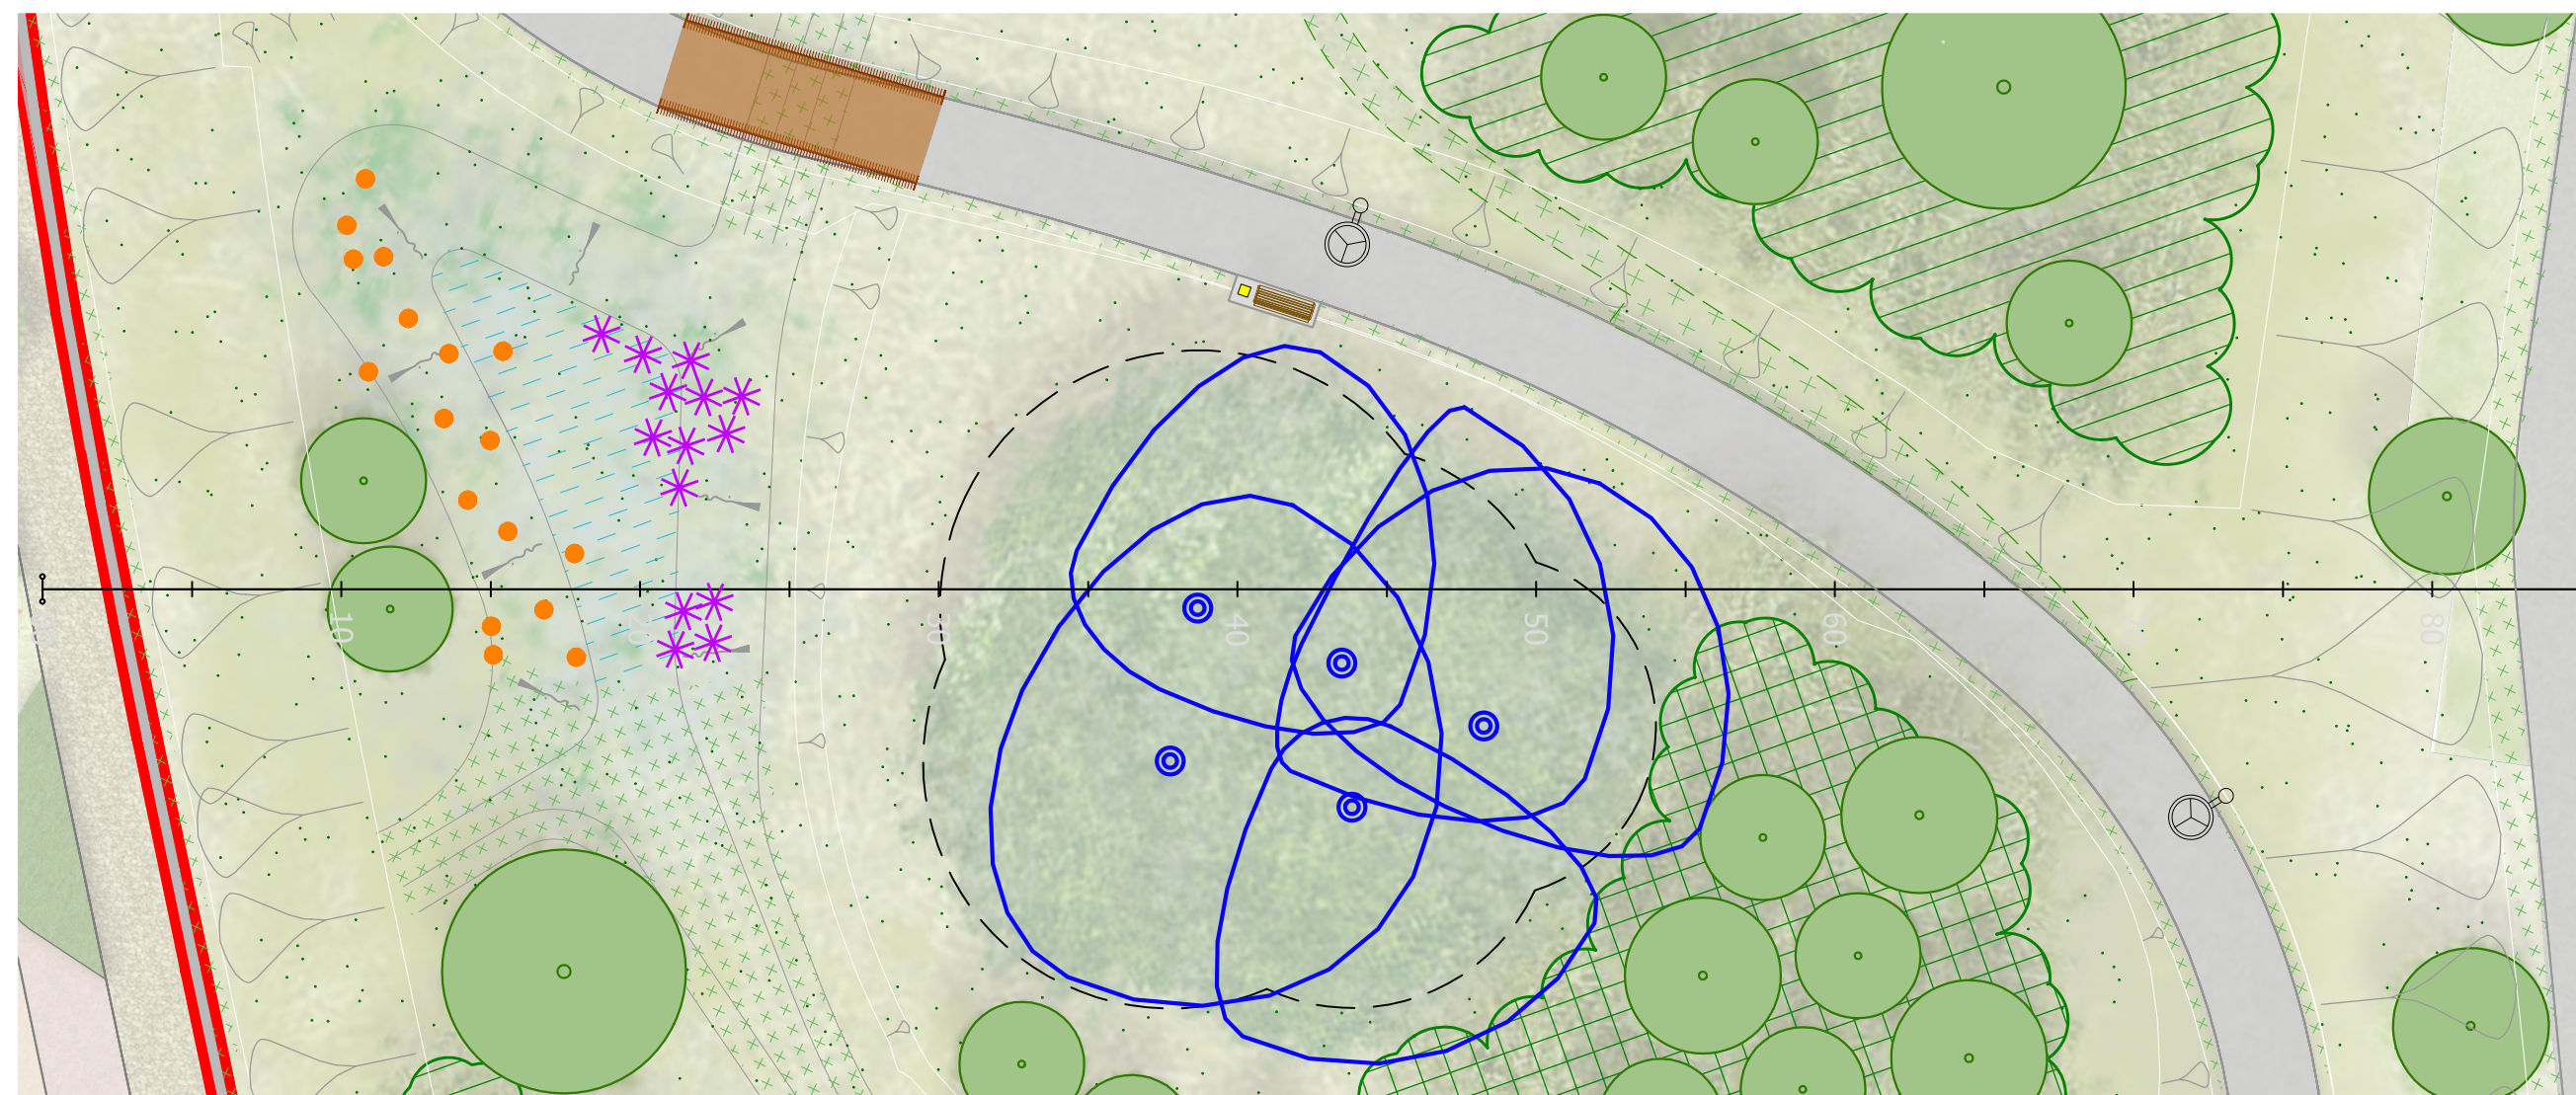

Cross-section 4-4

Key

- Existing Category A trees to be retained
- Existing Category B trees to be retained
- Existing Category C trees to be retained
- Root protection areas of existing trees
- Native tree and shrub planting: whips/transplants to be implemented from day 1.
- Native mix 2: tree and shrub planting: whips/transplants to be implemented from day 1.
- Proposed native tree planting: Standard/ Selected Standard/ Heavy Standard/ Extra Heavy Standard/ Semi-mature sizes/ Multi-stem to be implemented from day 1.
- Proposed species-rich grass/ natural regeneration: to be kept long and cut once a year
- Proposed species-rich grass: to be kept short and cut regularly throughout the year
- Hazel coppice
- Reed bed planting/ natural regeneration
- Marginal aquatics
- Bark mulch path through trees with stone edging. No dig through trees
- Depressions to capture and hold water for interest
- Lighting columns
- Timber bench (9no. including along top edge of wetland)
- Bin (9no. including along top edge of wetland)
- Jupiter Play (or similar) Trunk Pile
- Jupiter Play (or similar) Stepping Stilts
- Boulders
- Protection to shared use path: 1.5m high post and 3 rail timber fence

0 5 10 15 20 25 metres
Scale 1:250 @ A0

TC22029_LA1-LA9[B].dwg 28th February 2022

