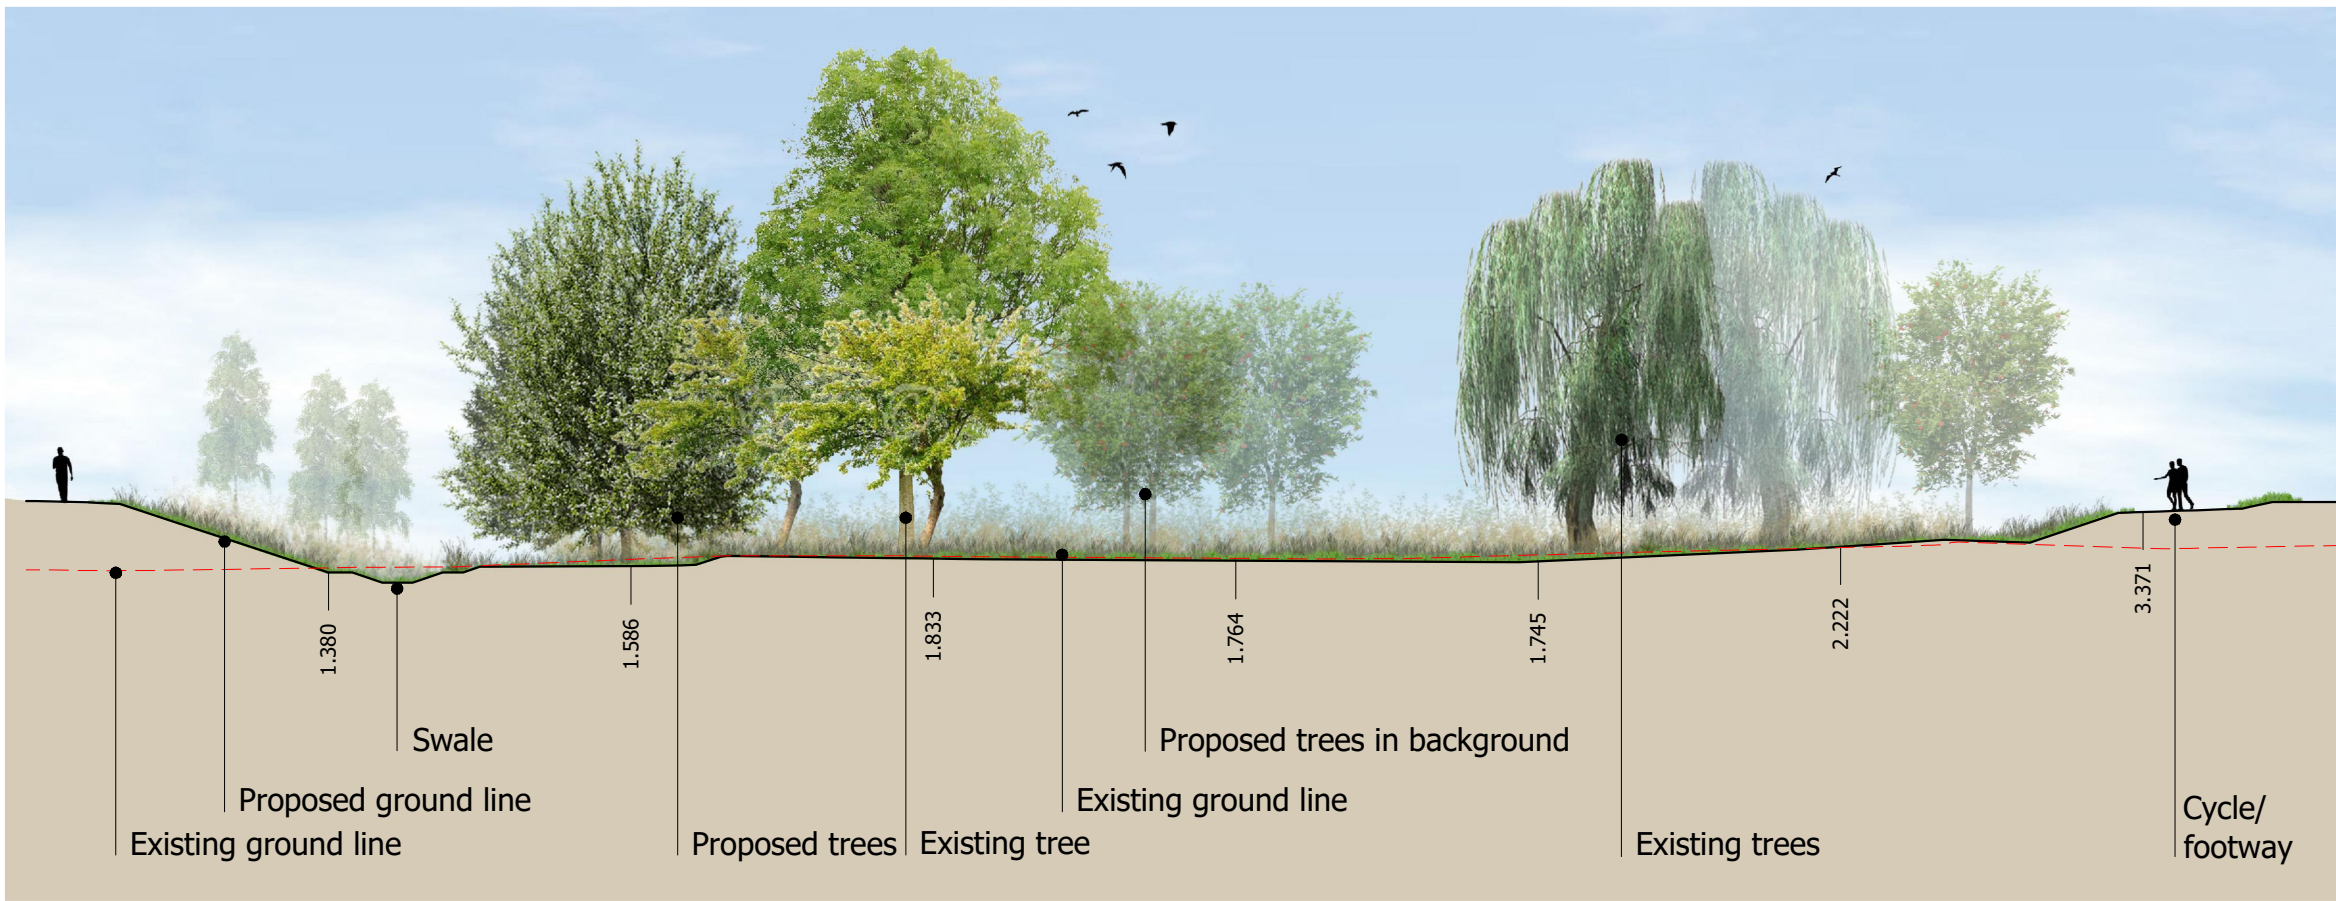
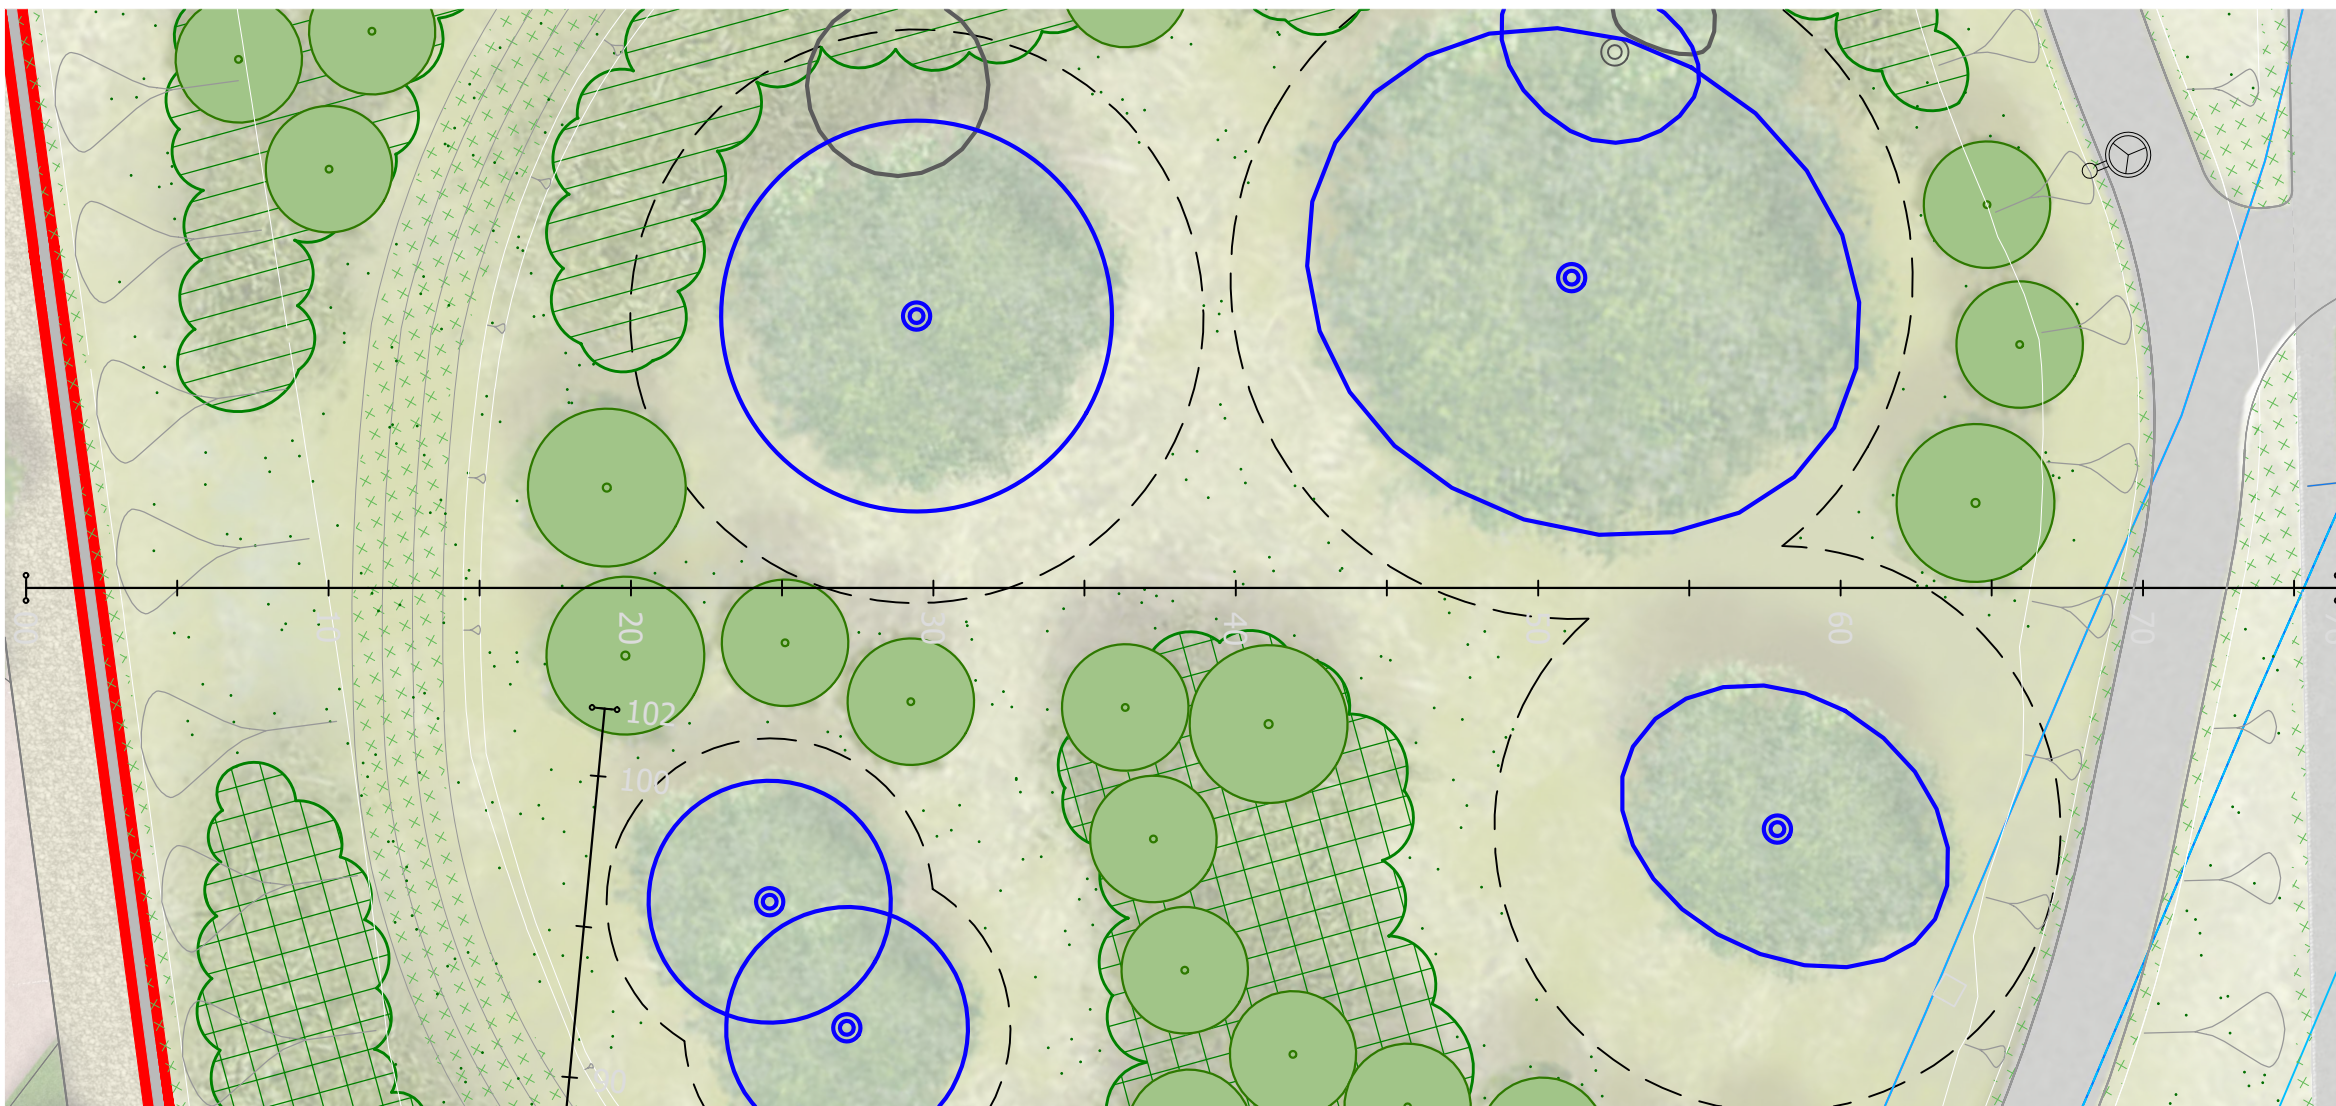
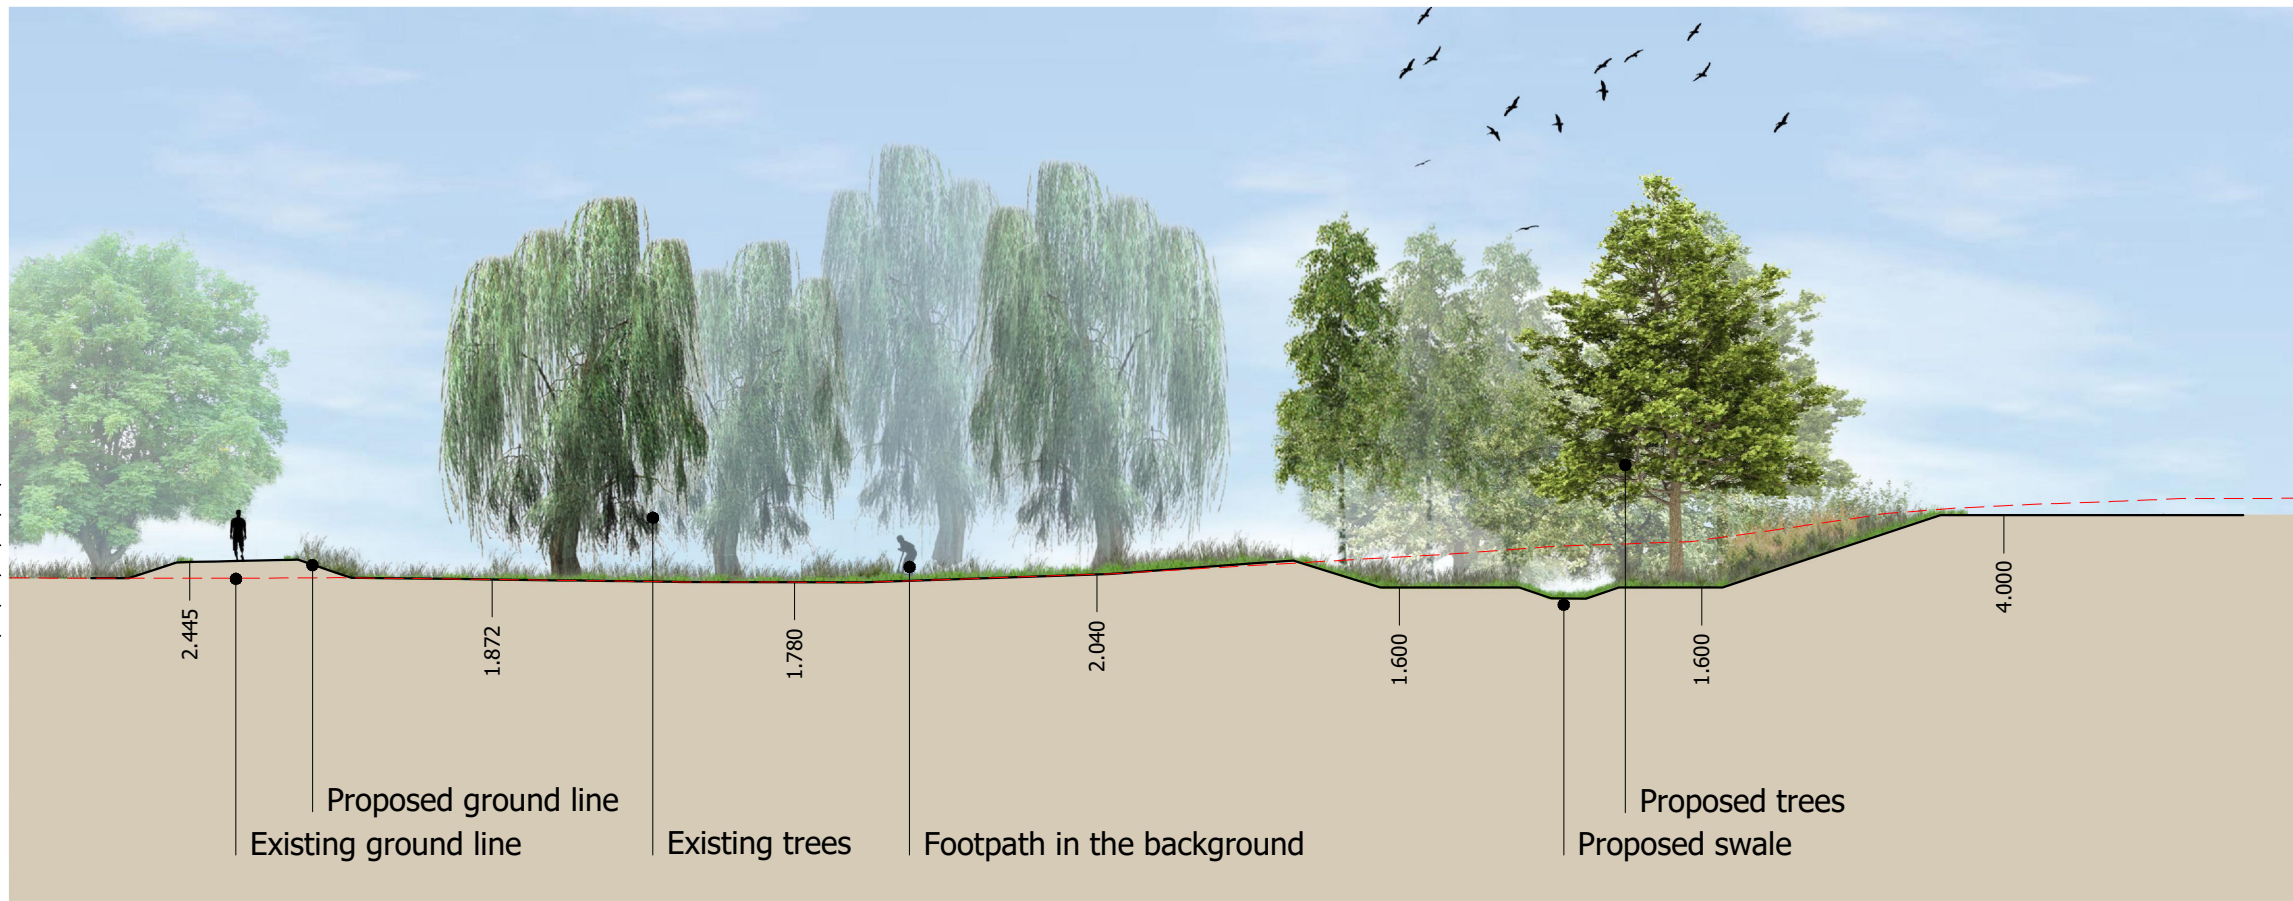
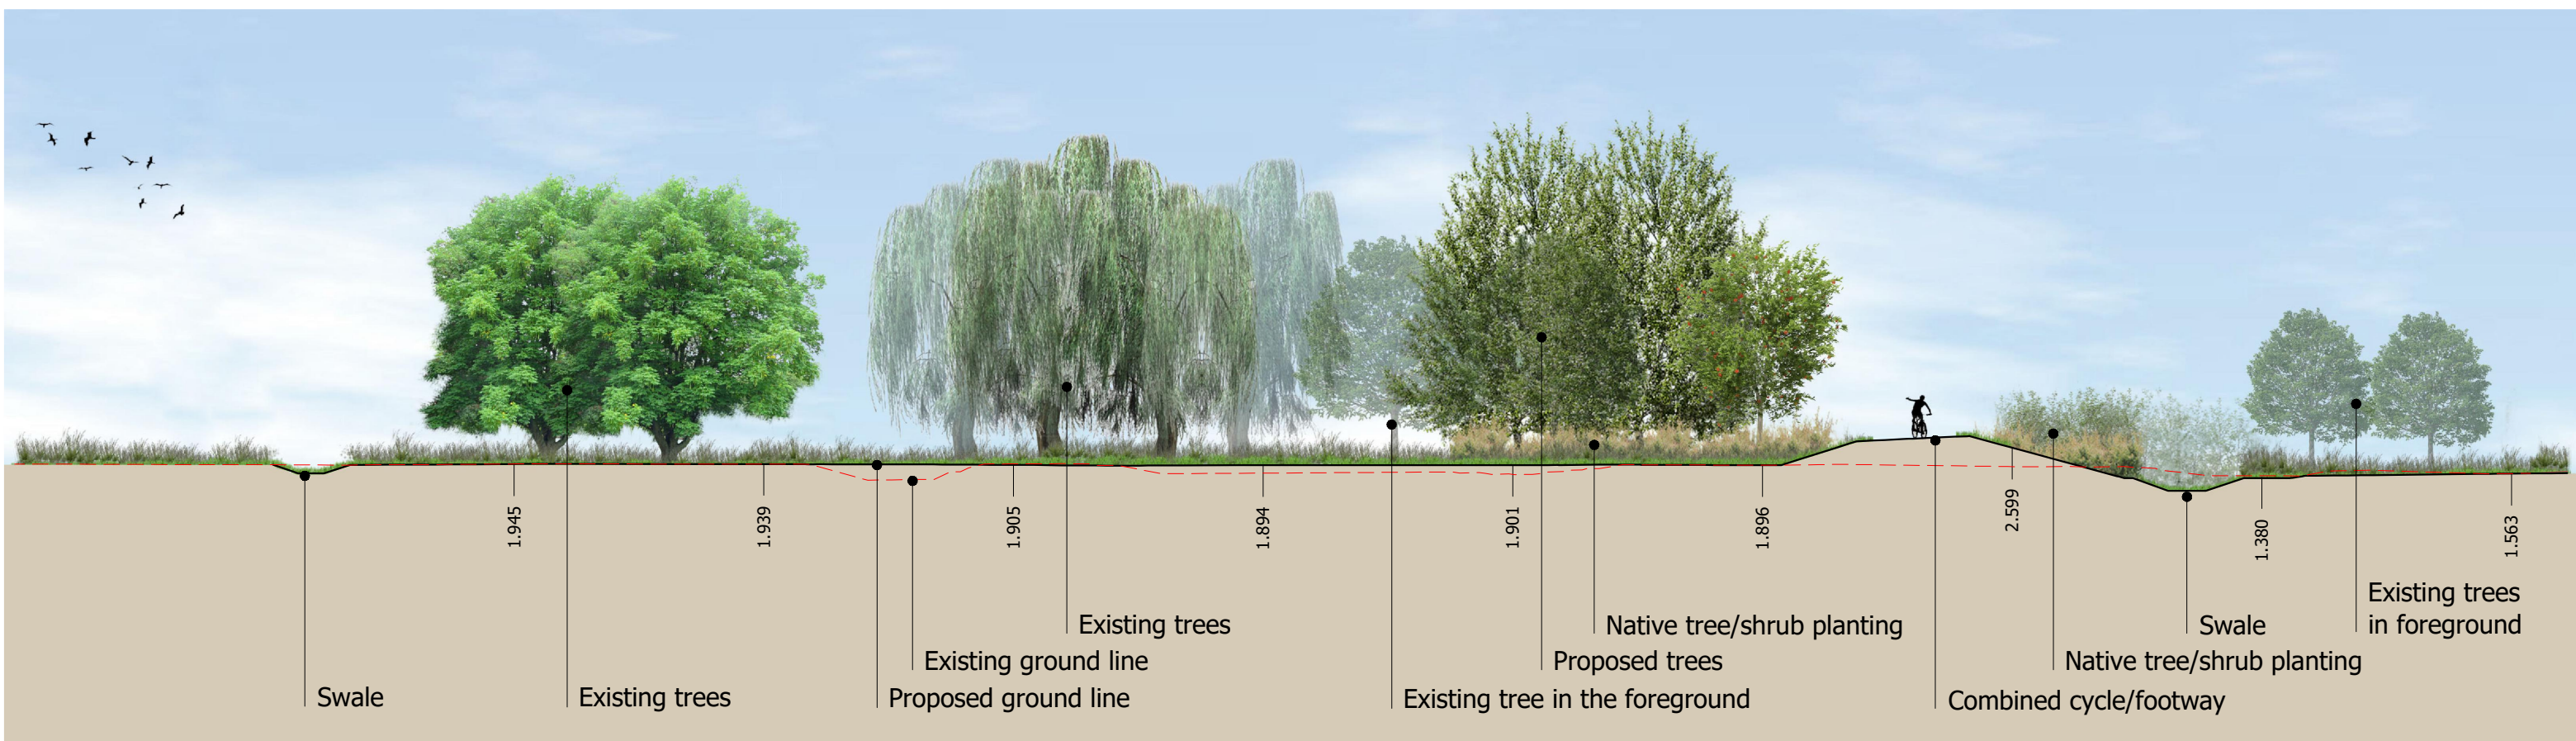




Cross-section 5-5



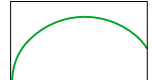
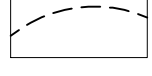
 
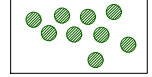
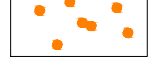
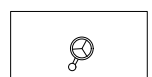
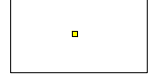
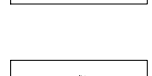
Cross-section 7-7



Cross-section 6-6

North Littlehampton: Central Wetland Area

Cross-sections 2 of 2 LA.9

- Key
-  Existing Category A trees to be retained
 -  Existing Category B trees to be retained
 -  Existing Category C trees to be retained
 -  Root protection areas of existing trees
 -  Native tree and shrub planting: whips/transplants to be implemented from day 1.
 -  Native mix 2: tree and shrub planting: whips/transplants to be implemented from day 1.
 -  Proposed native tree planting: Standard/ Selected Standard/ Heavy Standard/ Extra Heavy Standard/ Semi-mature sizes/ Multi-stem to be implemented from day 1.
 -  Proposed species-rich grass/ natural regeneration: to be kept long and cut once a year
 -  Proposed species-rich grass: to be kept short and cut regularly throughout the year
 -  Hazel coppice
 -  Reed bed planting/ natural regeneration
 -  Marginal aquatics
 -  Bark mulch path through trees with stone edging. No dig through trees
 -  Depressions to capture and hold water for interest
 -  Lighting columns
 -  Timber bench (9no. including along top edge of wetland)
 -  Bin (9no. including along top edge of wetland)
 -  Jupiter Play (or similar) Trunk Pile
 -  Jupiter Play (or similar) Stepping Stilts
 -  Boulders
 -  Protection to shared use path: 1.5m high post and 3 rail timber fence

0 5 10 15 20 25 metres
Scale 1:250 @ A0 

TC22029_LA1-LA9[B].dwg 28th February 2022

