



SHARED USE PATH 1 - LONGITUDINAL SECTION
SCALE: H 1:500, V 1:200

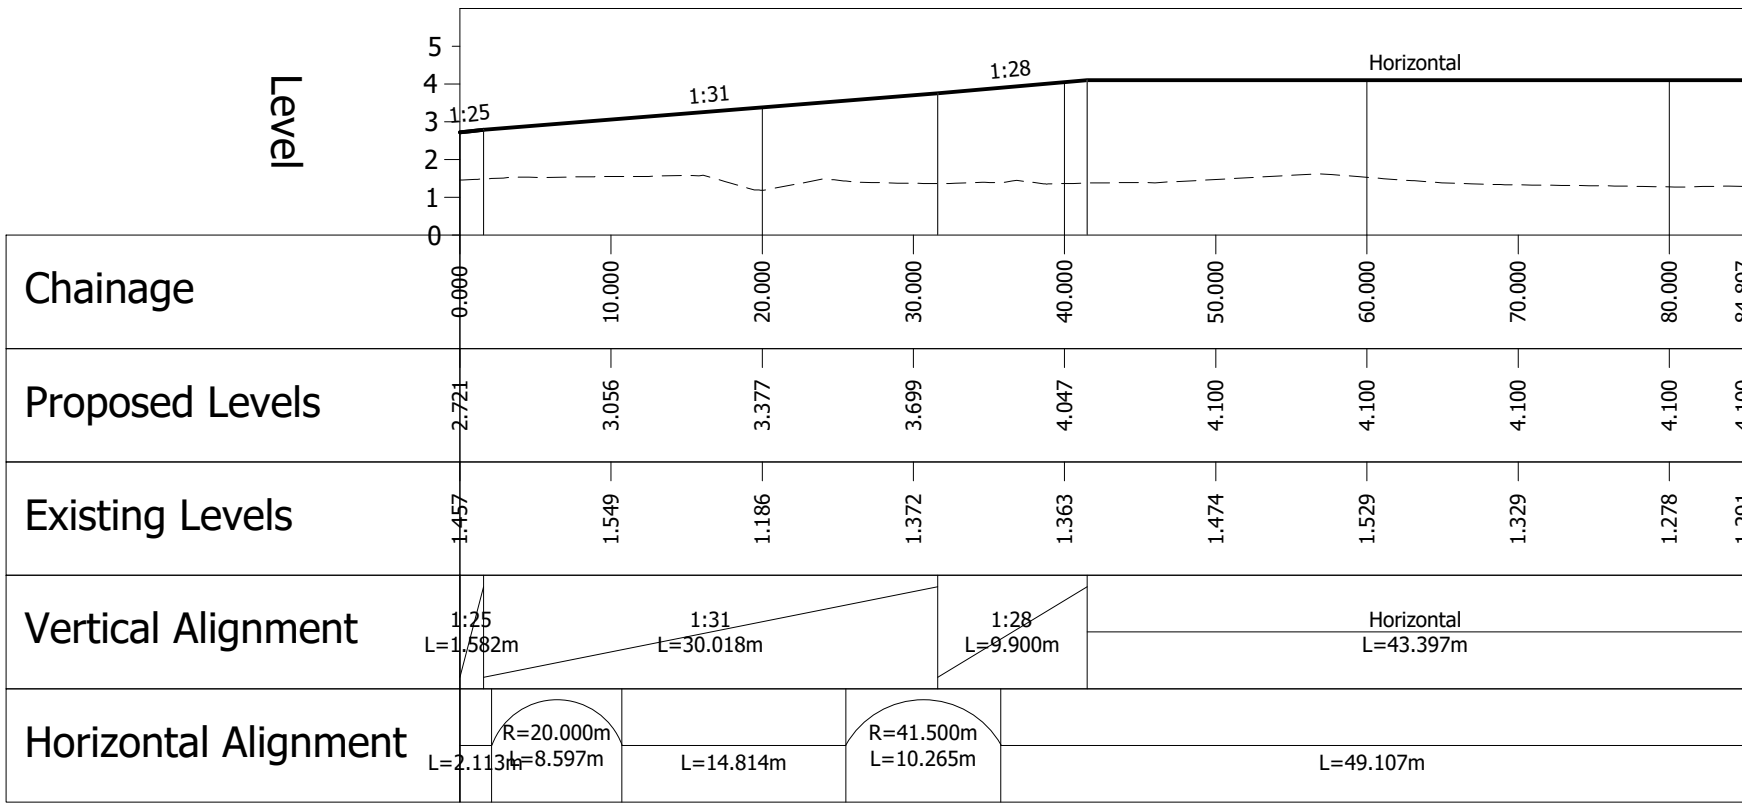

SHARED USE PATH 4 - LONGITUDINAL SECTION
SCALE: H 1:500, V 1:200

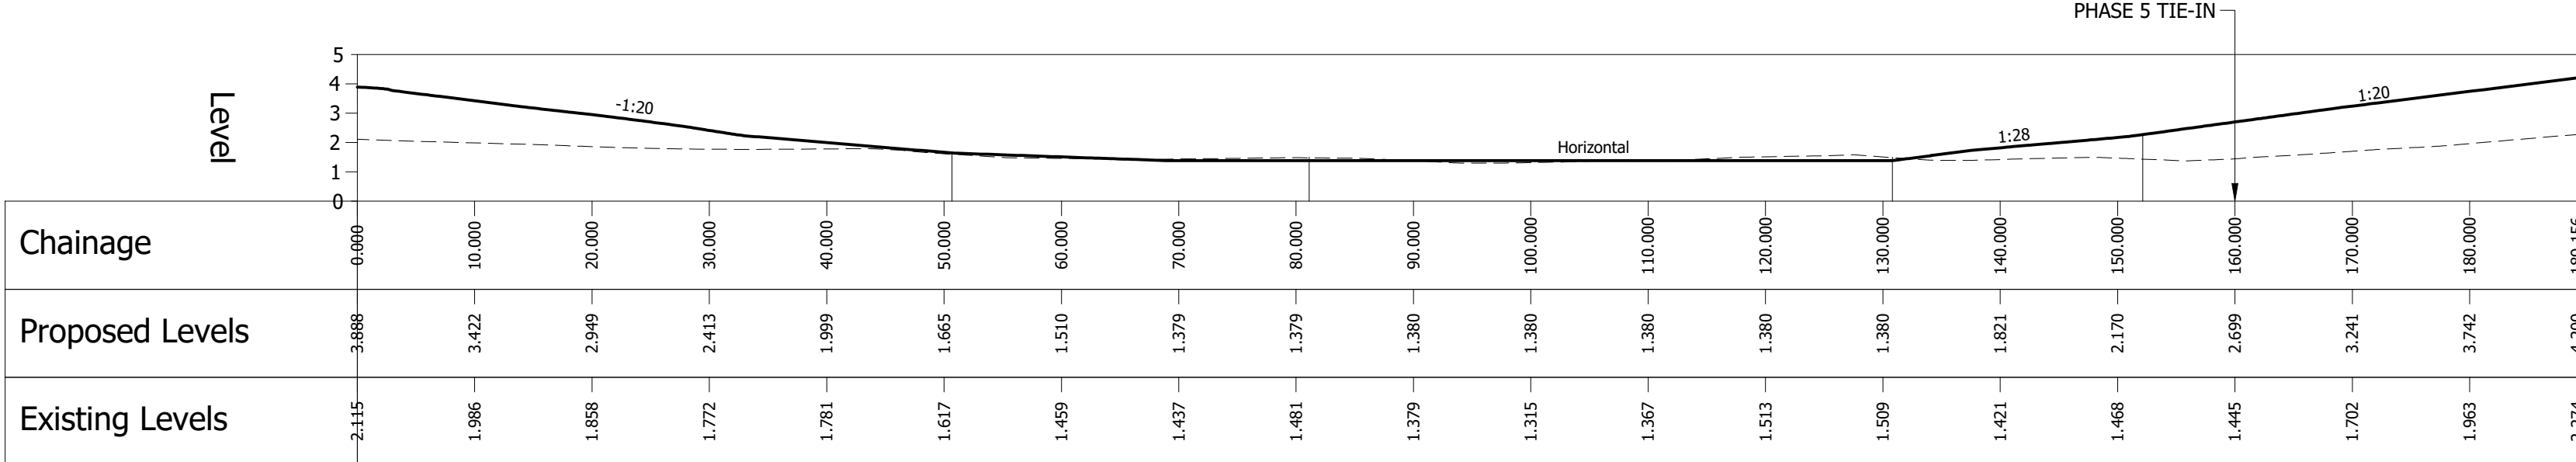

SHARED USE PATH 3 - LONGITUDINAL SECTION
SCALE: H 1:500, V 1:200

- KEY**
- EXISTING GROUND PROFILE
 - PROPOSED FOOTPATH PROFILE
 - RED LINE BOUNDARY
 - AREA TO BE DETAILED UP IN FUTURE RM PHASE APPLICATION.

- Notes:**
- This drawing is not to be scaled

FOR APPROVAL
NOT FOR CONSTRUCTION

P4	Shared-use path 3 amended and long section updated. (IC)	SF	25/02/2022
P3	Red line boundary updated. Project Name in title block amended. (TC)	SF	31/01/2022
P2	Red line boundary updated. Project Name in title block amended. (TC)	SF	17/01/2022
P1	Initial Issue (TC)	SF	09/07/2021

rev.	amendment	checked	date
------	-----------	---------	------

m3
mayer brown
Mayer Brown Limited
Lion House, Central Road, Woking, Surrey GU22 8AR
Telephone: 01483 750 508 Fax: 01483 750 437
wokingoffice@mayerbrown.co.uk www.mayerbrown.co.uk

client
PERSIMMON HOMES THAMES VALLEY

project
NORTH LITTLEHAMPTON
CENTRAL WETLAND AND NORTHERN CROSSING

scale	PLAN=1:500	drawn by	TC	checked by	SF
date	JULY 2021	cad file	40.DWG		
title					

PROPOSED SHARED USE PATHS LONGITUDINAL SECTIONS AND CHAINAGES

Mayer Brown Limited jobcode	submittal	revision
		P4

drawing number
SF/PHLITTLE-CWA.10/40