
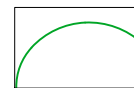


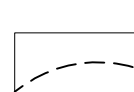


- Key
- 

Existing Category A trees to be retained
- 

Existing Category B trees to be retained
- 

Existing Category C trees to be retained
- 

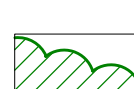Root protection areas of existing trees
- 


Native tree and shrub planting: whips/transplants to be implemented from day 1.
- 

Native mix 2: tree and shrub planting: whips/transplants to be implemented from day 1.
- 

Proposed native tree planting: Standard/ Selected Standard/ Heavy Standard/ Extra Heavy Standard/ Semi-mature sizes/ Multi-stem to be implemented from day 1.
- 

Proposed species-rich grass/ natural regeneration: to be kept long and cut once a year
- 


Proposed species-rich grass: to be kept short and cut regularly throughout the year
- 

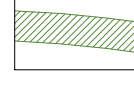Grass reinforcement
- 

Hazel coppice
- 

Reed bed planting/ natural regeneration
- 

Marginal aquatics
- 

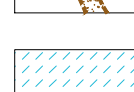Bark mulch path through trees with stone edging. No dig through trees
- 

Depressions to capture and hold water for interest
- 

Lighting columns
- 

Timber bench (9no. including along top edge of wetland)
- 

Bin (9no. including along top edge of wetland)
- 


Jupiter Play (or similar) Trunk Pile
- 

Jupiter Play (or similar) Stepping Stilts
- 

Boulders
- 

Protection to shared use path: 1.5m high post and 3 rail timber fence

Landform: information taken from Mayer Brown's drawing number: SF/PHLITTLE-CWA.10/30

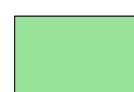


I in 3 embankment



Verge



Lower CWA compensation platform

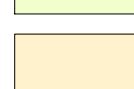

Upper CWA compensation platform



Tree protection platform




Bitumen macadam footway




Surface water swale



3m wide timber bridge

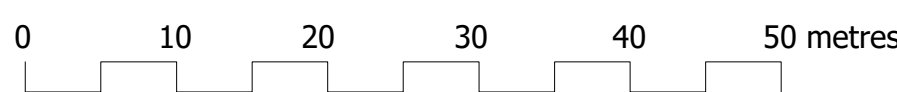

0 10 20 30 40 50 metres

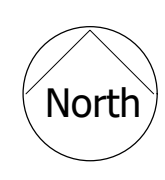

North

Scale 1:500 @ A0

TC22029_A088461-LA1-LA9[C].dwg

11th March 2022



LANDSCAPE ARCHITECTS

Britannia House, Caerphilly Business Park, Van Road, Caerphilly, CF83 3GG

© Tir Collective Limited 2022. Registered Company No. 13489264

SCHOOL SITE

1.3Ha