


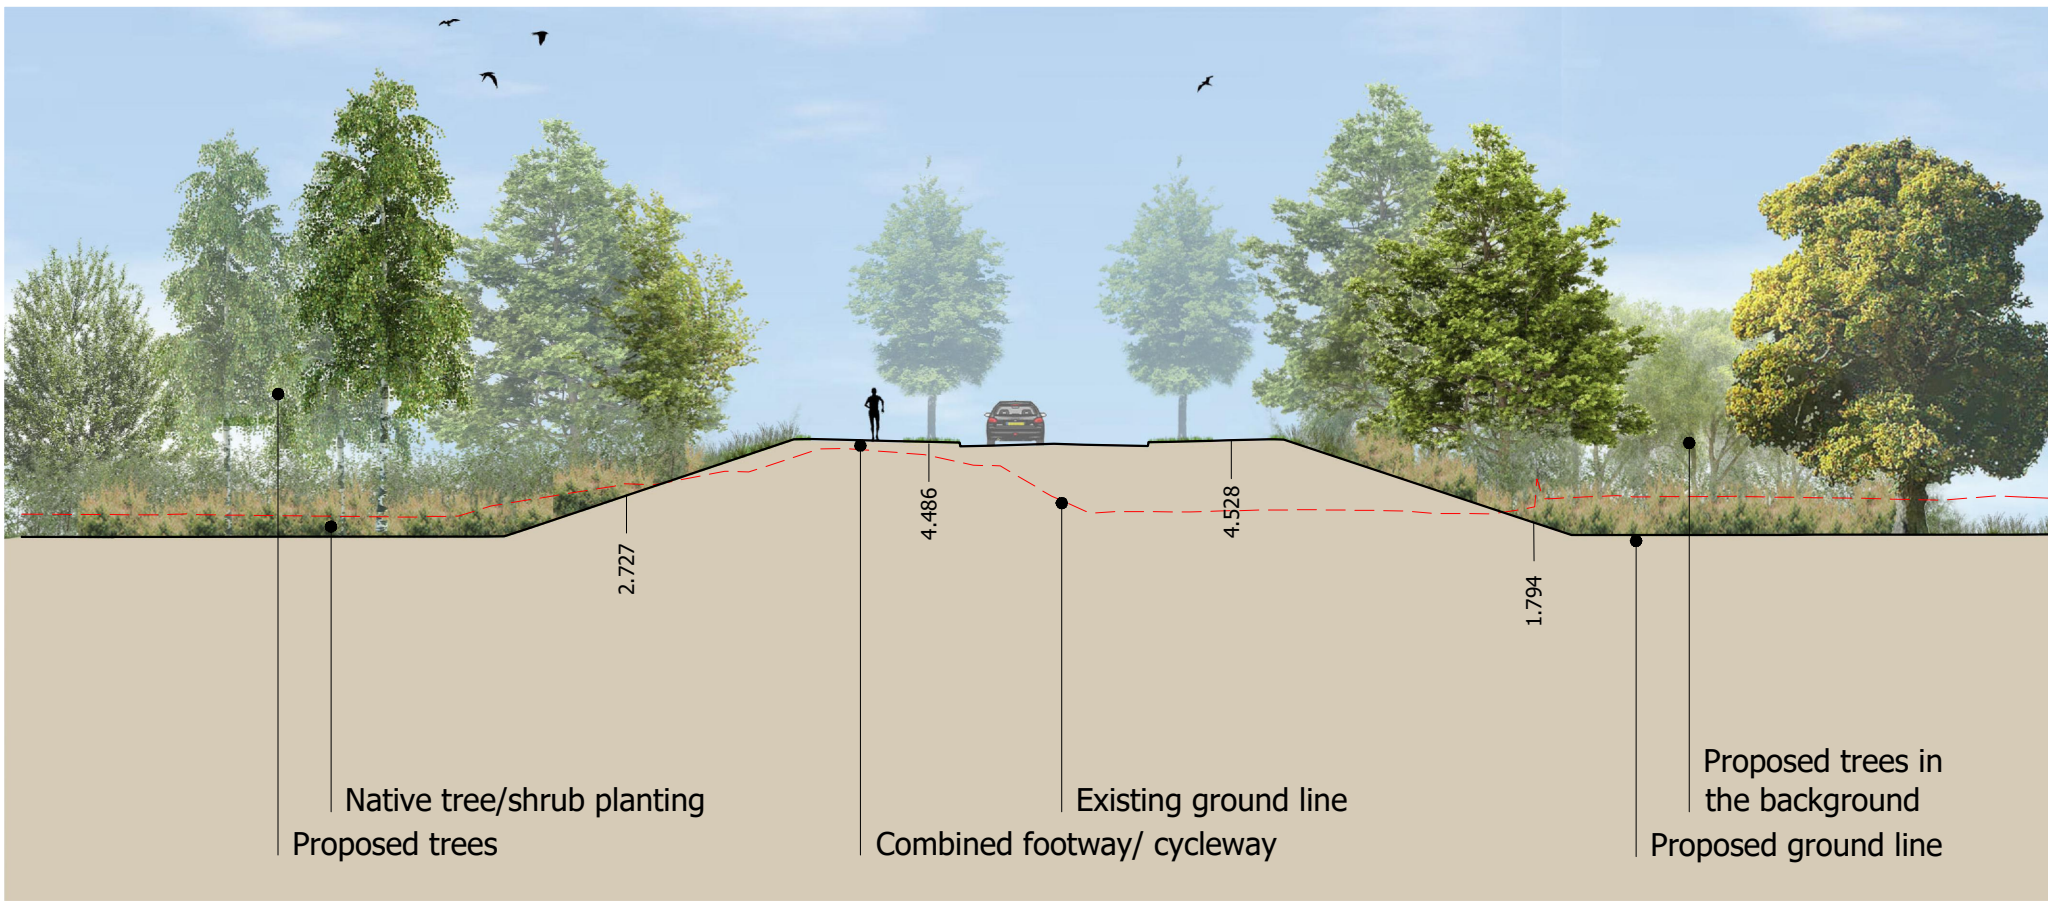
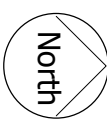
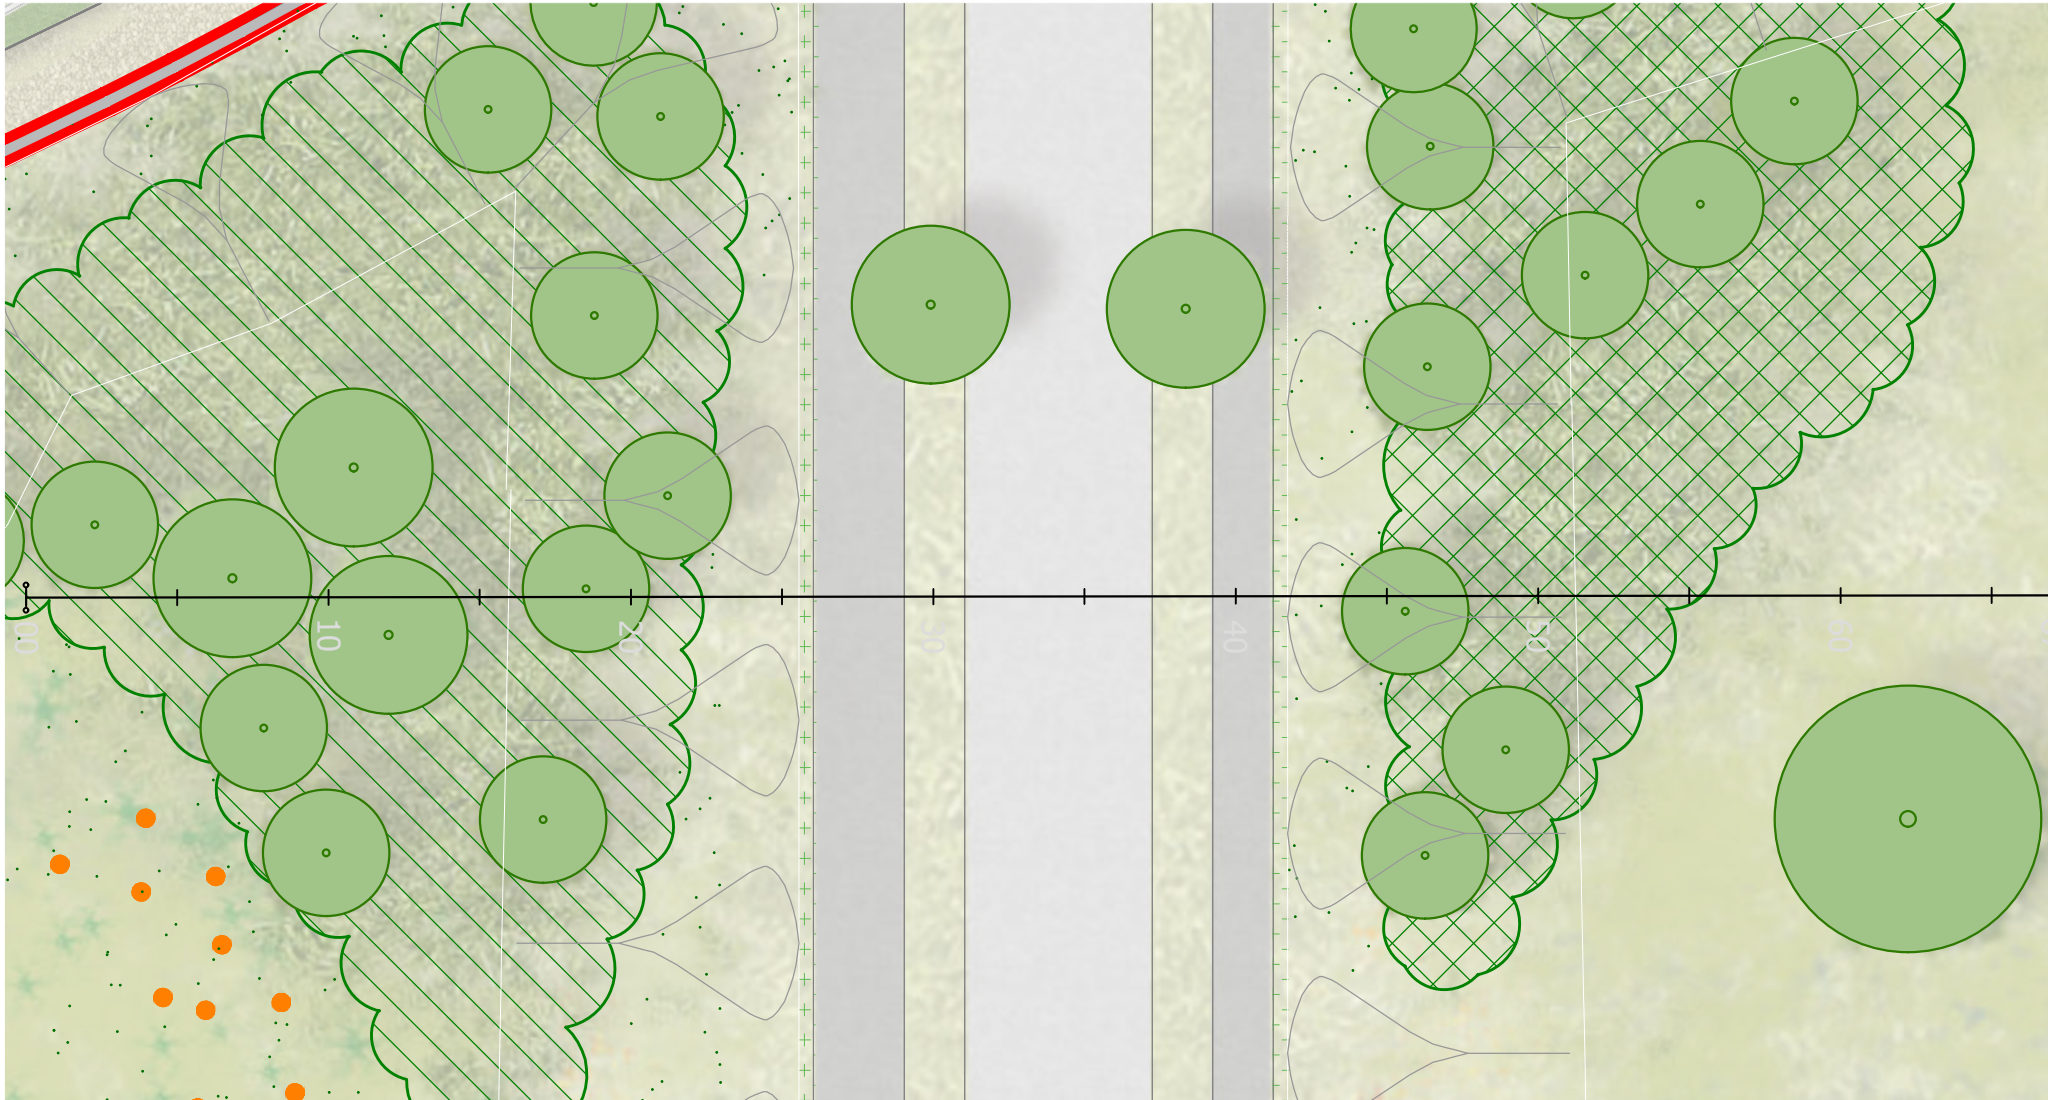
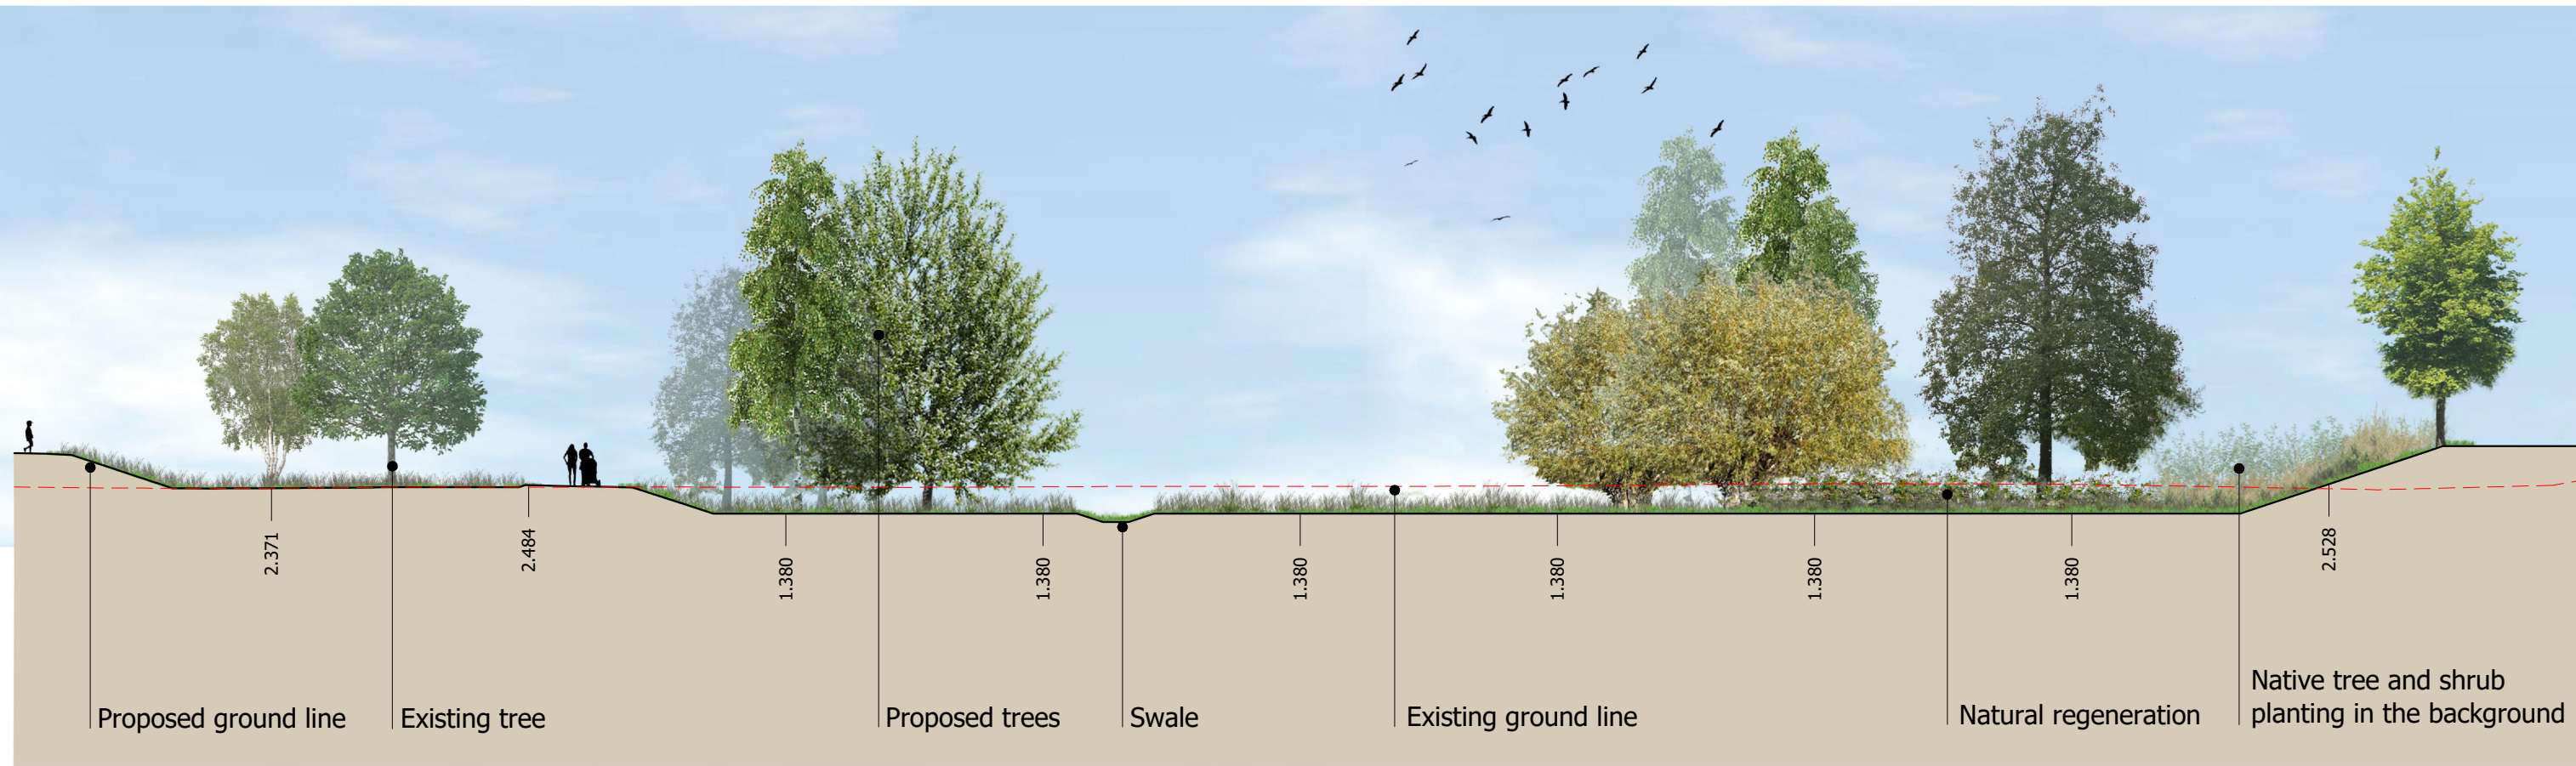


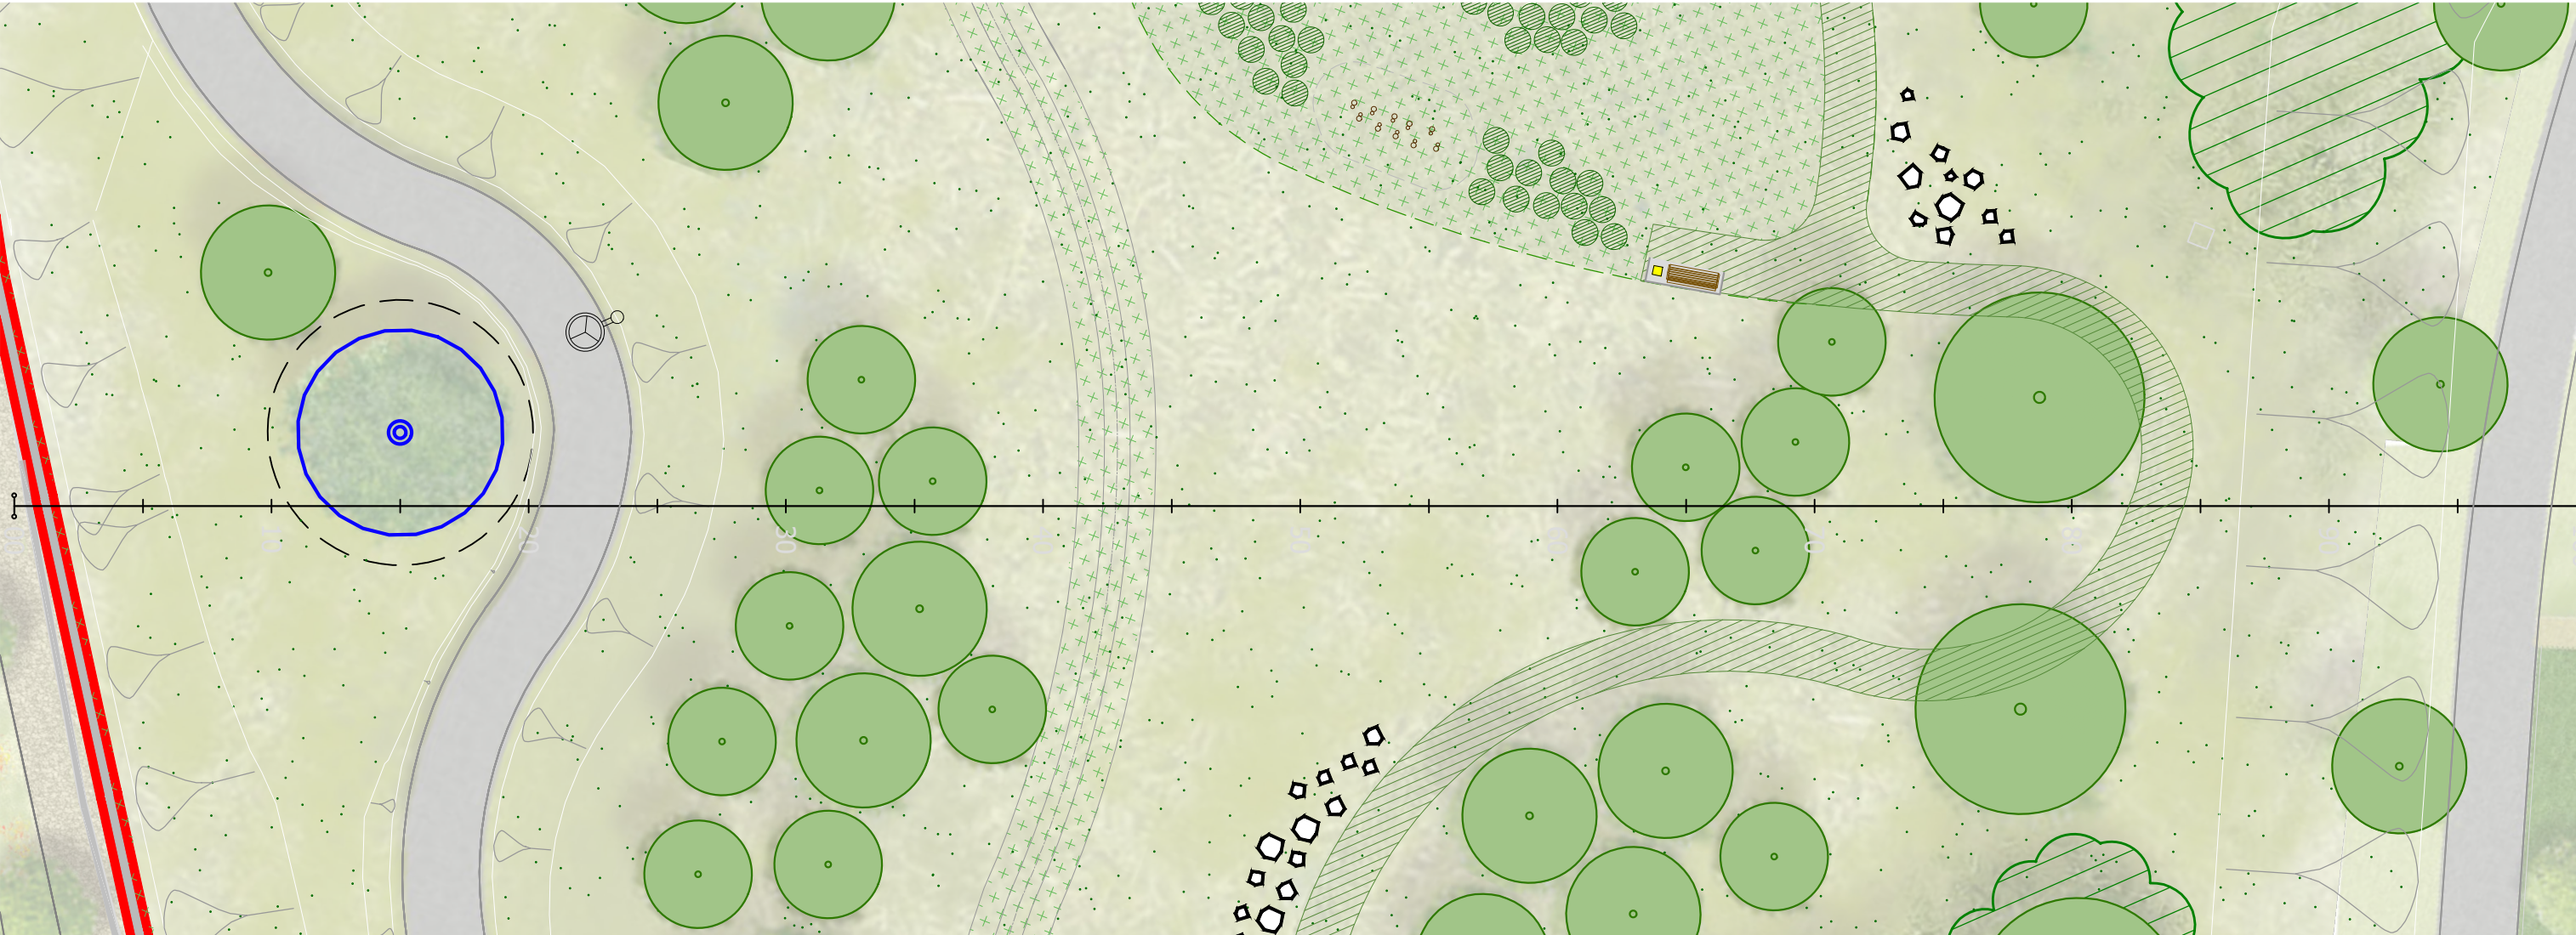



Cross-section 1-1

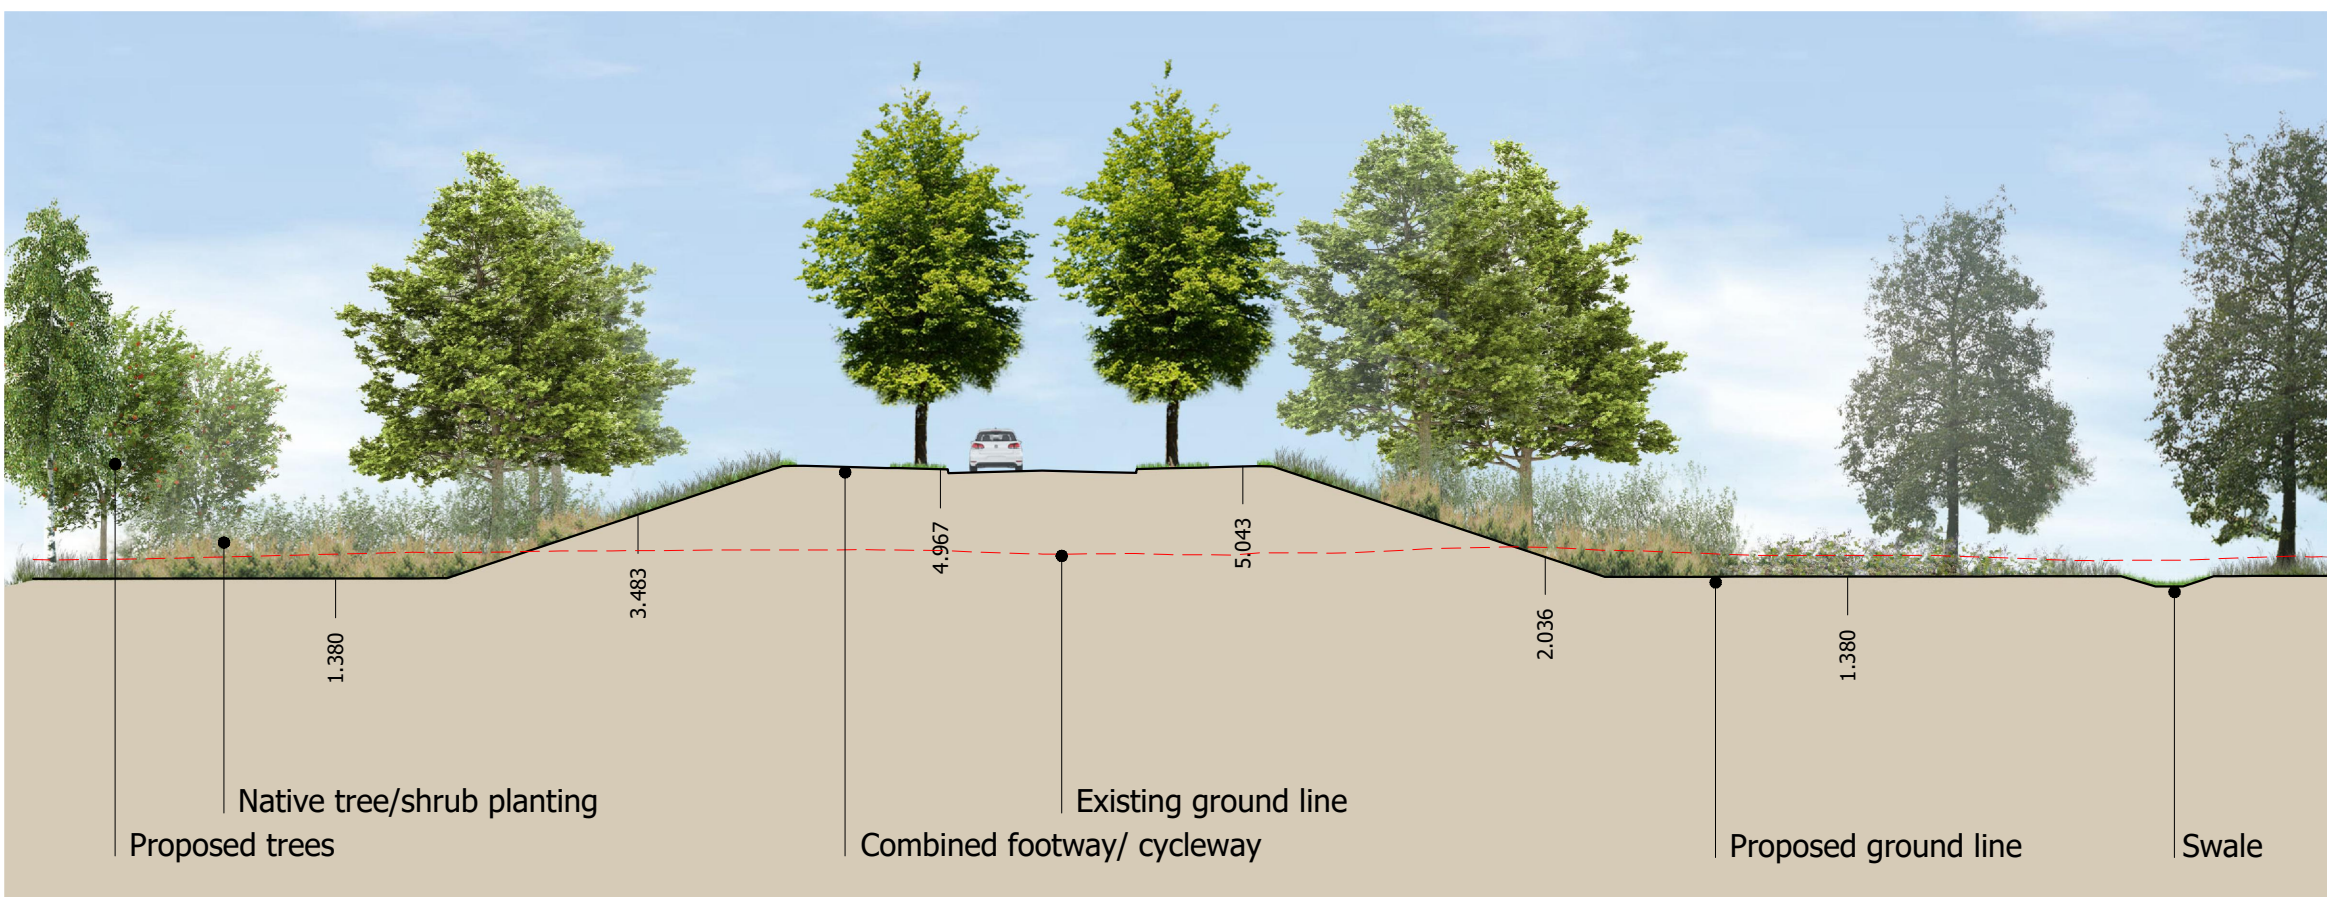

Cross-section 3-3

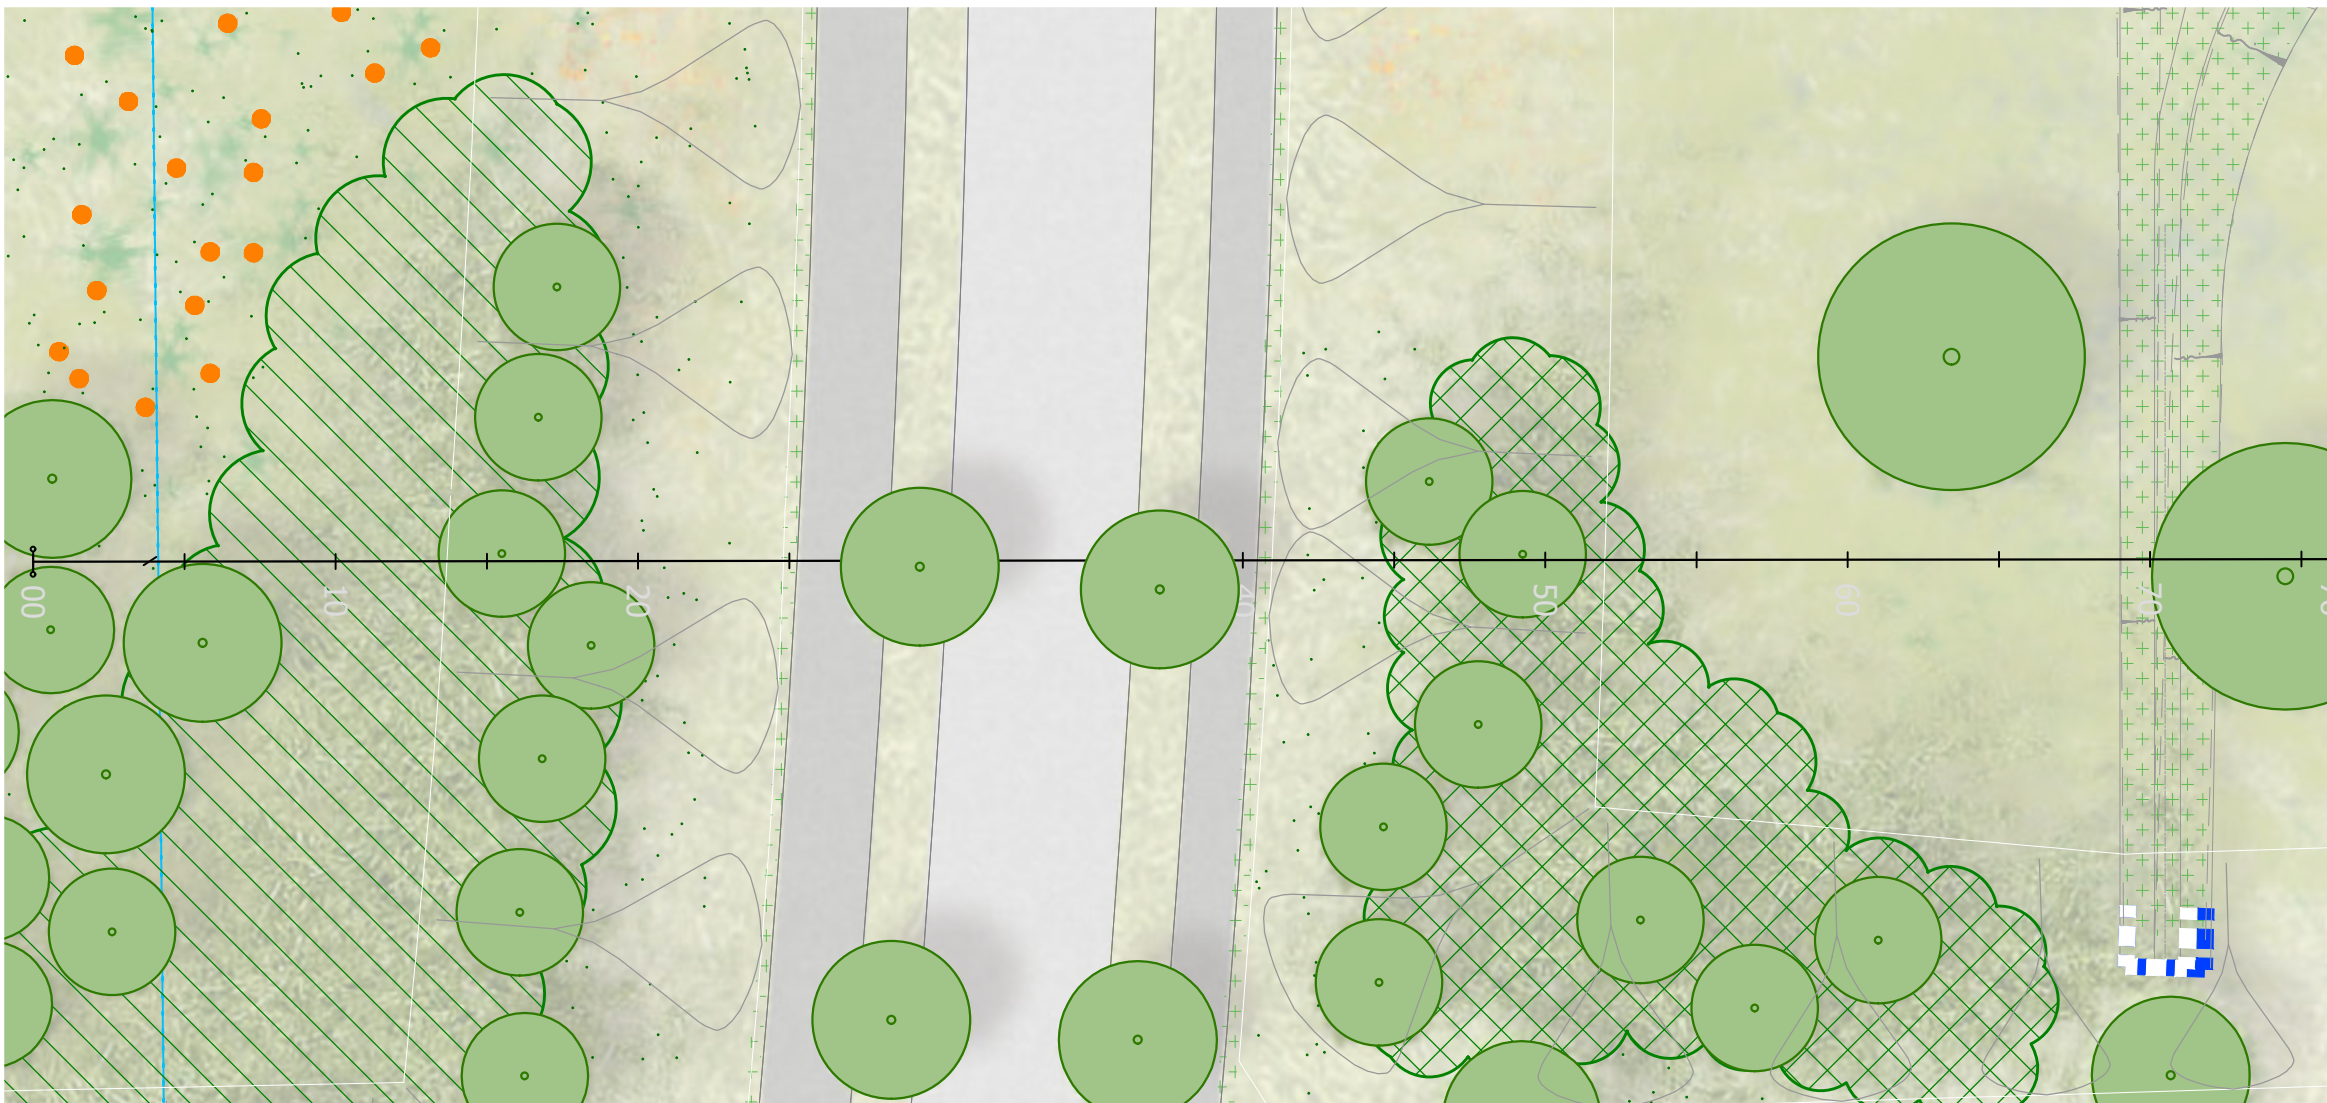

Cross-section 2-2

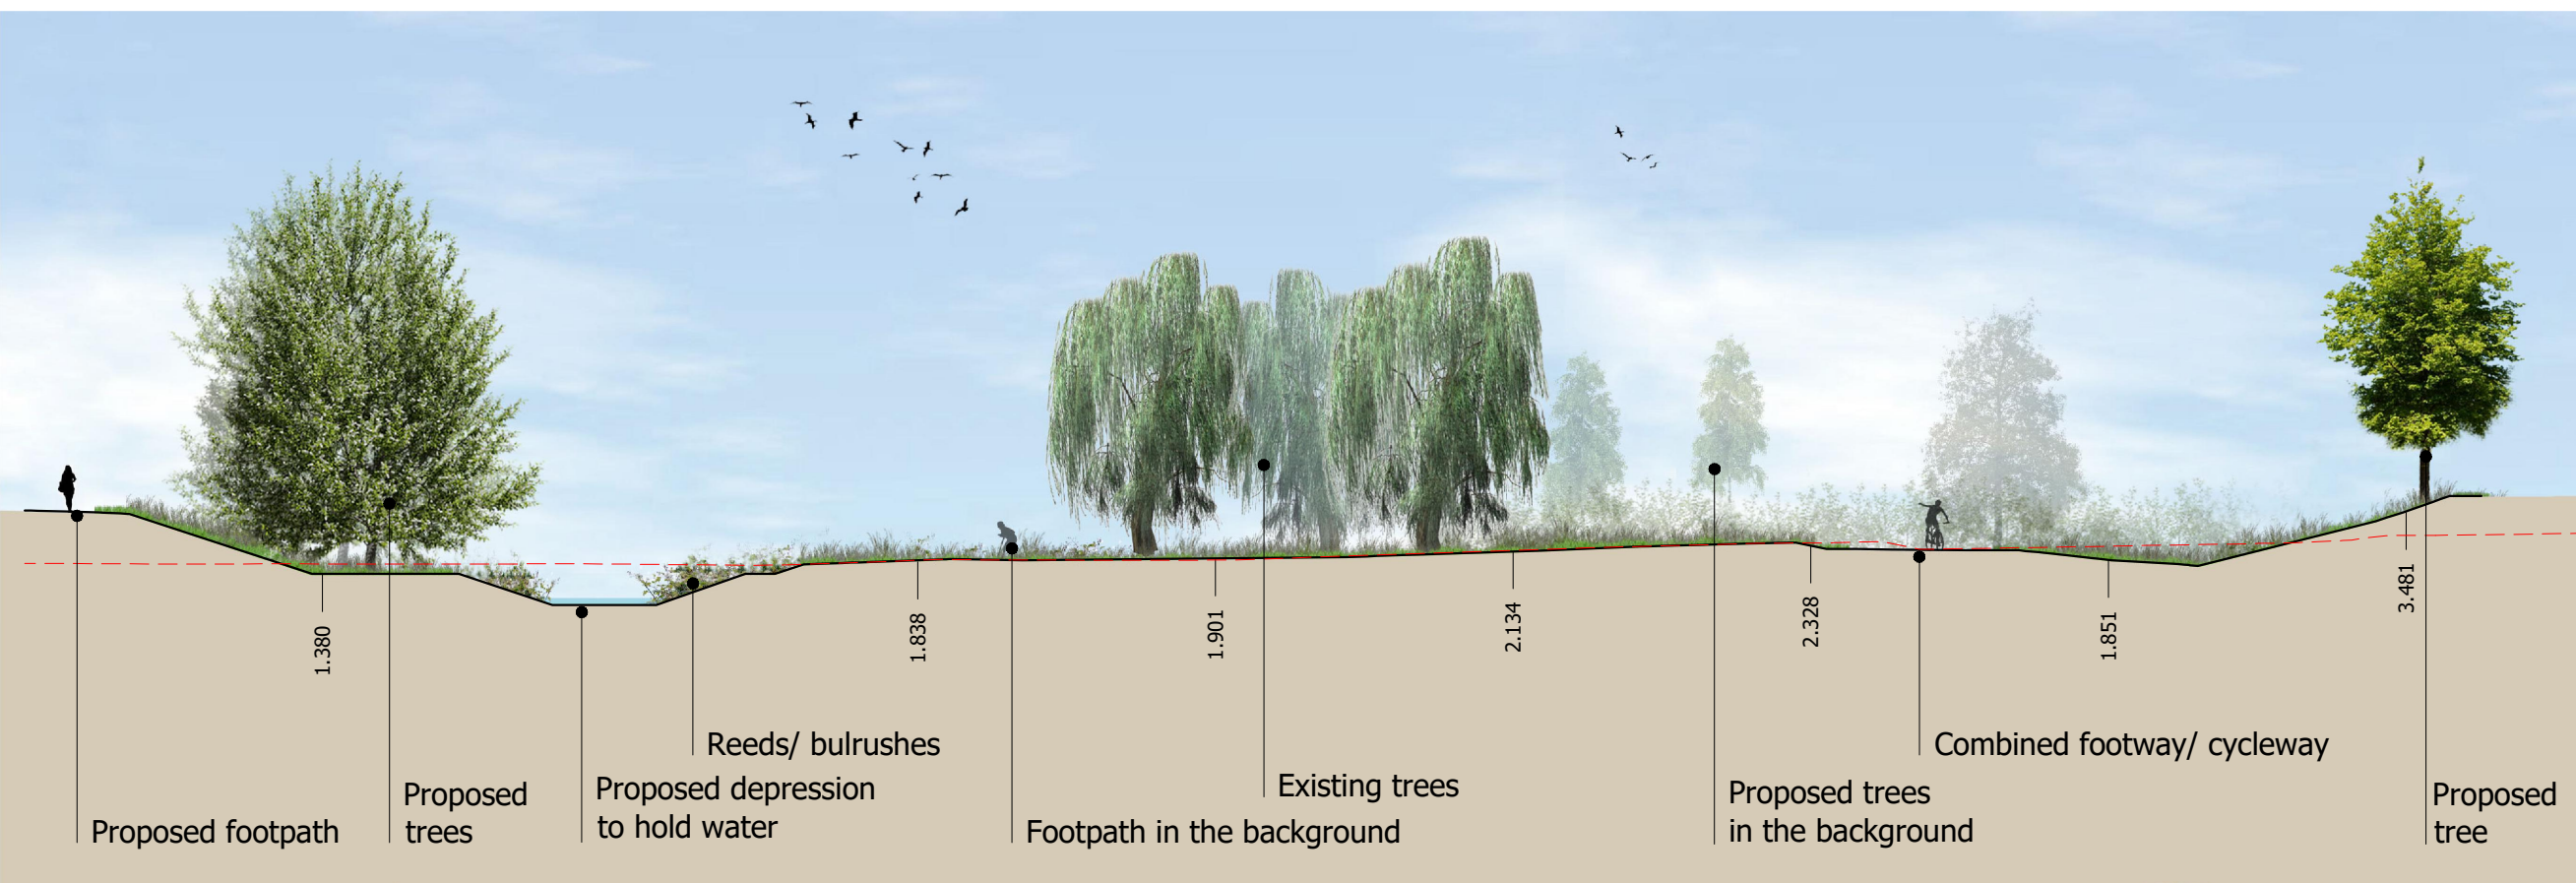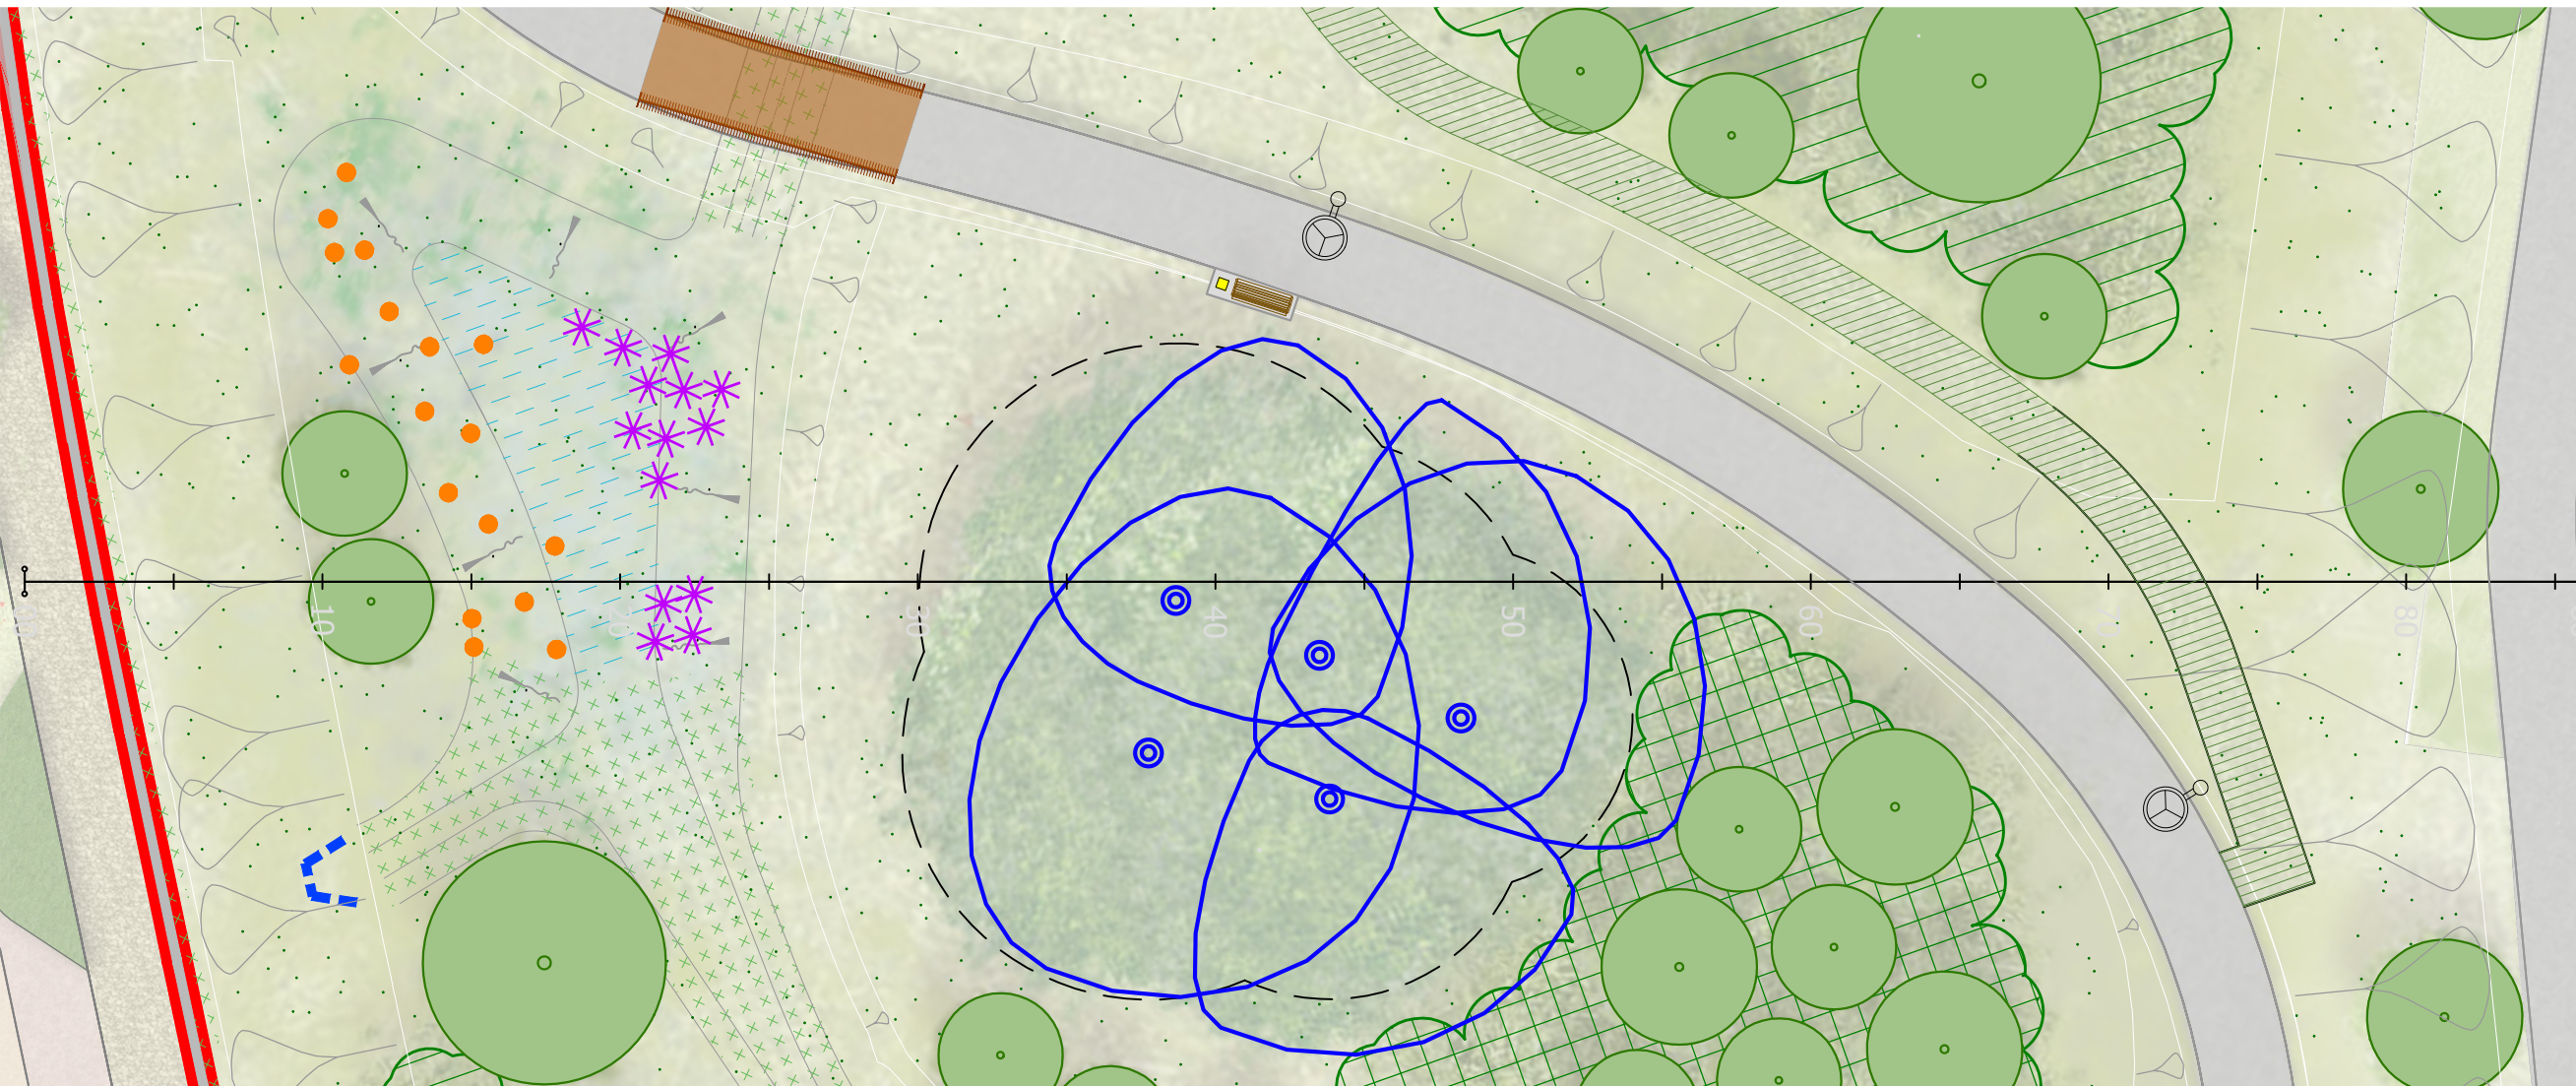

Cross-section 4-4

- Key
- Existing Category A trees to be retained
 - Existing Category B trees to be retained
 - Existing Category C trees to be retained
 - Root protection areas of existing trees
 - Native tree and shrub planting: whips/transplants to be implemented from day 1.
 - Native mix 2: tree and shrub planting: whips/transplants to be implemented from day 1.
 - Proposed native tree planting: Standard/ Selected Standard/ Heavy Standard/ Extra Heavy Standard/ Semi-mature sizes/ Multi-stem to be implemented from day 1.
 - Proposed species-rich grass/ natural regeneration: to be kept long and cut once a year
 - Proposed species-rich grass: to be kept short and cut regularly throughout the year
 - Grass reinforcement
 - Hazel coppice
 - Reed bed planting/ natural regeneration
 - Marginal aquatics
 - Bark mulch path through trees with stone edging. No dig through trees
 - Depressions to capture and hold water for interest
 - Lighting columns
 - Timber bench (9no. including along top edge of wetland)
 - Bin (9no. including along top edge of wetland)
 - Jupiter Play (or similar) Trunk Pile
 - Jupiter Play (or similar) Stepping Stilts
 - Boulders
 - Protection to shared use path: 1.5m high post and 3 rail timber fence

