

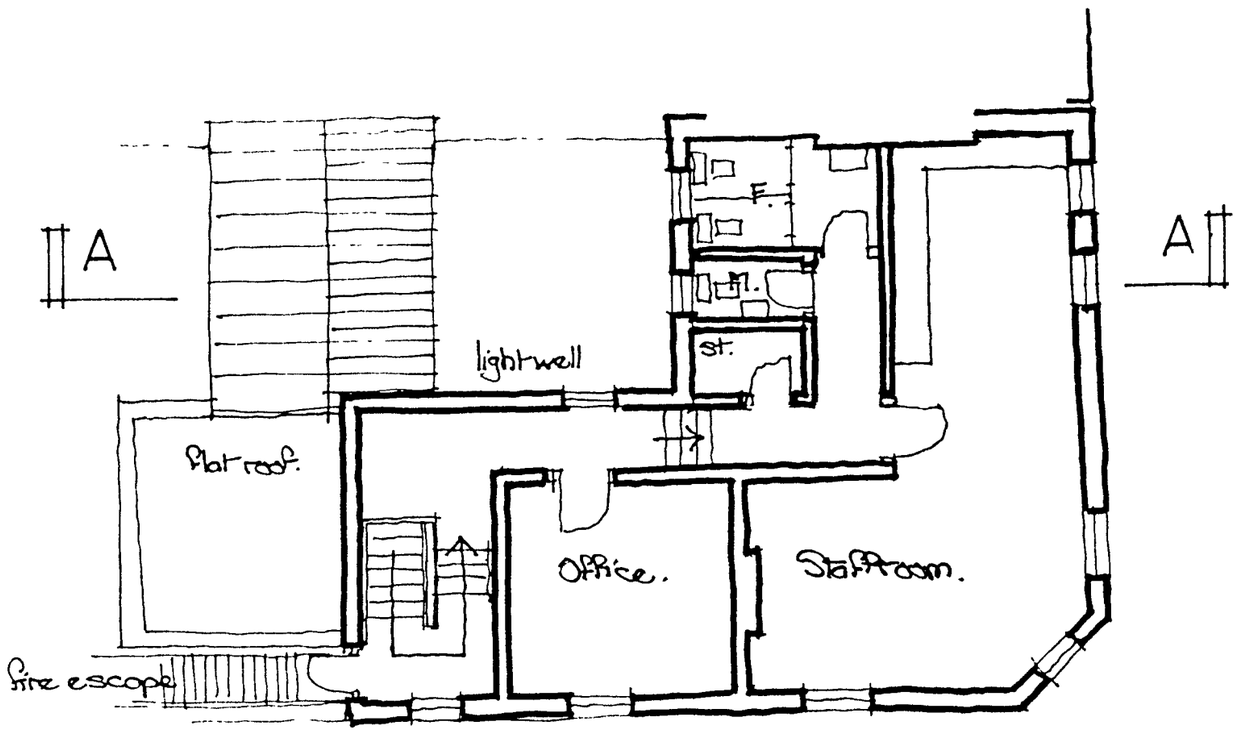


Second Floor

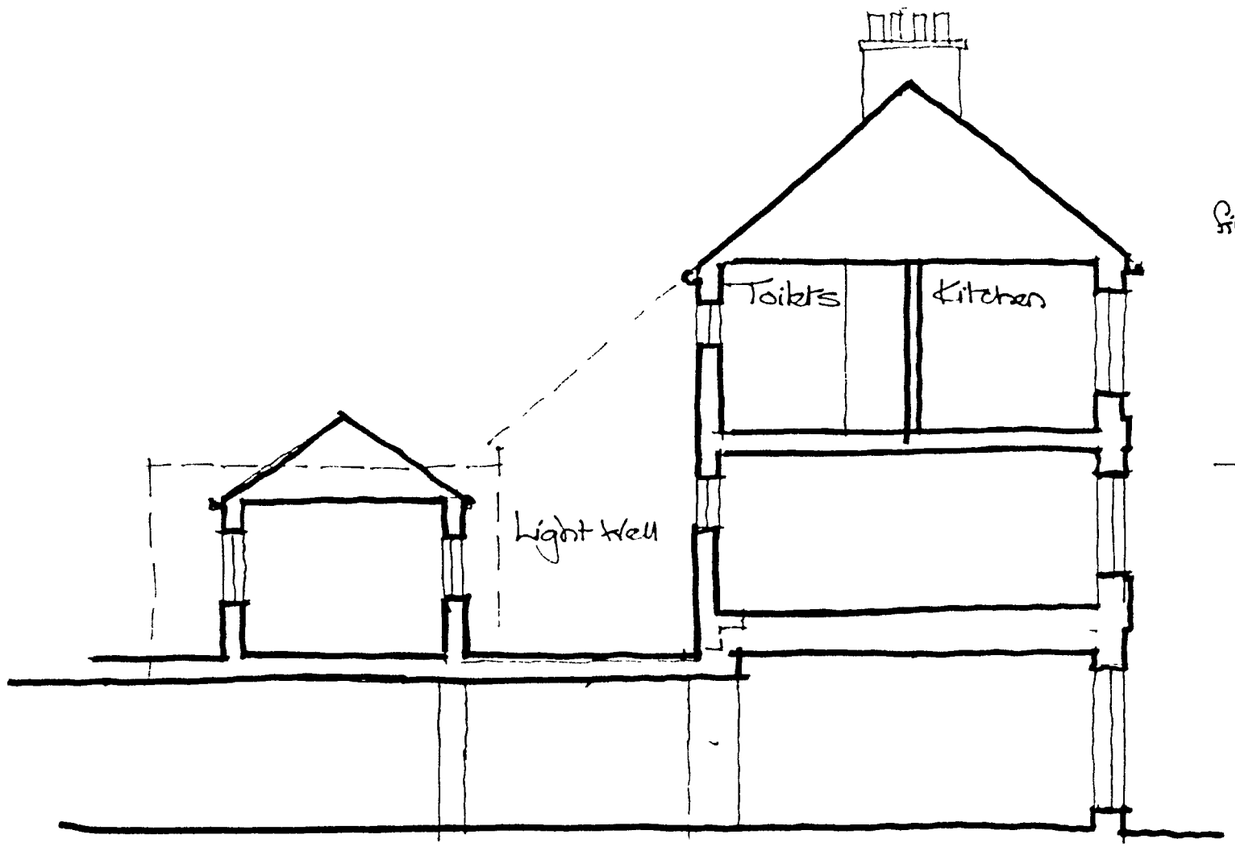


Section A-A

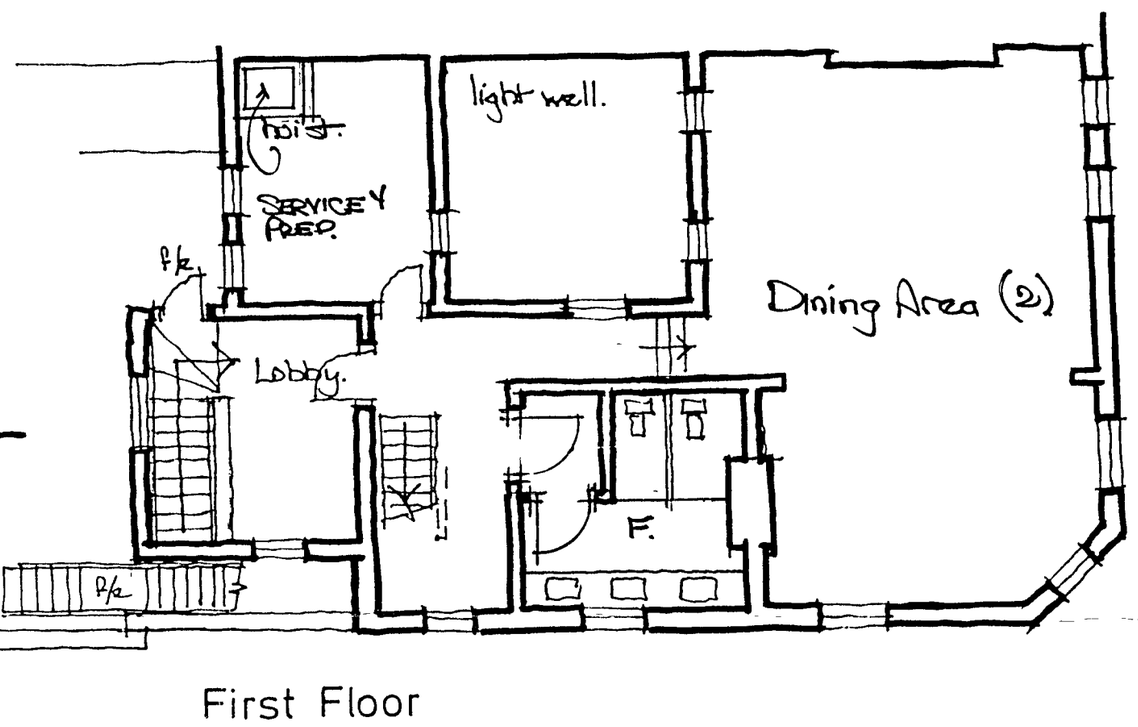

First Floor

Upper Floors 230m²(2476ft²)

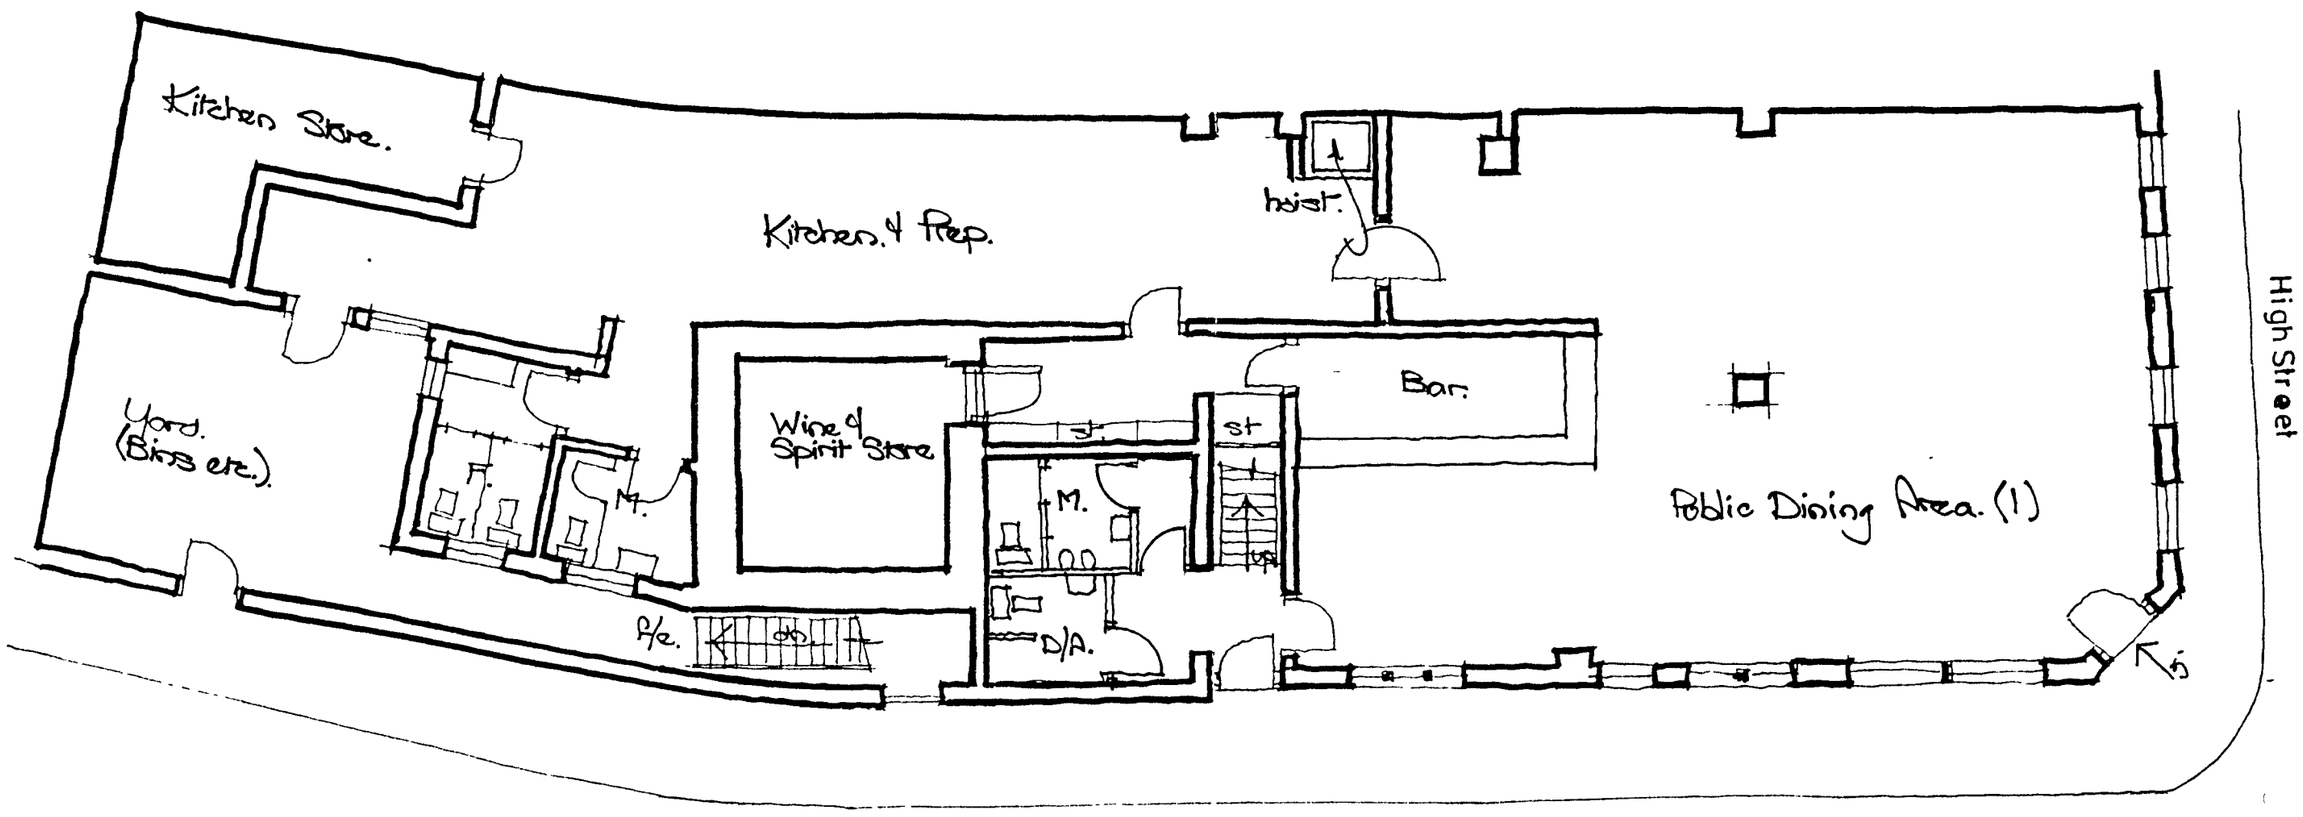

Ground Floor - 271m²(2917ft²)

Proposed Layout
Change of Use to A3, A4 or A5

Glenpeak Ltd : 71 High Street, Littlehampton

Scale 1:100 @ A2 Feb 2008 Donald K Clark Ltd 07/05/P3