


ARUN DISTRICT COUNCIL:LU/36/08/ 08/02/2008

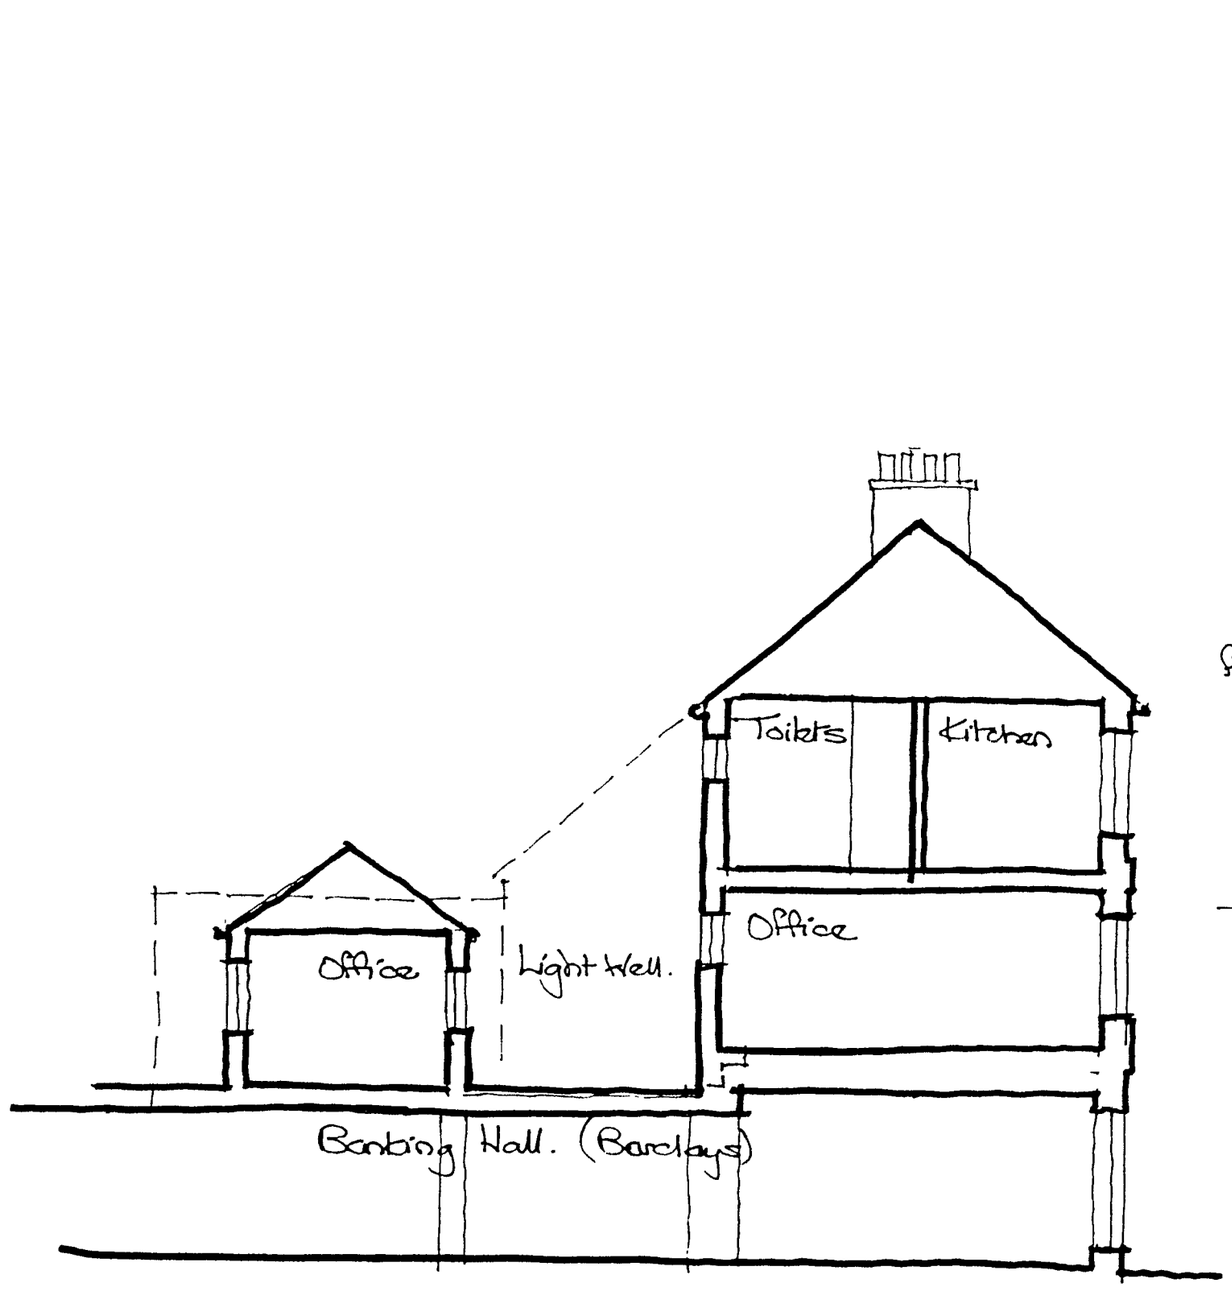

Section A-A

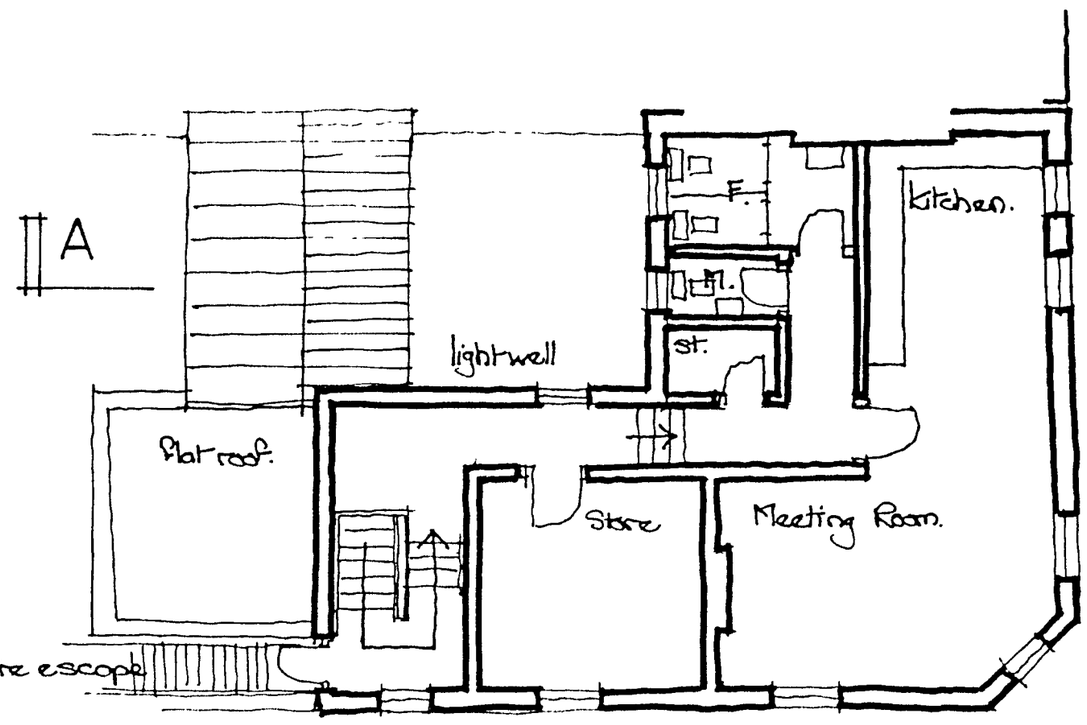


Second Floor

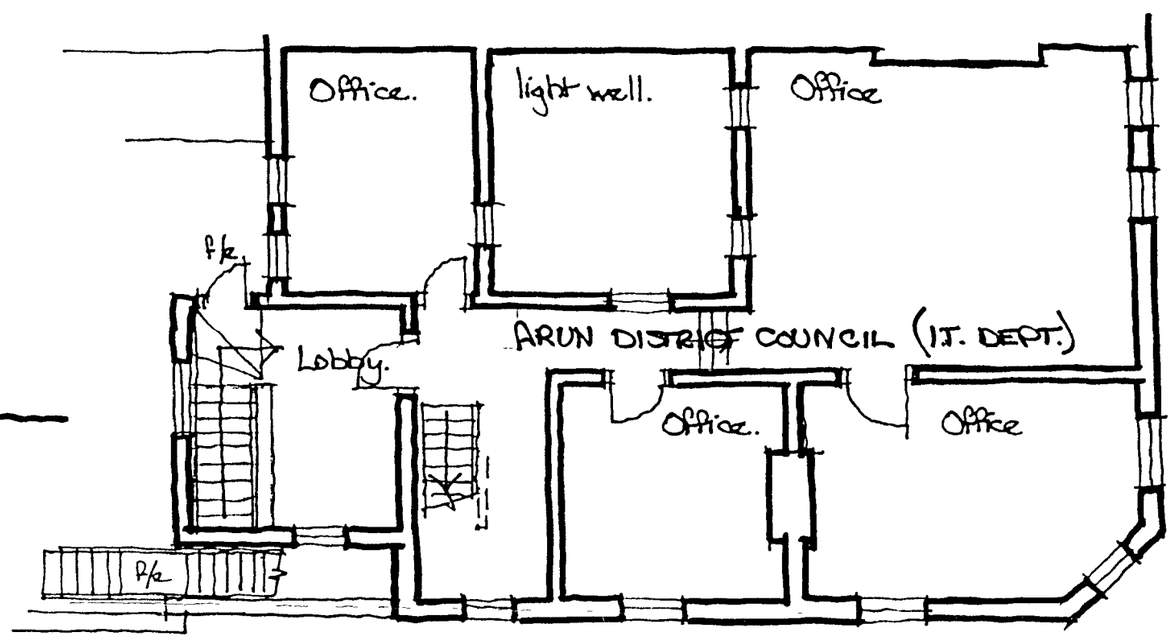

First Floor

Upper Floors 230m² (2476 ft²)

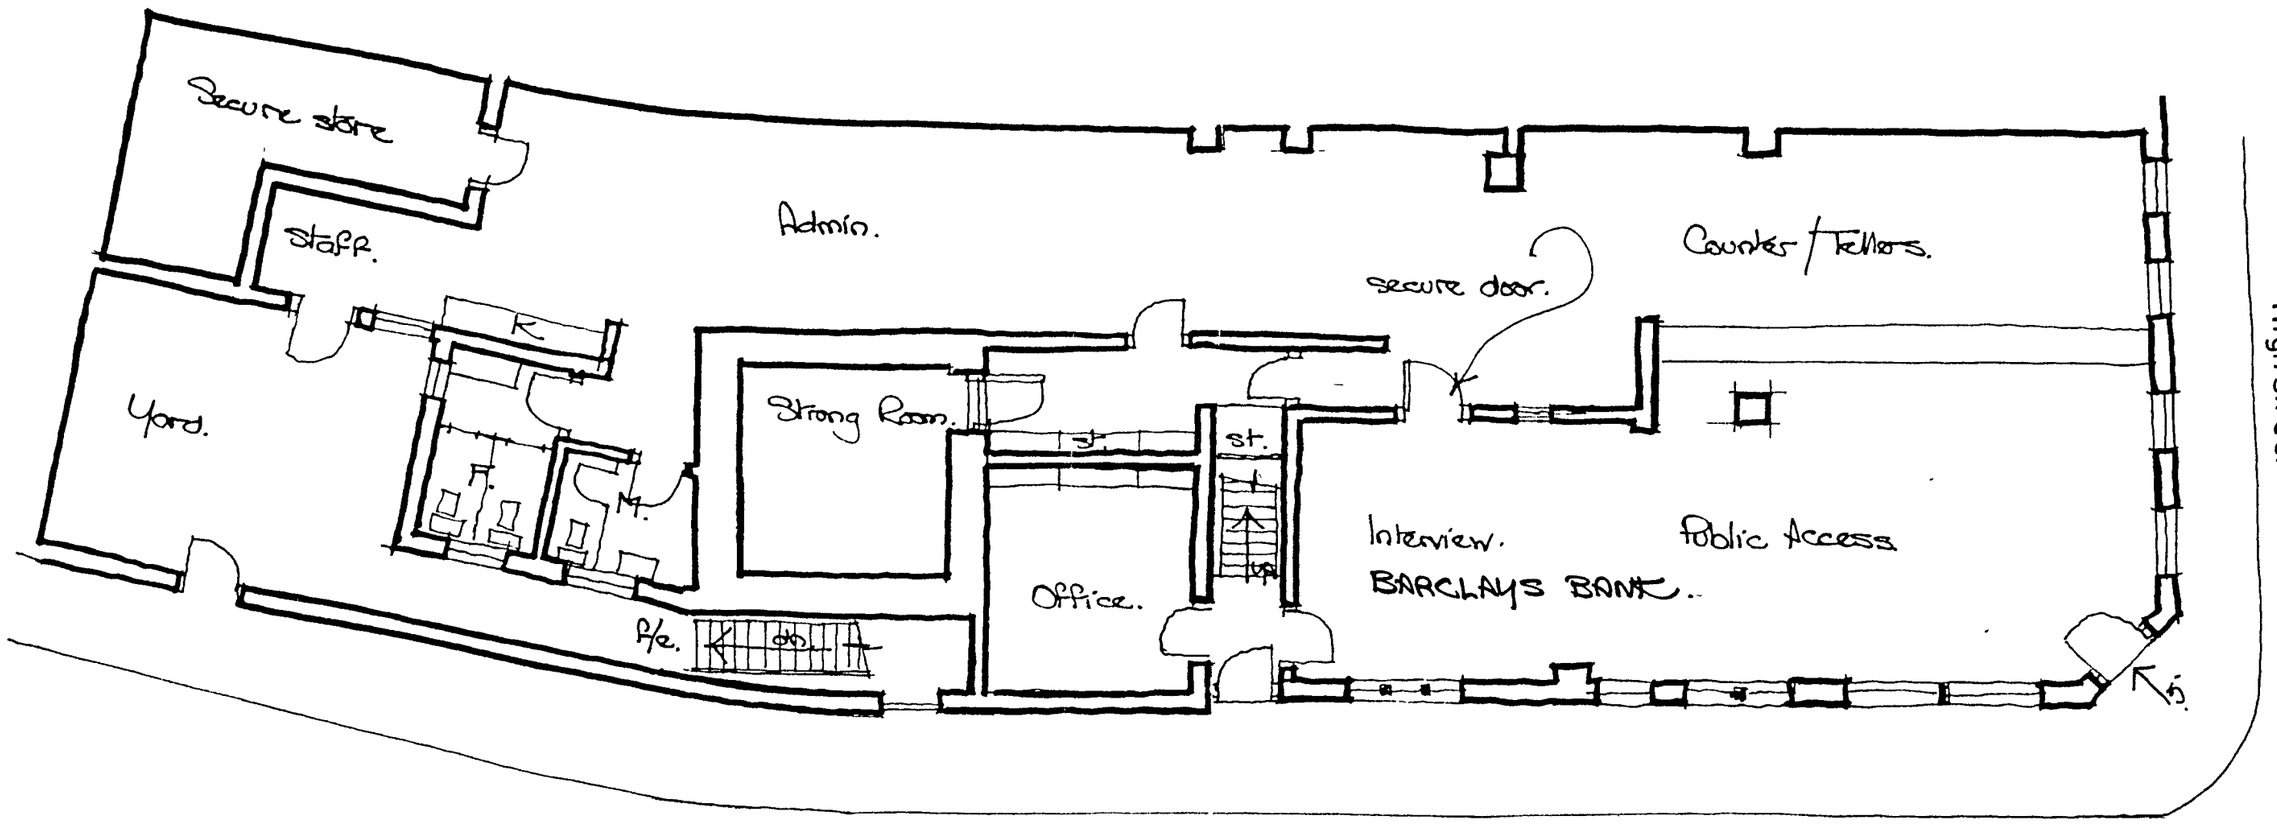

Ground Floor - 271m² (2917 ft²)

Existing Layout

Glenpeak Ltd : 71 High Street, Littlehampton

Scale 1:100 @ A2 Feb 2008 Donald K Clark Ltd : 07/05/P2