
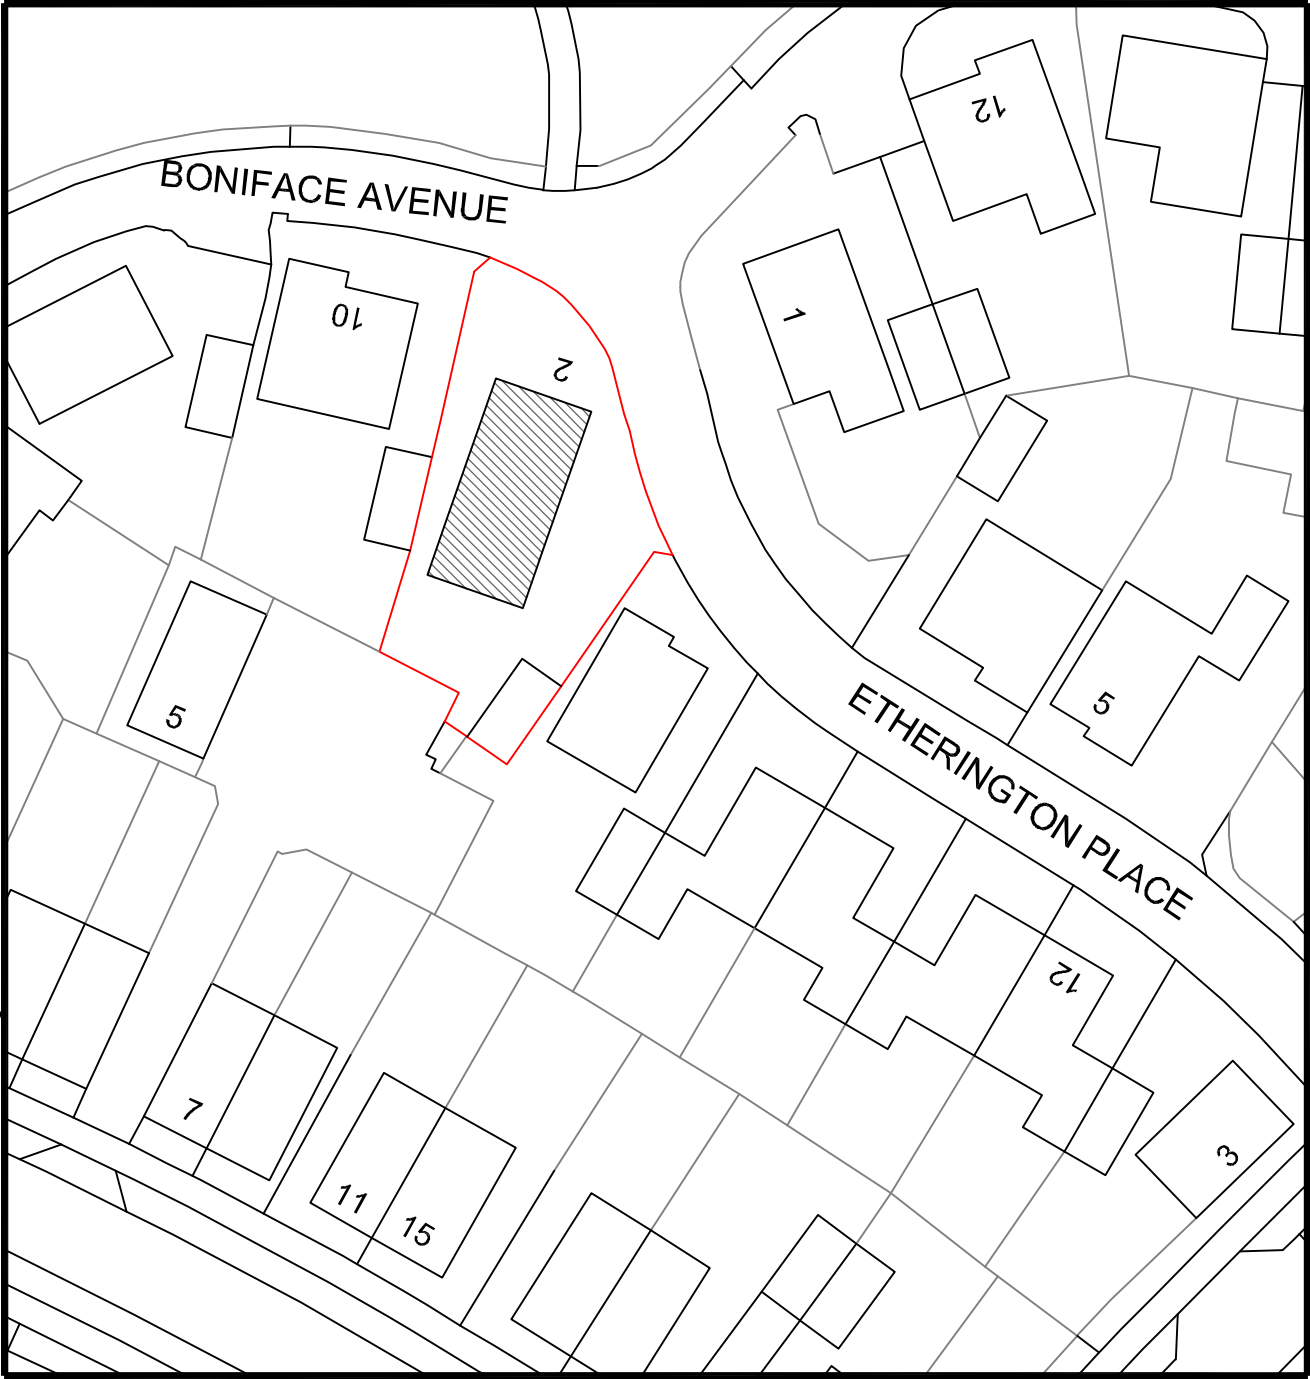
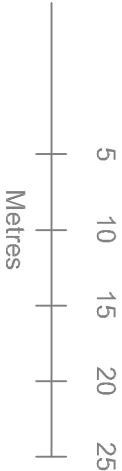


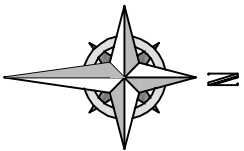

**Your Home Plans Ltd**  
Chichester Enterprise Centre  
Terminus Road, Chichester, West Sussex,  
PO19 8TX  
01243 963247 [june@yourhomeplans.co.uk](mailto:june@yourhomeplans.co.uk)

2 Etherington Place  
Littlehampton  
West Sussex  
BN17 7AQ

**Block Plan**

|                 |                     |
|-----------------|---------------------|
| Project Number: | 2ETH-19             |
| Date:           | 1st February 2020   |
| Drawn By:       | Your Home Plans Ltd |
| Checked By:     | JEG                 |

Drawing No:  
**B01**

Scale: 1:500 A3