

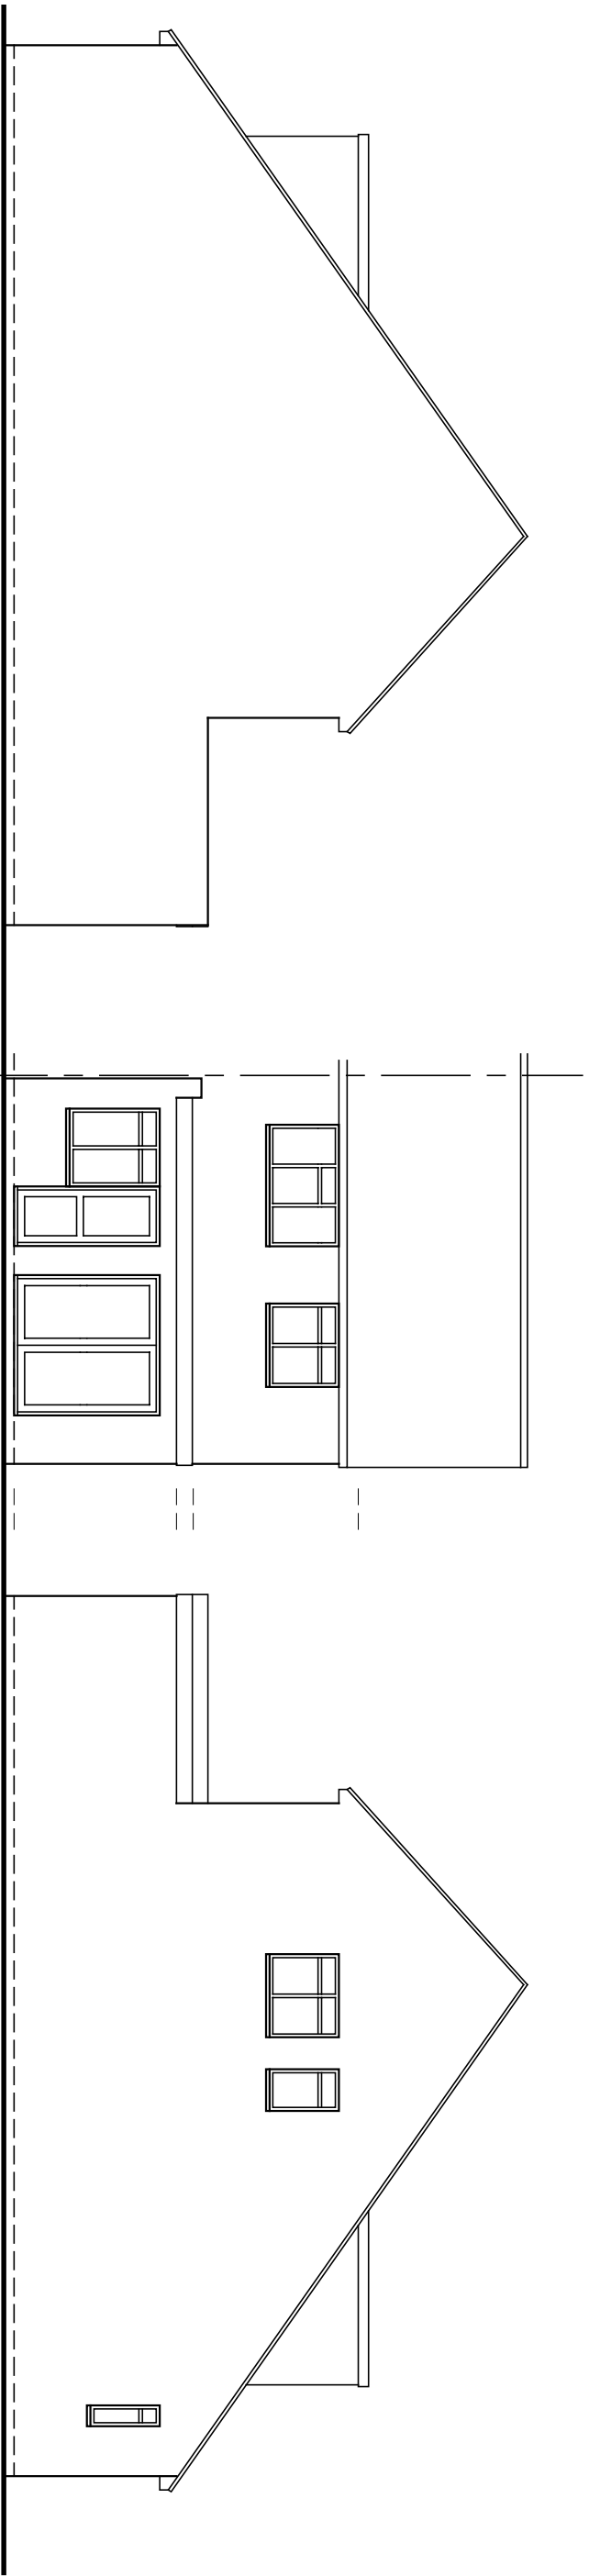
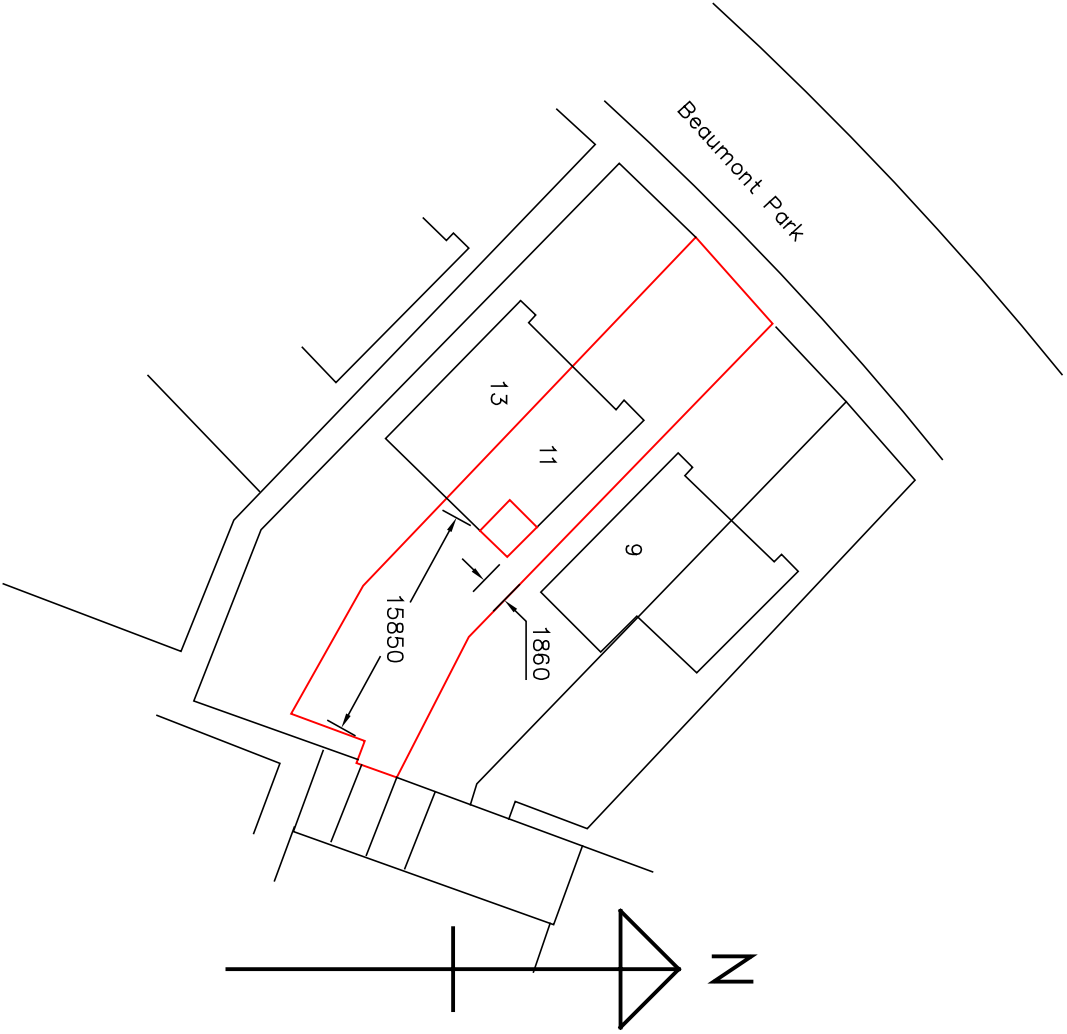


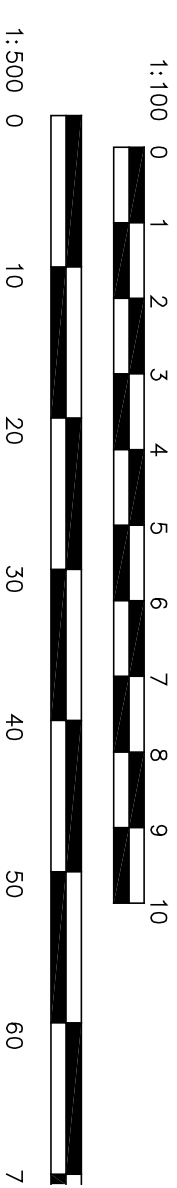

Sectional side - Southwest

Rear - Southeast

Side - Northeast

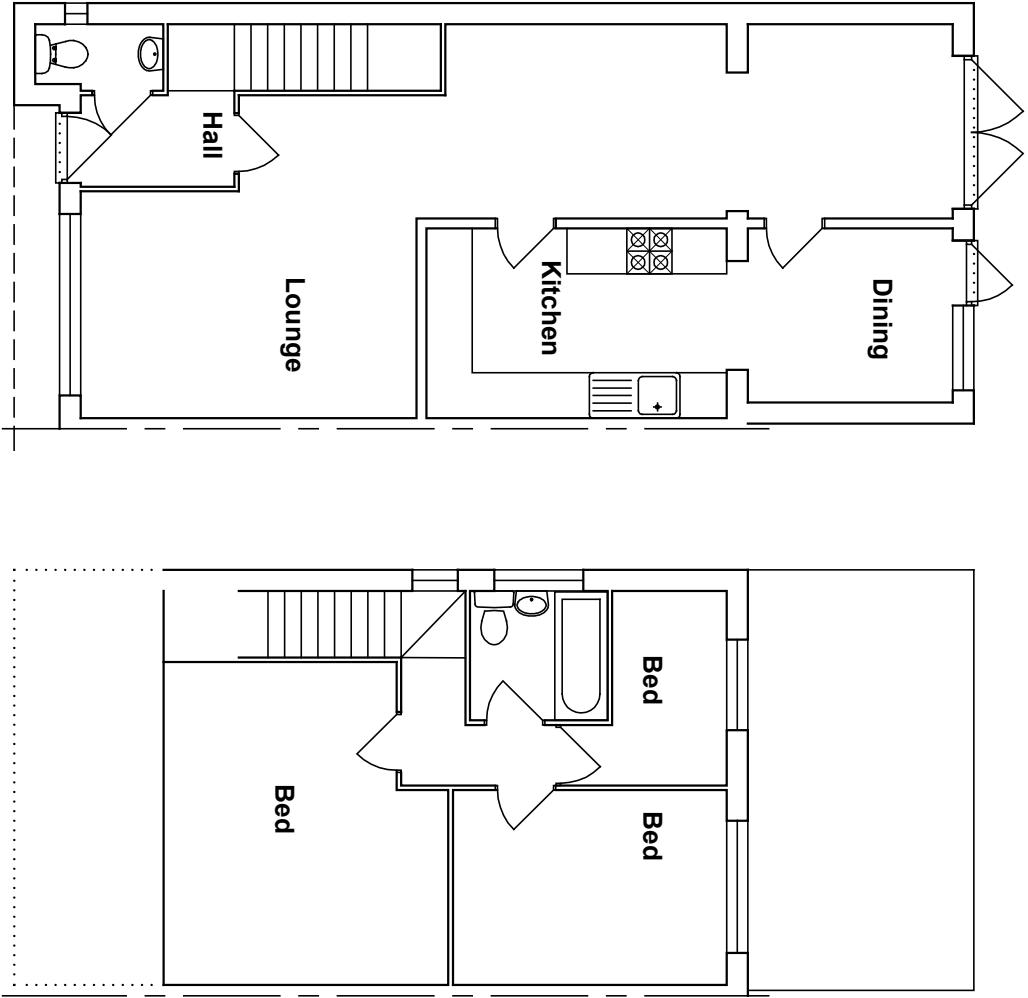

Amendments: –	
BRYCESON SHAW ASSOCIATES Surveyors and Designers 2 Wellesley Court, Fitzalan Road, Littlehampton, West Sussex BN17 5JW Tel. 01903 734381 Mobile: 07889 651301 E-mail: brycesonshaw@btinternet.com	
Project: Proposed extension; 11 Beaumont Park, Littlehampton BN17 6PE	
Drawing: Plans and elevations as existing	
For: Mr. & Mrs. N. Smith	
Drawn: PKS	Date: January 2021
Scales: 1:100 1:500	No: 2708/01/01
To scale when printed on A3	