


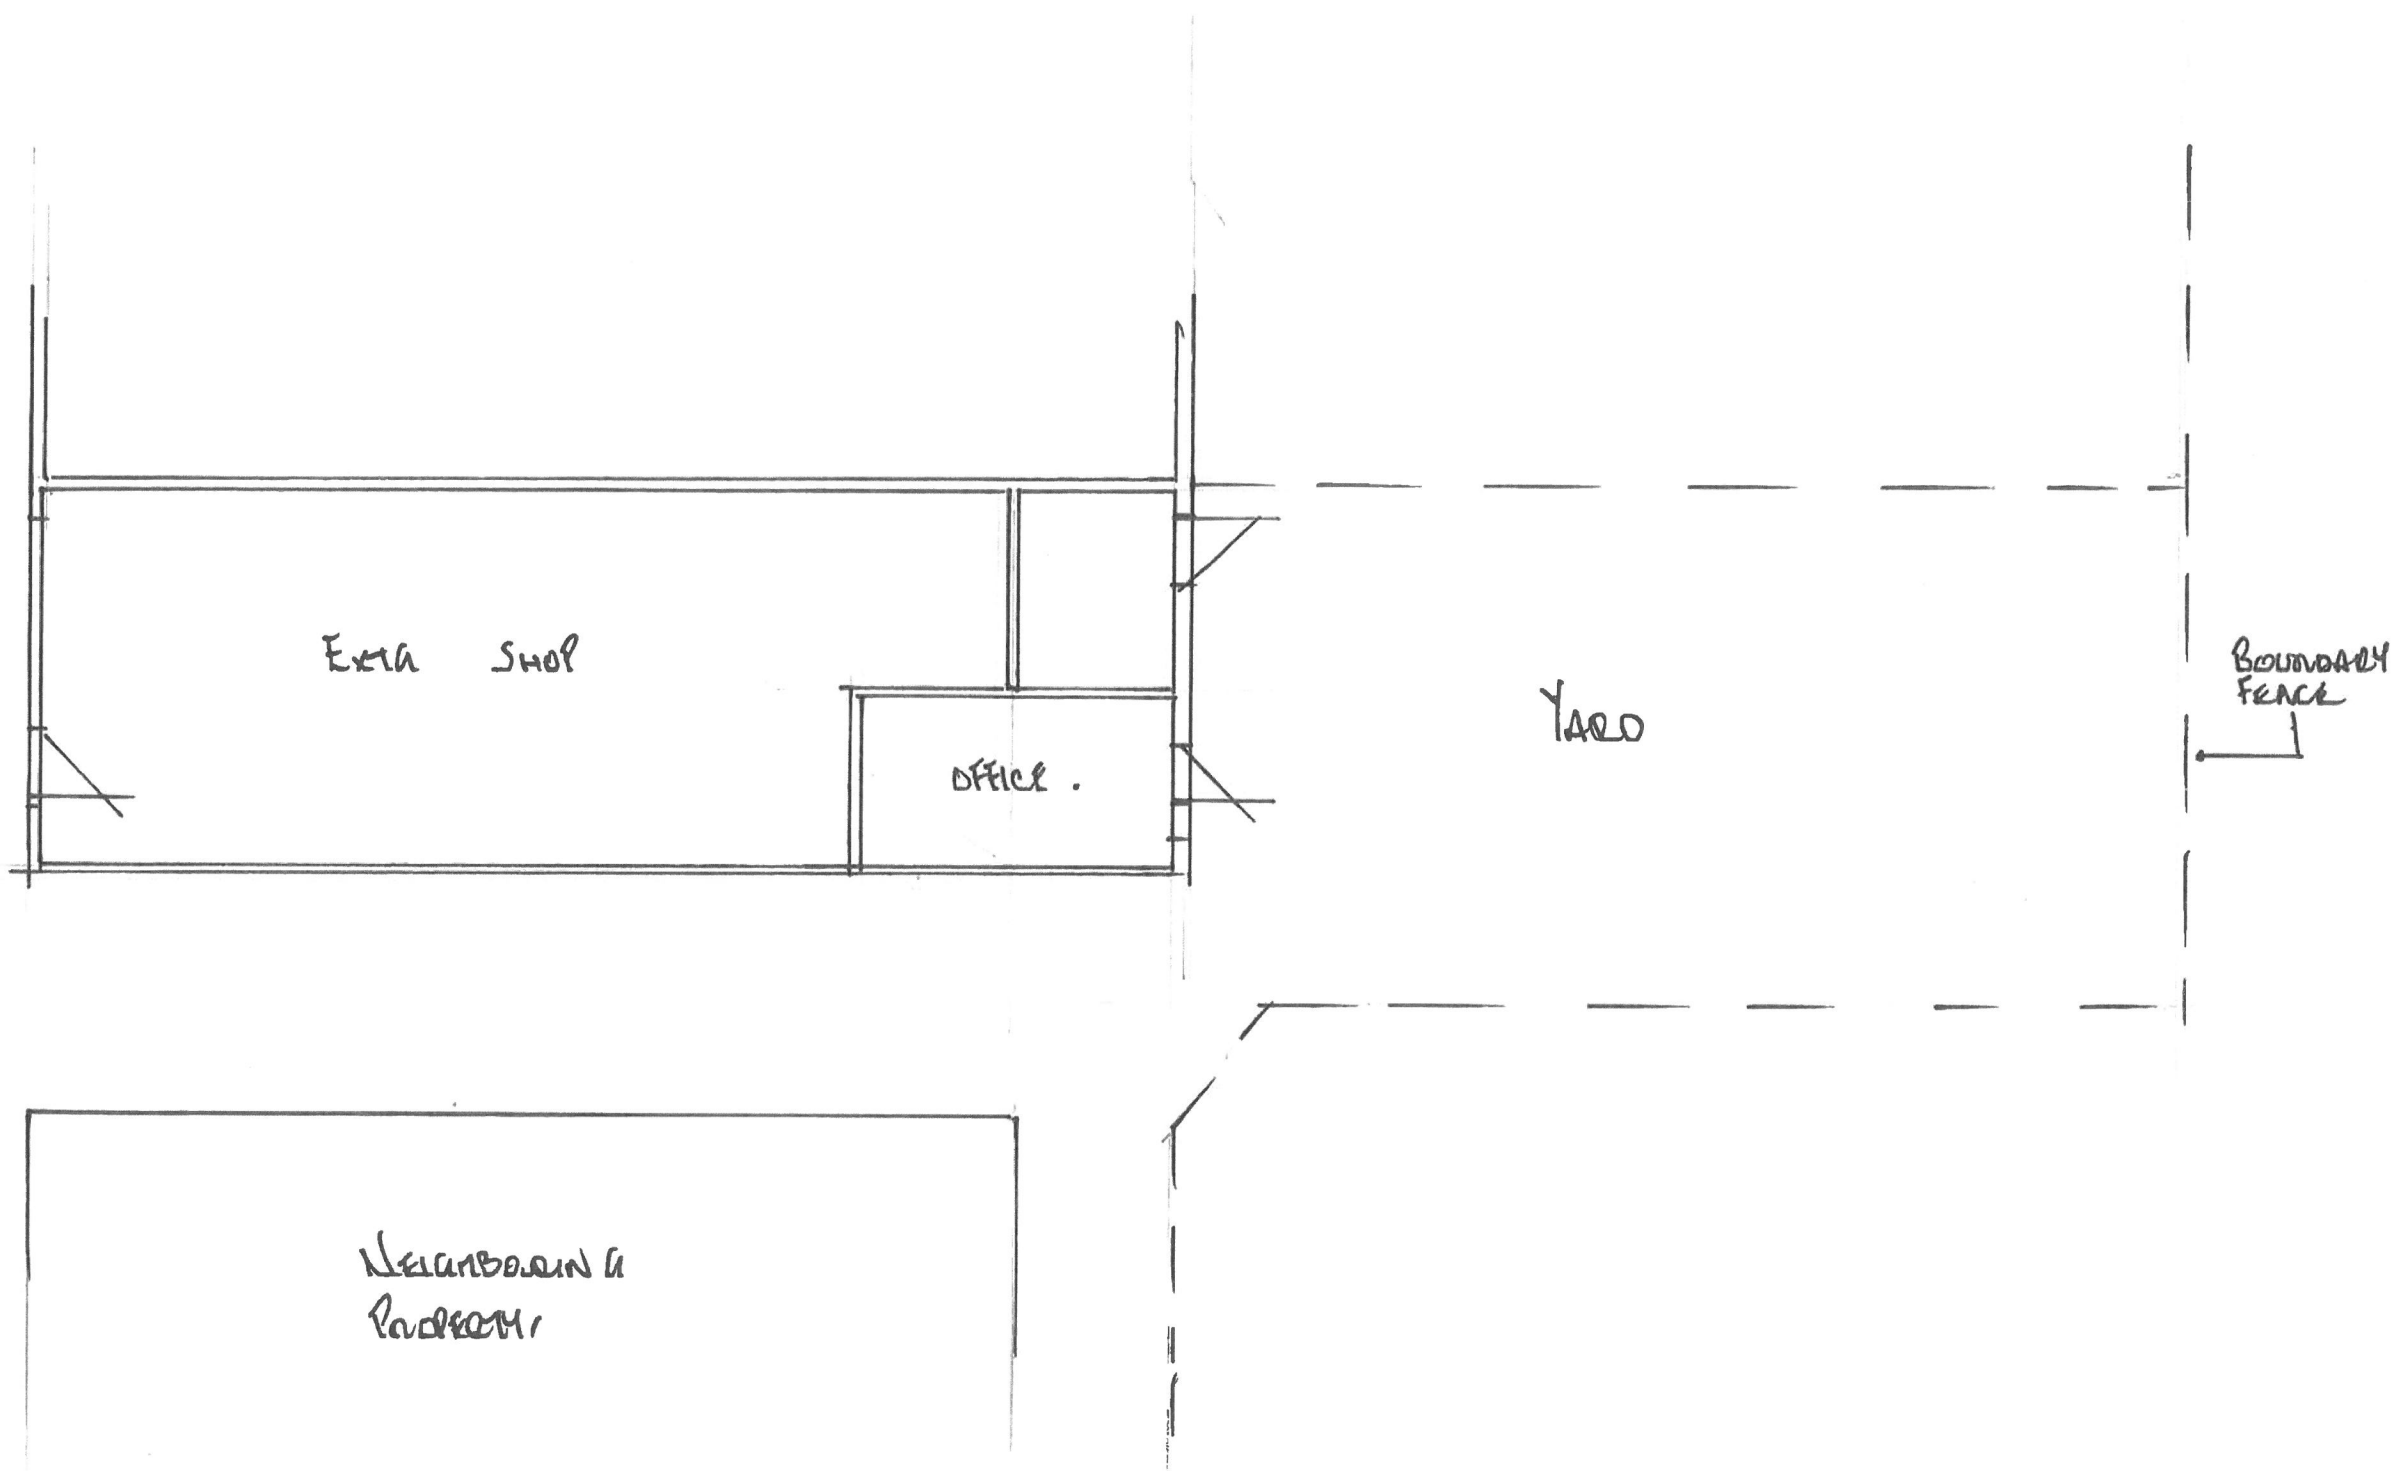

Existing Ground Floor Plan
(1:100)

49 Horsham Road, Littlehampton, Proposed Extⁿ & Altⁿ