


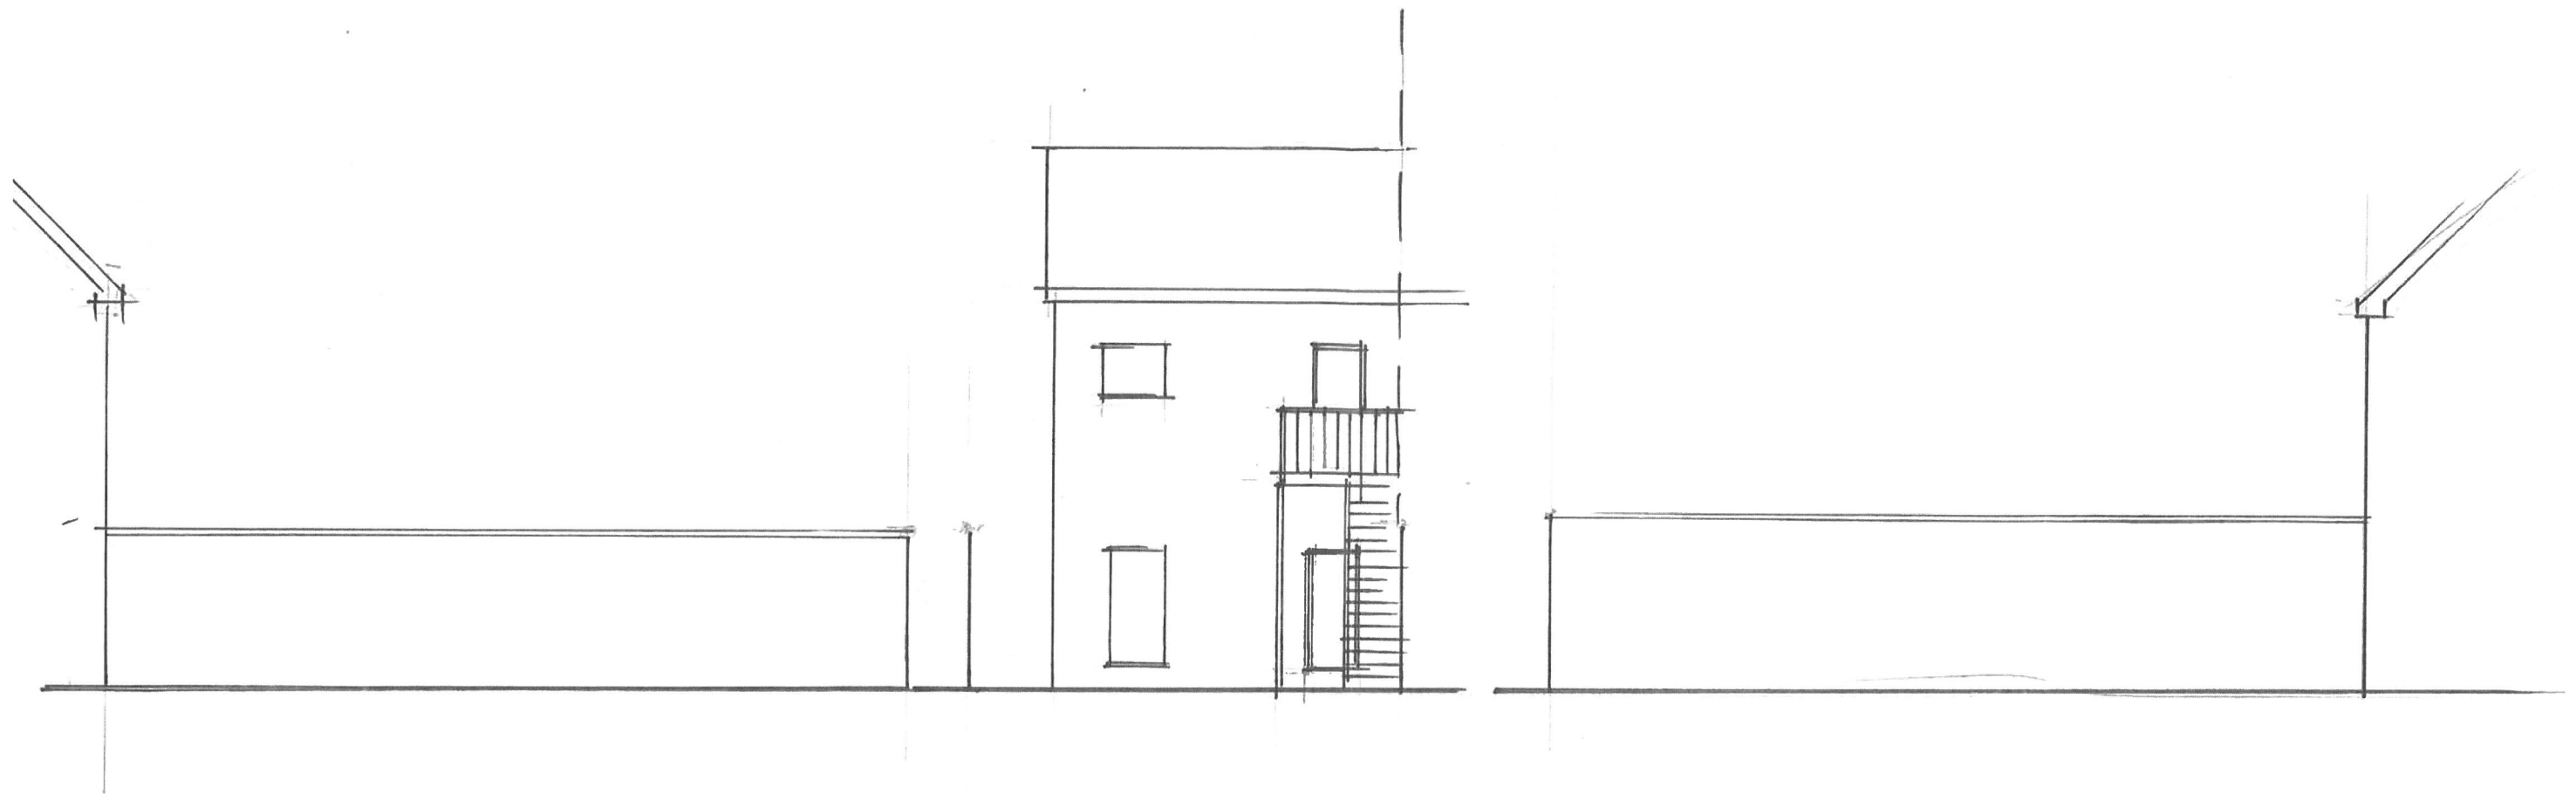

NORTH ELEVATION

WEST ELEVATION

SOUTH ELEVATION

ALL AS EXISTING.
1:100.

49 HORSHAM ROAD, LITTLEHAMPTON - PROPOSED EXT^N & ALT^{NS}.