


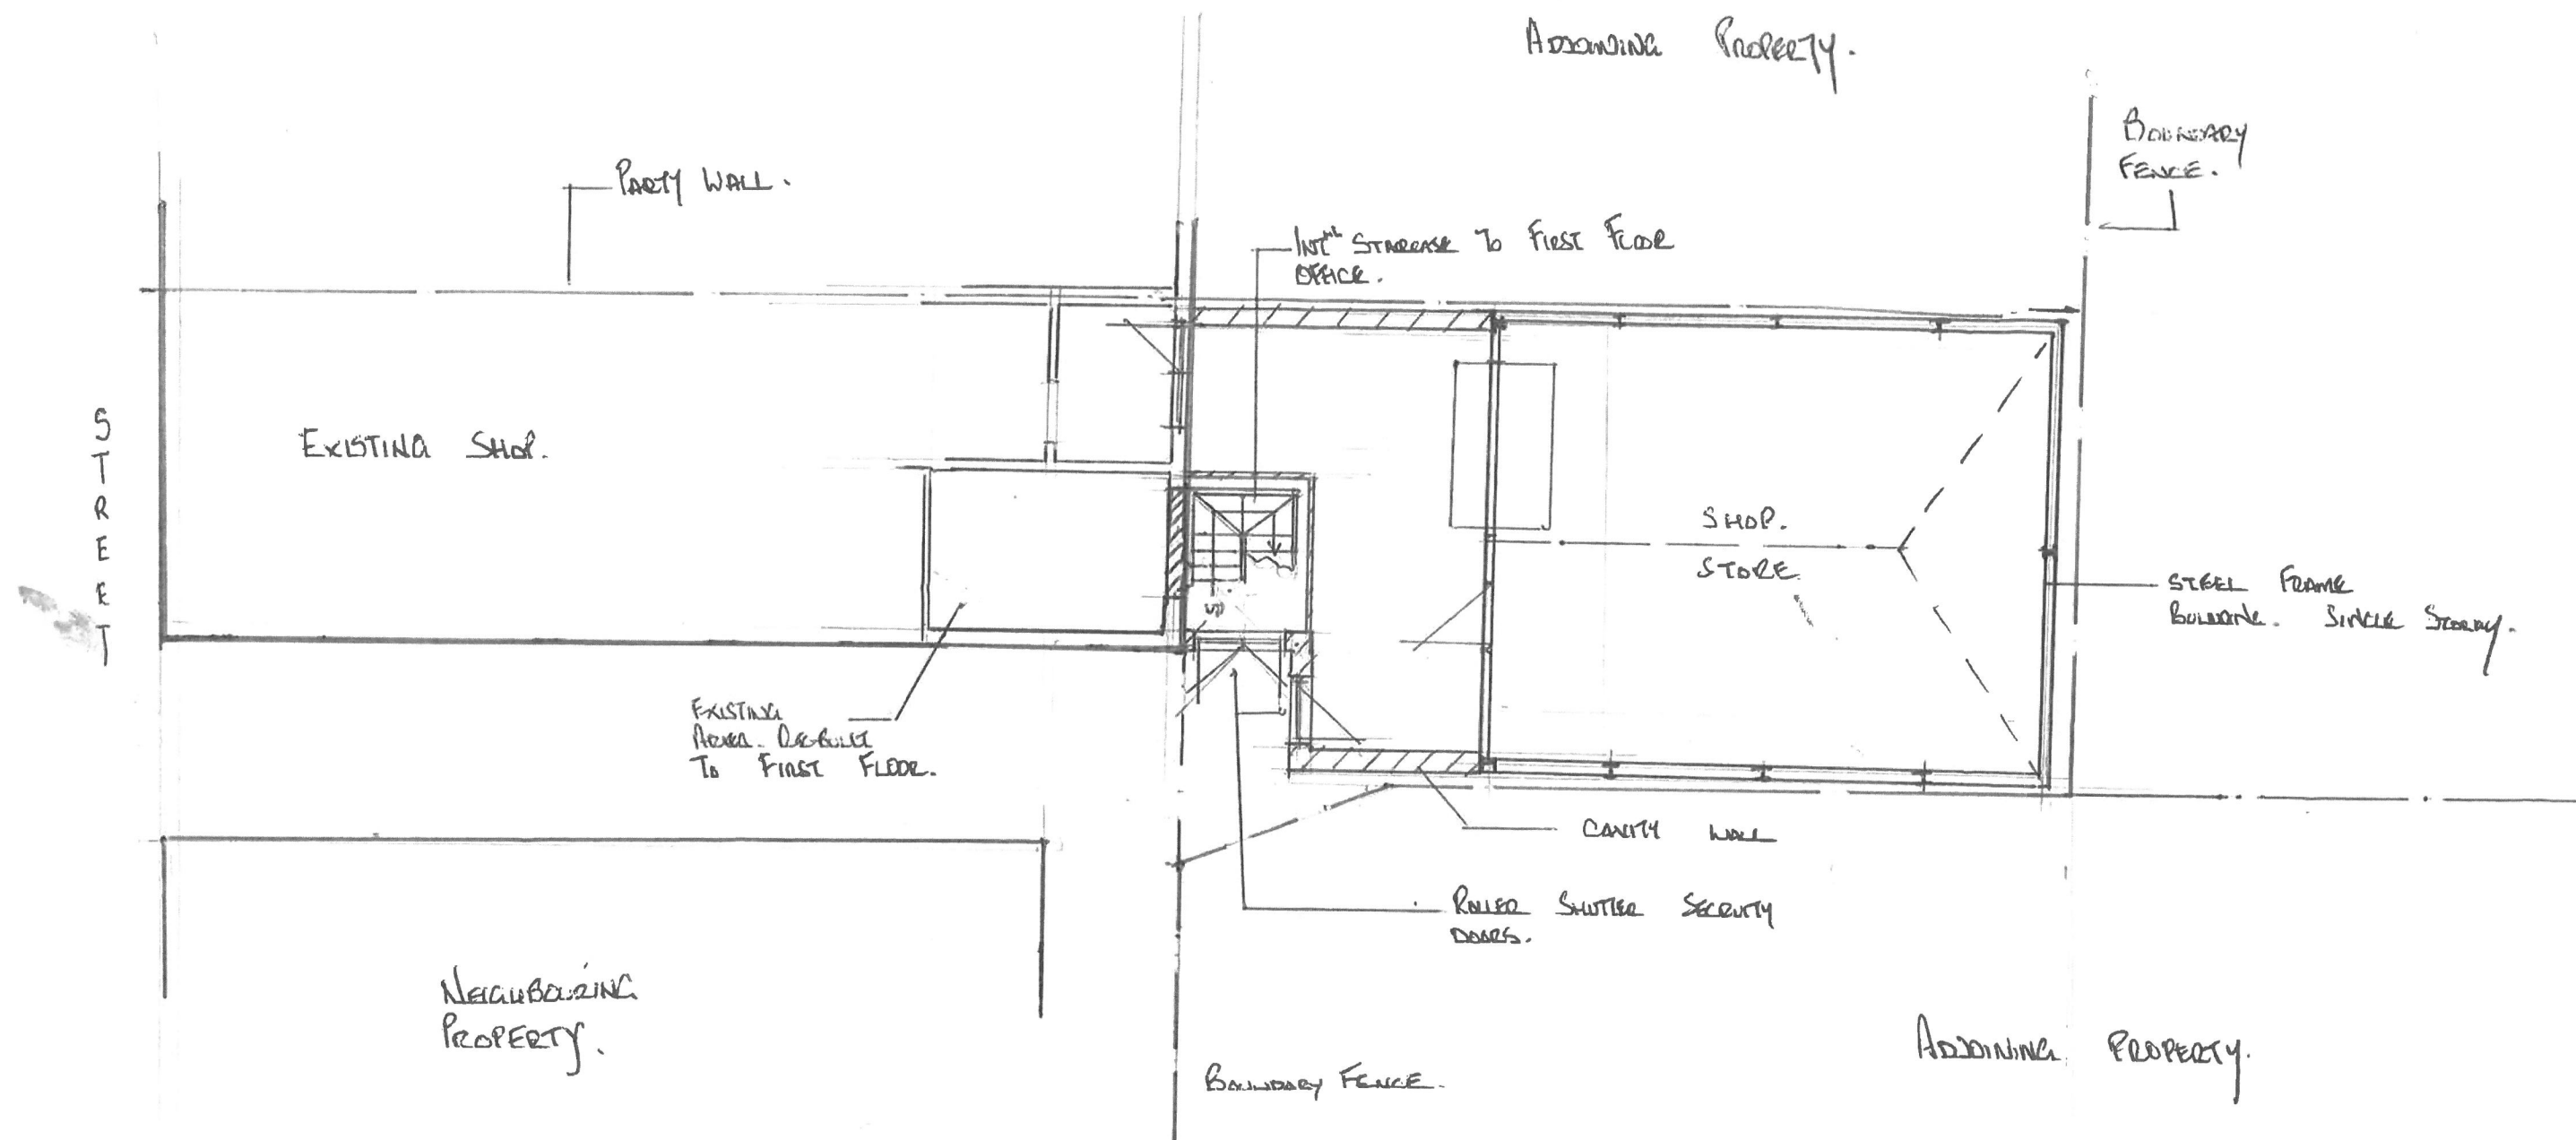

PROPOSED GROUND FLOOR PLAN.
(1:100)

EXTENSION & ALTERATIONS - 49 HORSHAM ROAD, LITTLEHAMPTON. BN17 6DB.