


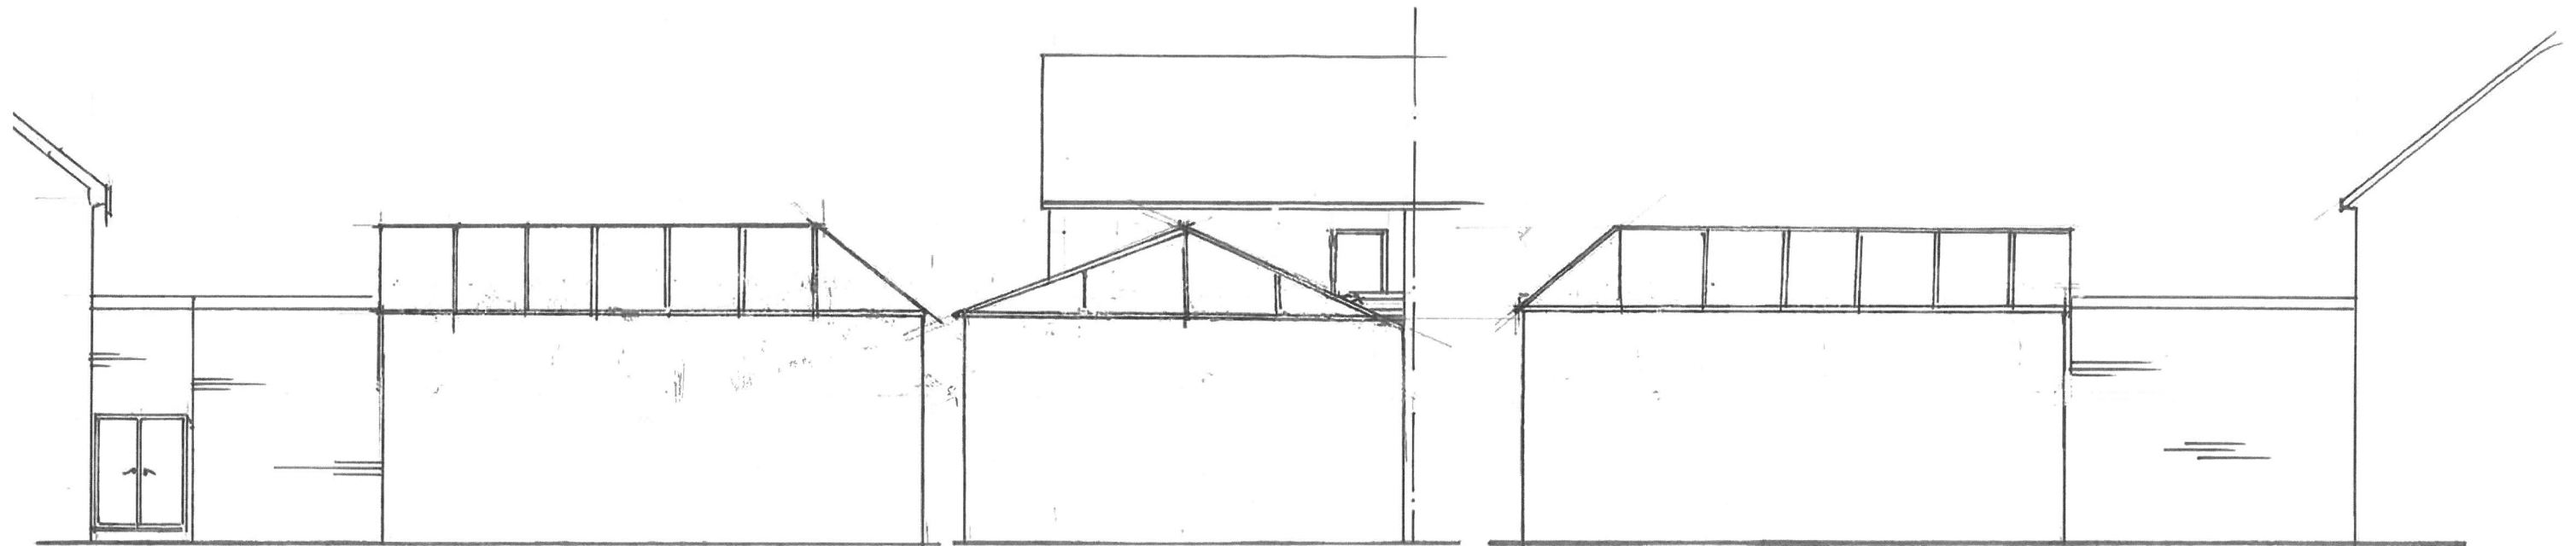

NORTH ELEVATION

WEST ELEVATION

SOUTH ELEVATION

[1:100]
[As Proposed.]

EXTENSION & ALTERATIONS - 49 HORSHAM ROAD, LITTLEHAMPTON, BN17 6DB.