



Extension & Alterations - 43 Hoosham Road, Littlehampton, BN17 6BB.

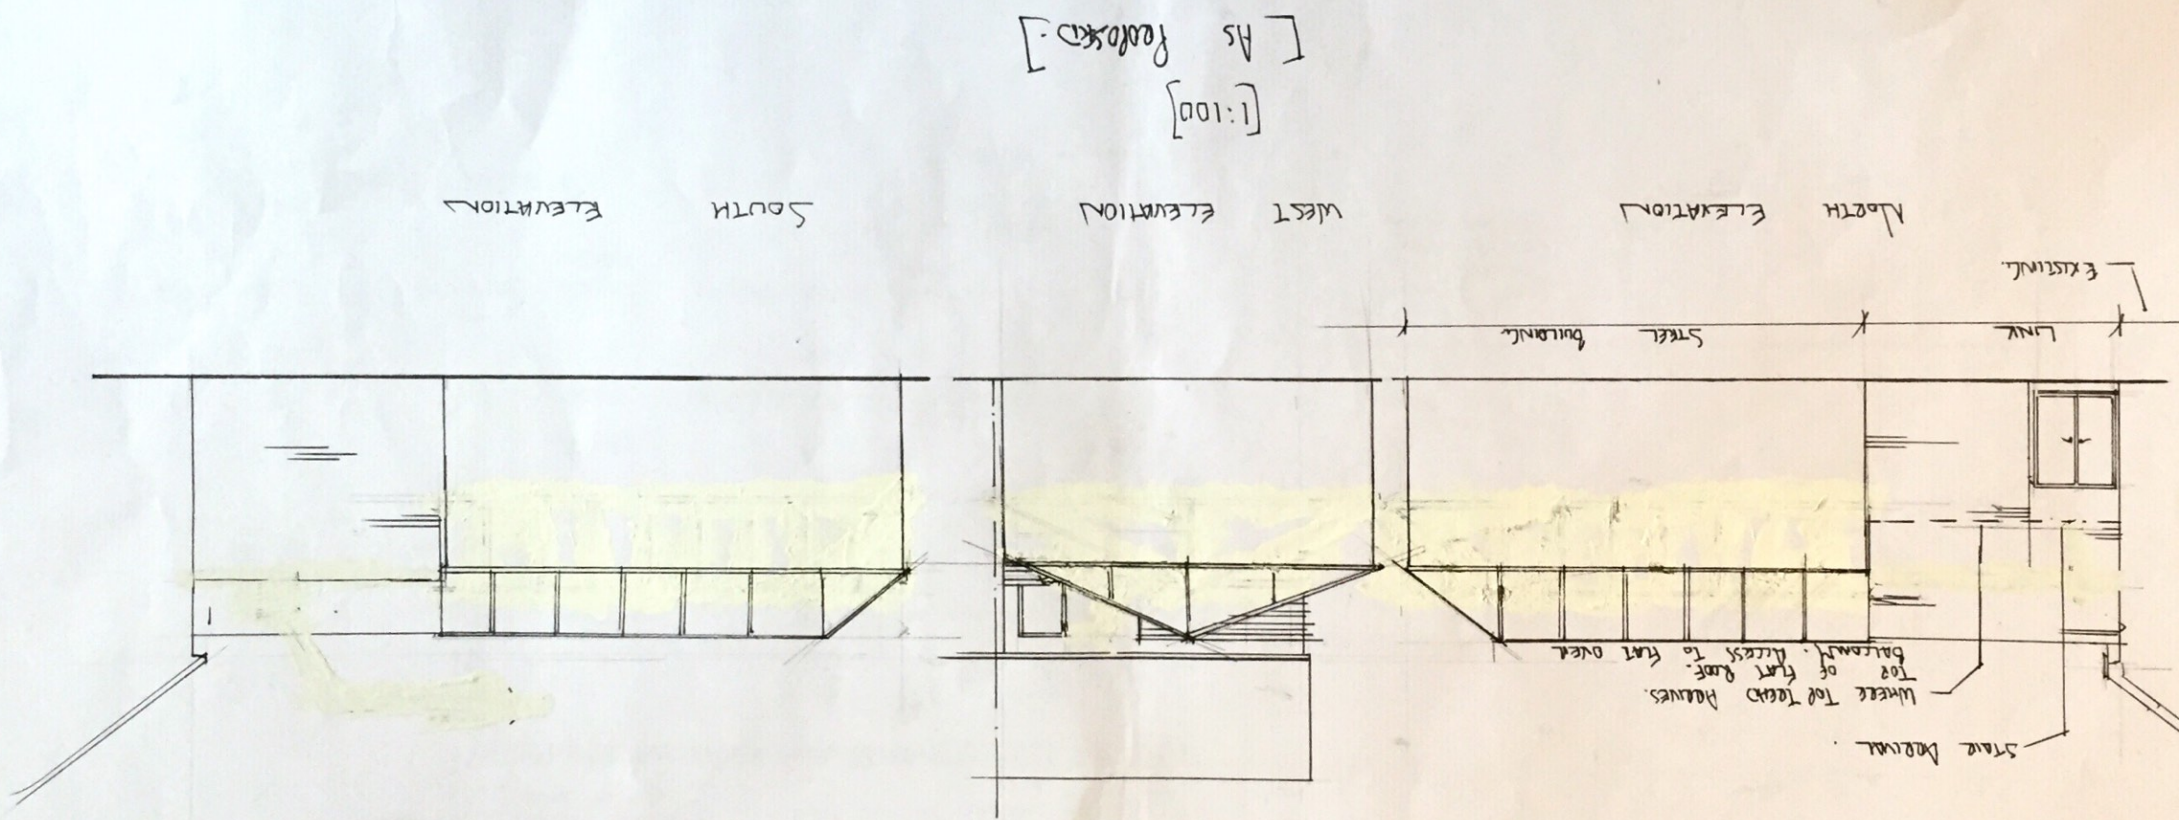

Extension & Alterations - 49 Horsham Road, LITTLEHAMPTON. BN17 6DB.

(सूचक)


Roasted Ground Floor Plan

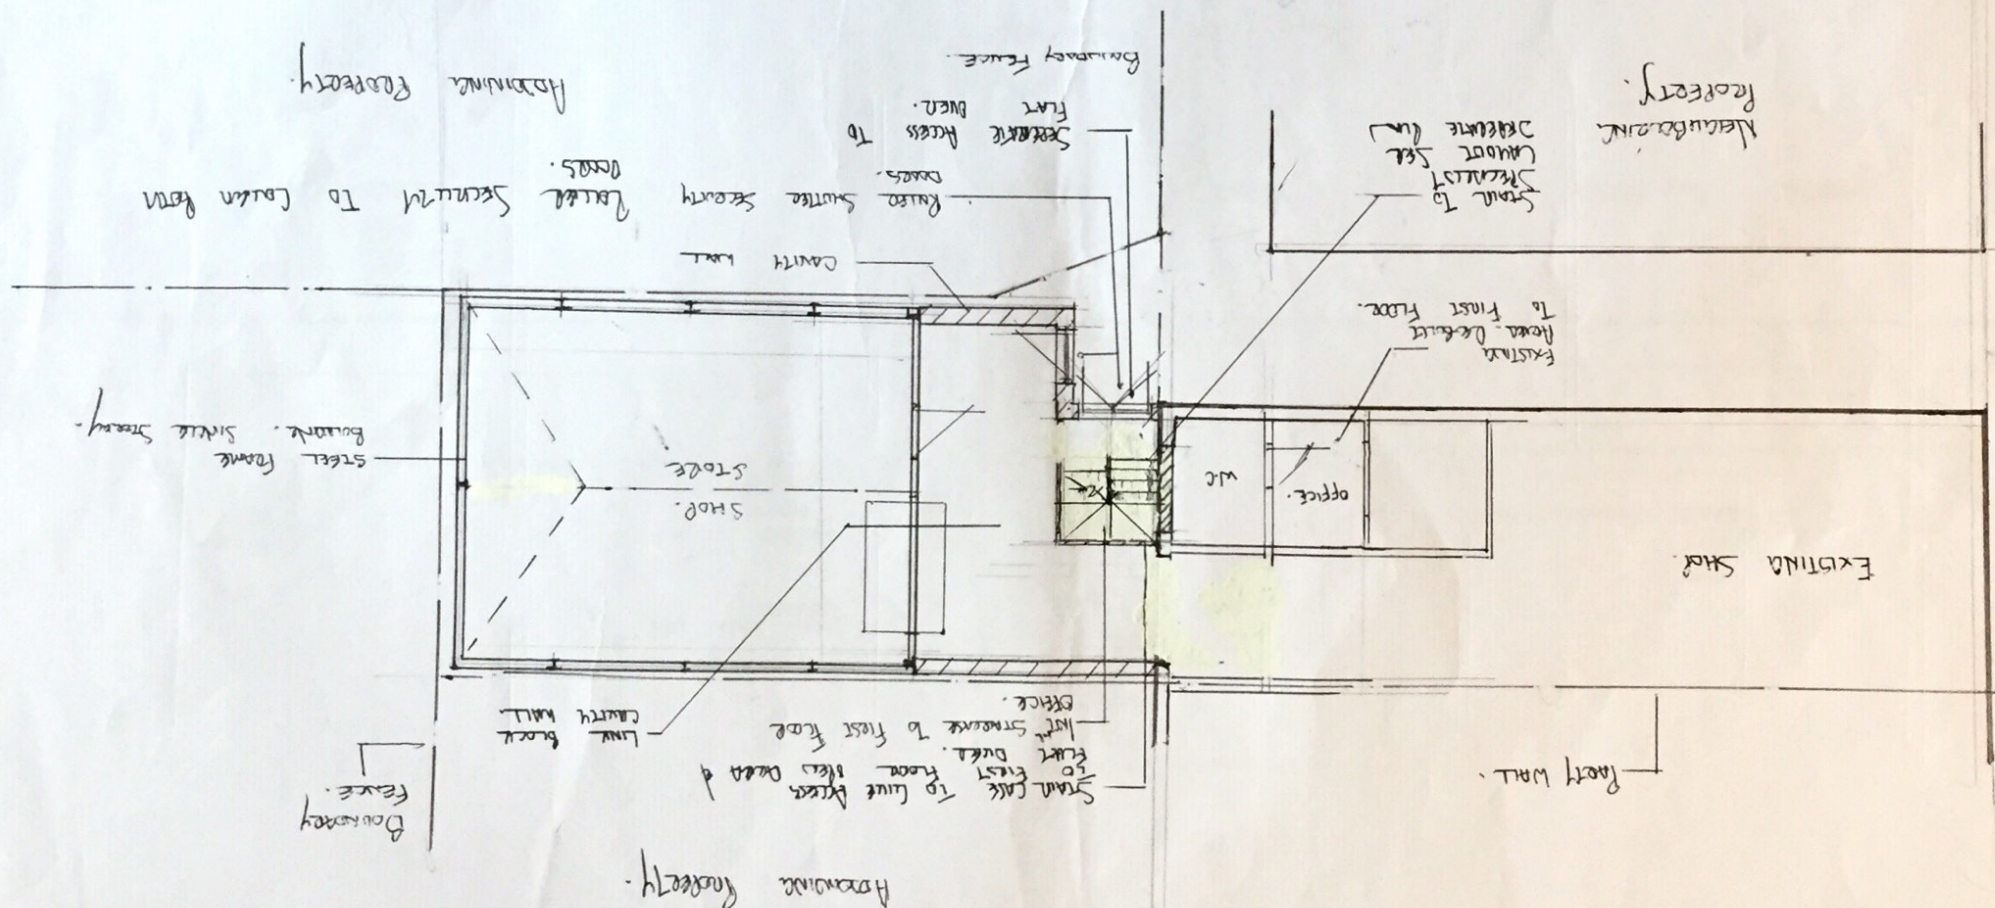


49 HORSHAM ROAD, LITTLEHAMPTON - ROBBED EXTⁿ & ALTⁿ.

ALL AS EXISTING.
1:100.

NORTH ELEVATION WEST ELEVATION SOUTH ELEVATION

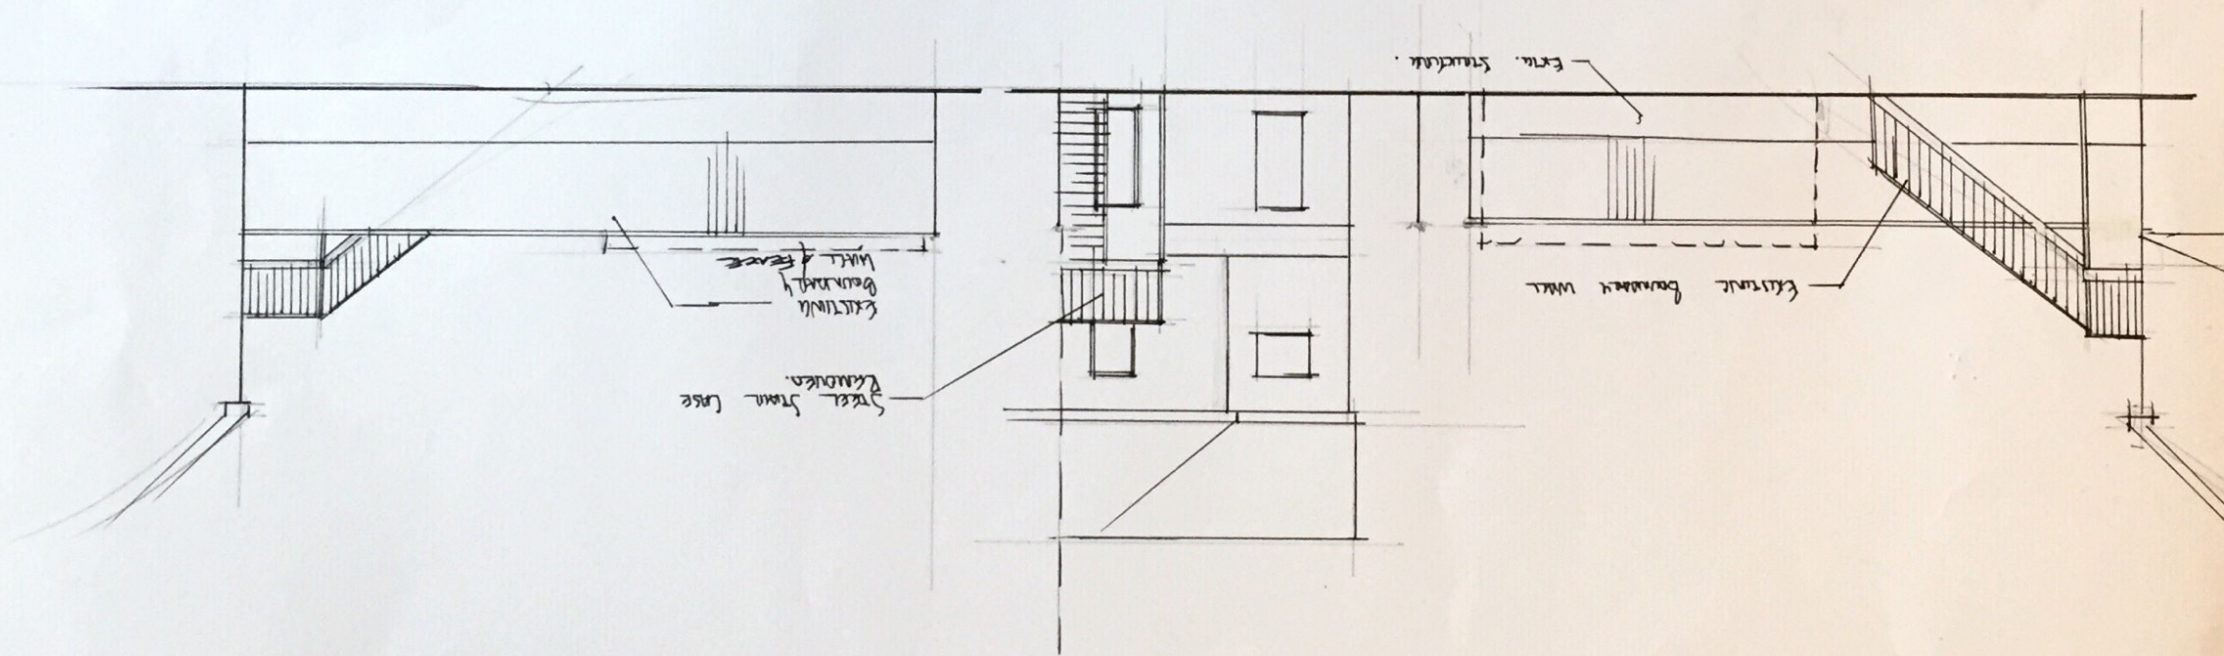

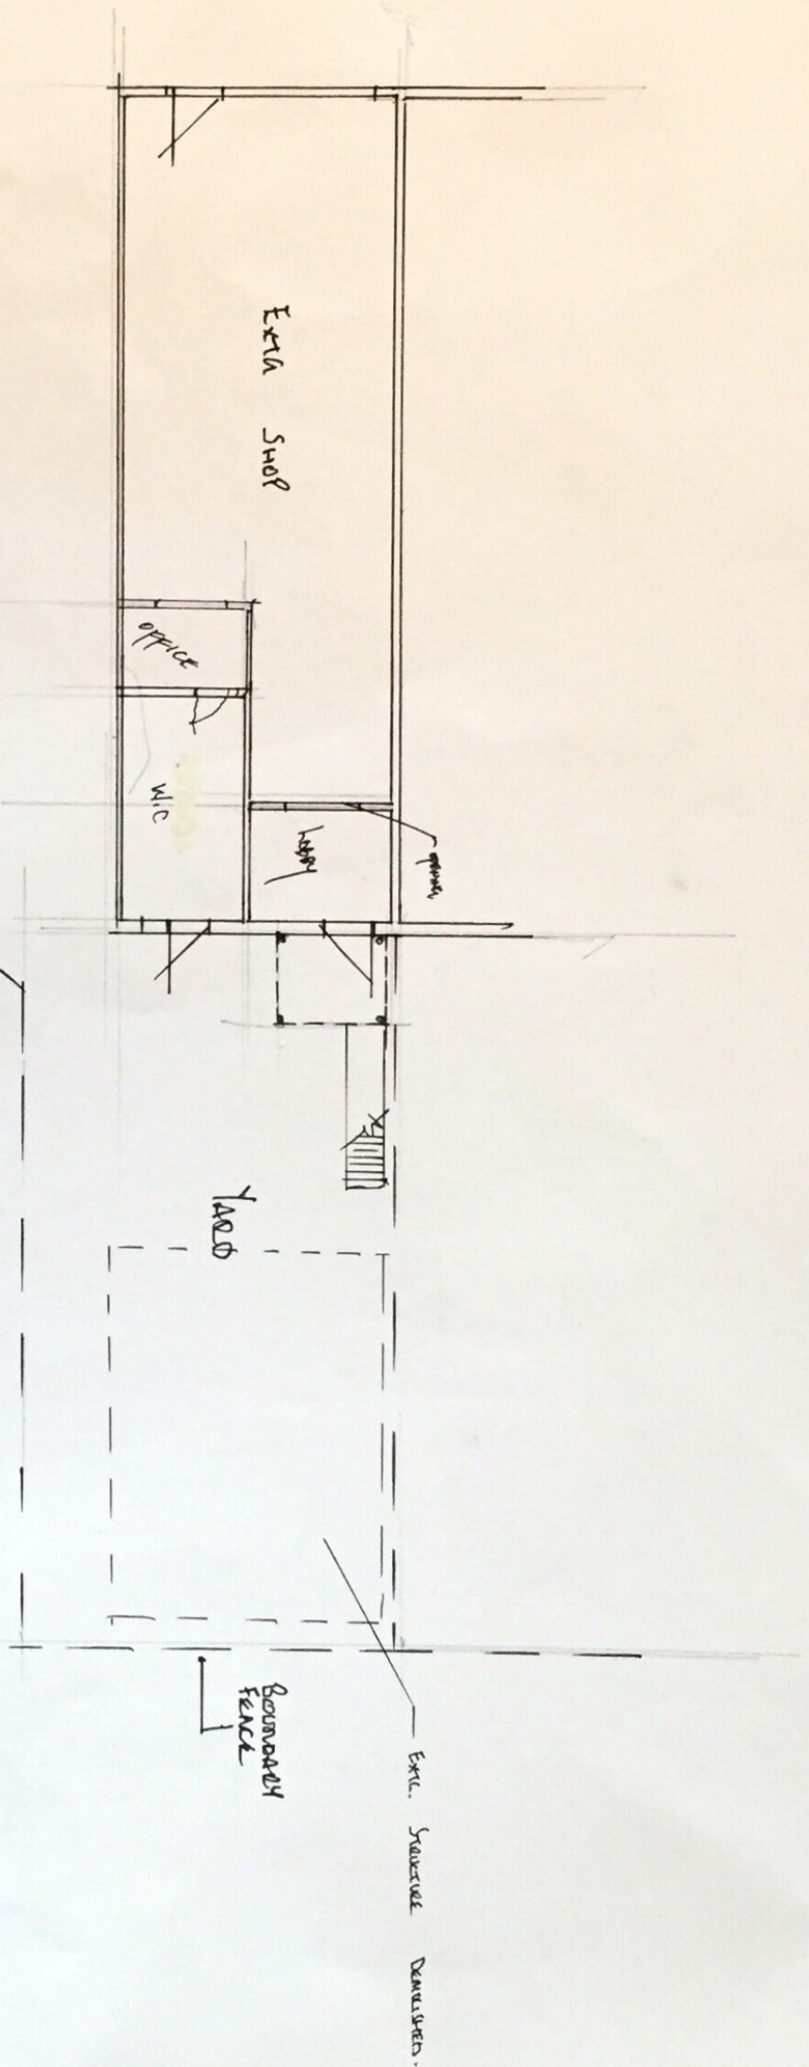

Wentworth &
Radman,

Existing Land Free Plan

(1:100)

49 HANSHAM ROAD, LITTLEHAMPTON, POBBLED EXTN + ALTN.