

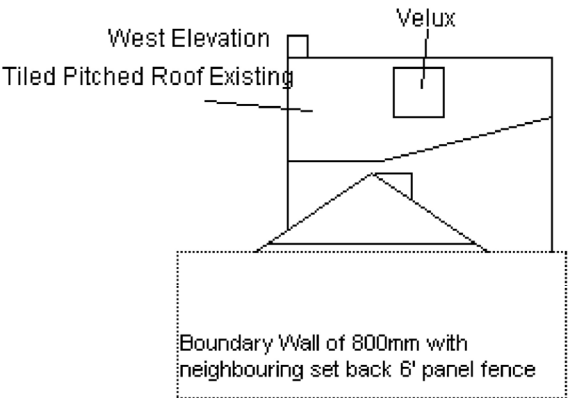


Proposed Elevations

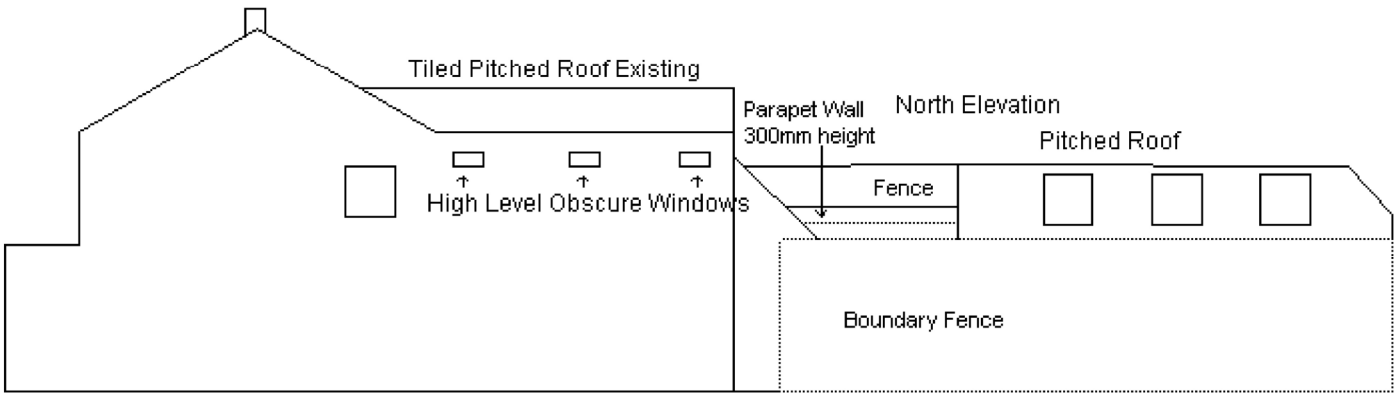

Proposed Side Elevation
South elevation

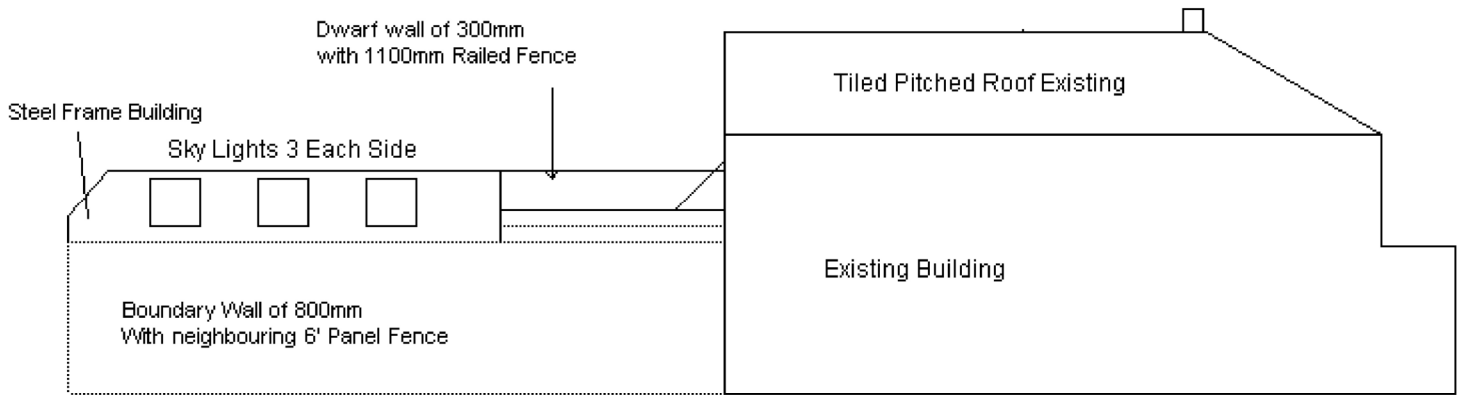

Front east Elevation

