



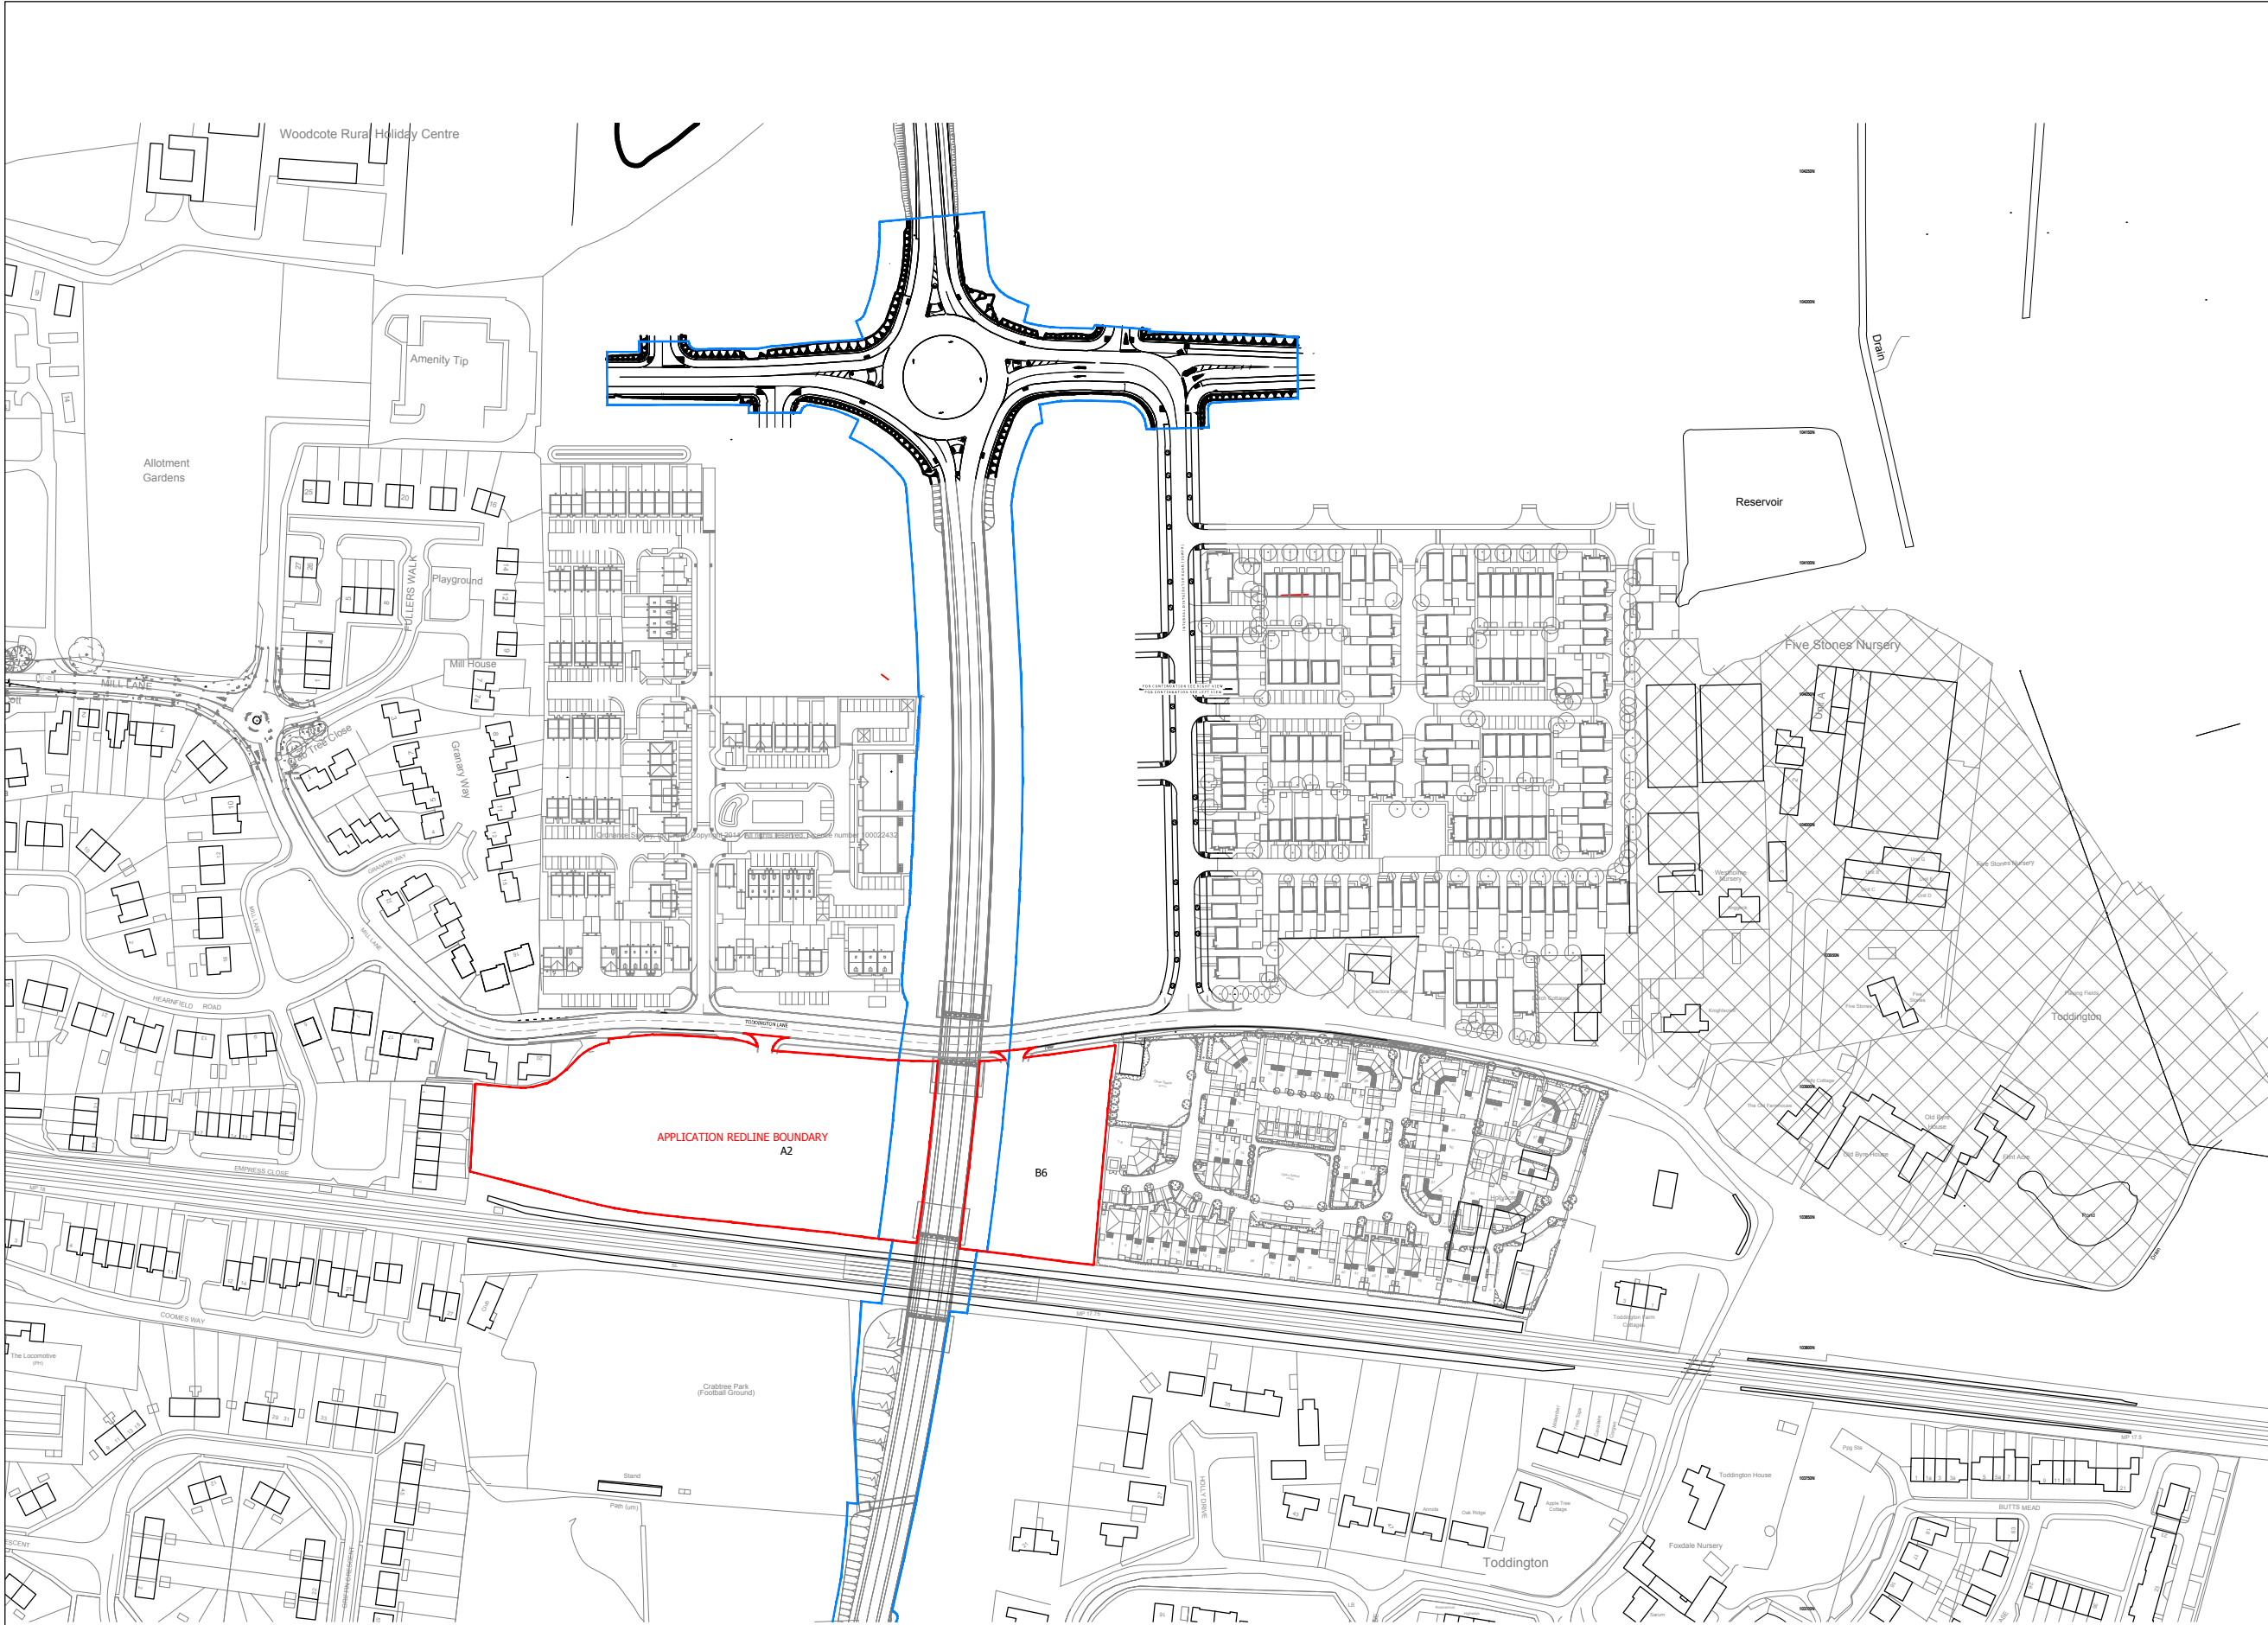

LEGEND - LOCATION PLAN

PHASE 3
RMA RED LINE
BOUNDARY

LYMINSTER BY-PASS
BLUE LINE APPLICATION
BOUNDARY

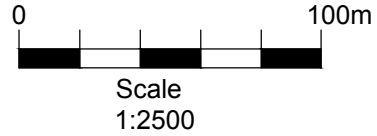

-	-	-
-	-	-
A	Redline amended to include access into Parcels A2 & B6.	25.10.19
Rev		Date

**PERSIMMON**
Together, we make a home

Persimmon Homes Thames Valley
Persimmon House, Knoll Road,
Camberley, Surrey GU15 3TQ
Tel: 01276 808080

Site:	Date:
PHASE 3 Littlehampton Parcel A2.B6	March 2018
	Scale:
	1:2500 @ A3
	Org No:

Drawing Title:
Location Plan

Drawing Status:	Drawn:	ME
SUBMITTED	AT	
	Rev:	A