

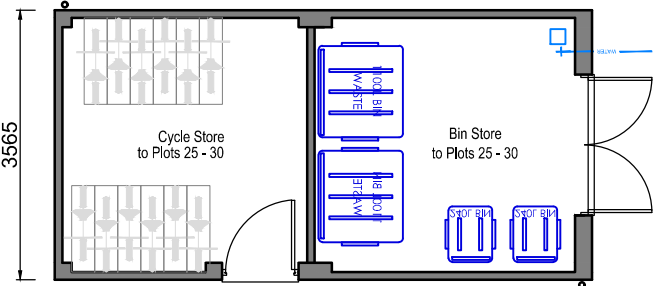
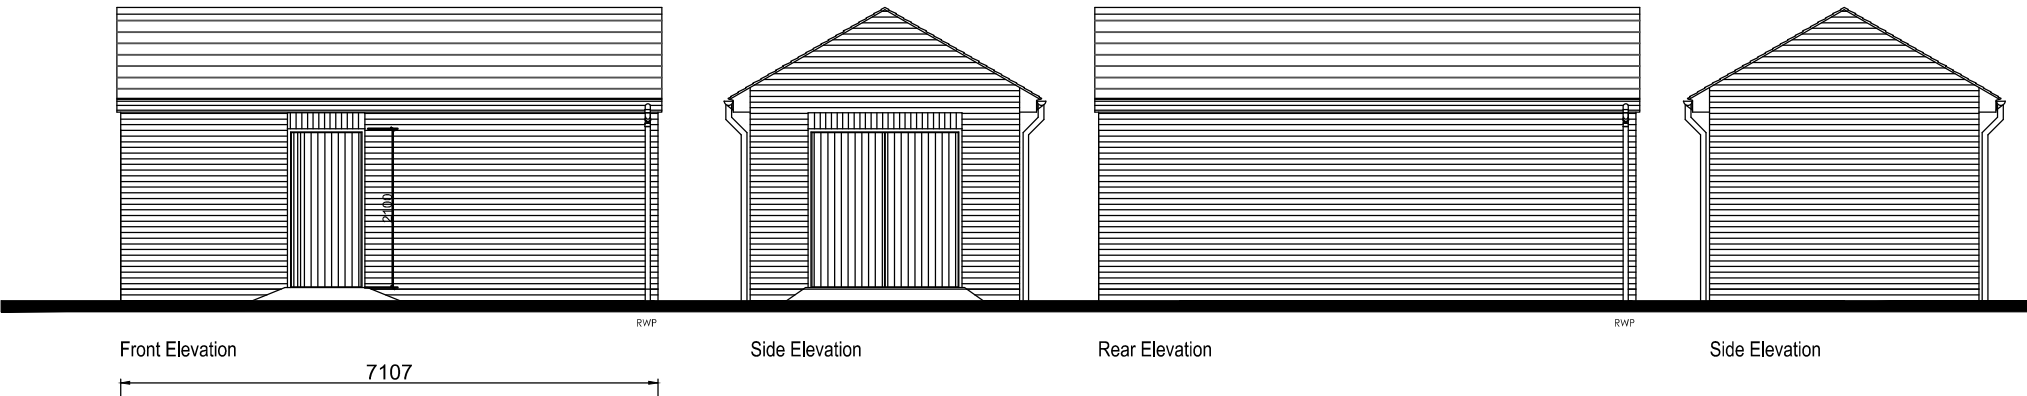


Block A

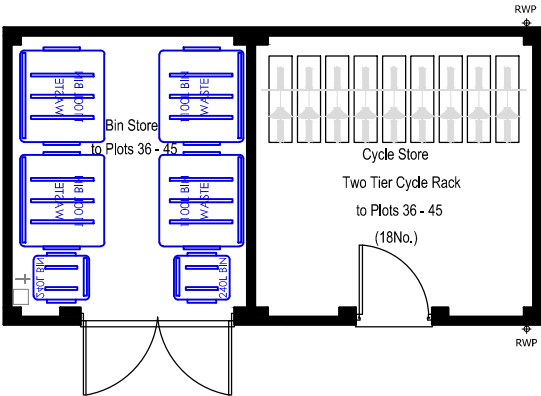

Plan
Block A

Block B

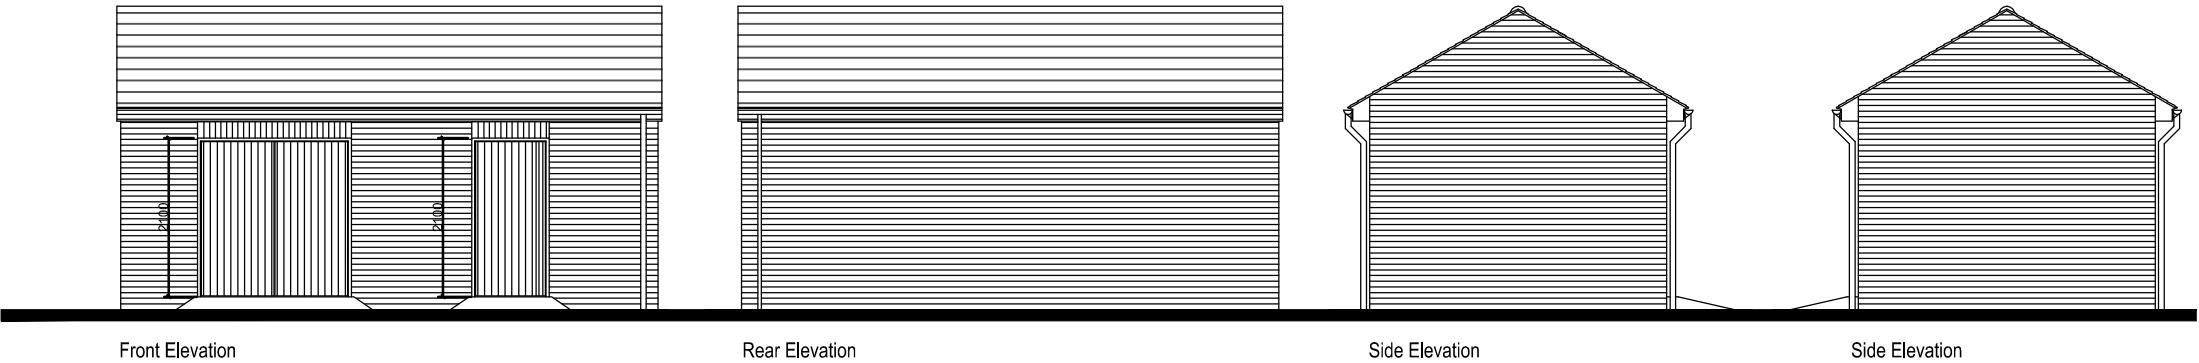

Plan
Block B

Plots: 25 - 30 - Block A
Plots: 36 - 45 - Block B



Scale
1:100

C	Block A Bin/Cycle Store re-designed to reflect changes to layout.	10.01.20
B	Detached Bin/Cycle store to Block B added - as per changes to layout. Plot Numbers updated.	18.11.19
A	Bin store revised & Plot numbers updated - as per changes to layout.	16.04.19
Rev		Date



PERSIMMON
Together, we make a home

Persimmon Homes Thames Valley
Persimmon House, Knoll Road,
Camberley, Surrey GU15 3TQ
Tel: 01276 808080

Site:	Date:
PHASE 3 Littlehampton Parcel A2.B6	March 2018
	Scale:
	1:100 @ A3
	Org No:
	544_PL_BCS_100

Drawing Title: Bin & Cycle Store - Detached
Proposed Plans & Elevations

Drawing Status:	Drawn:	Checked:
SUBMITTED	AT	ME/RC
	Rev:	C