
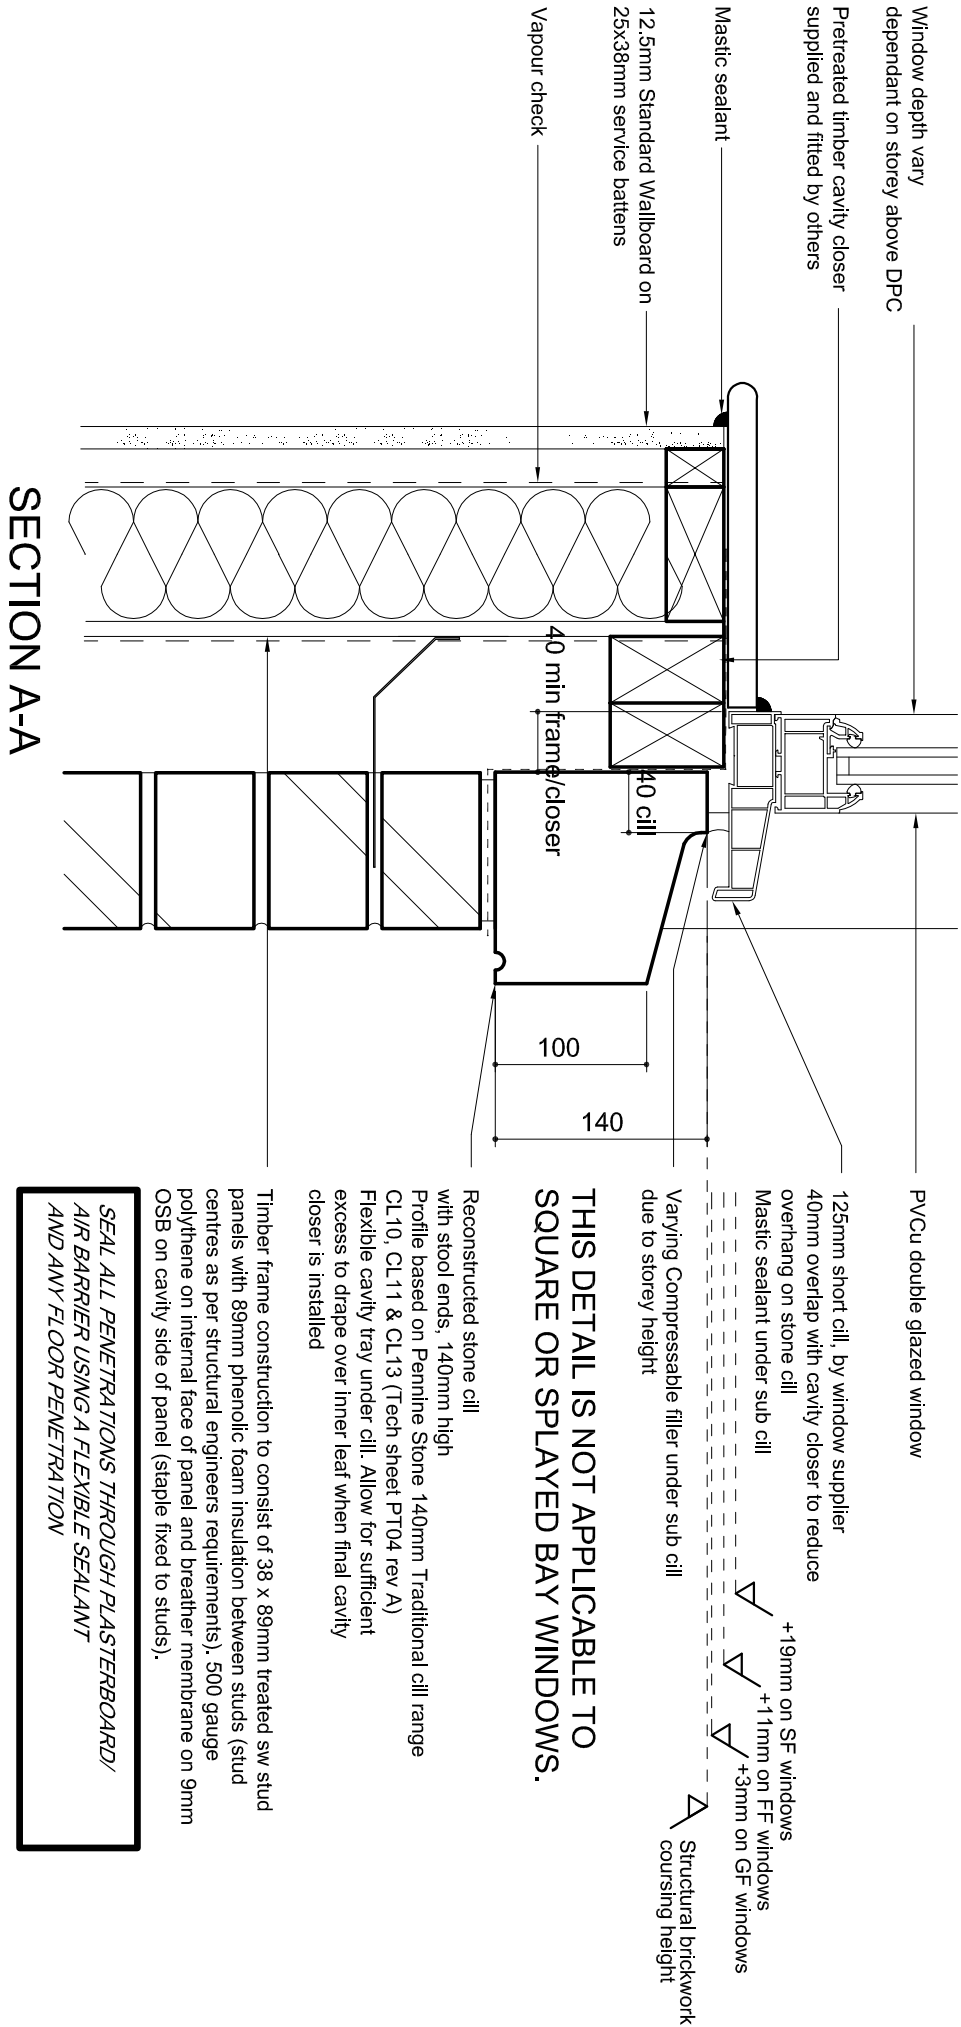


This drawing is the copyright of the architects and must not be reproduced without permission.
Figured dimensions to be taken in preference to scaled dimensions and any discrepancies are to be reported to the architects.

Revisions

A:	26/04/12	Cavity closer note adjusted.	MGB
----	----------	------------------------------	-----

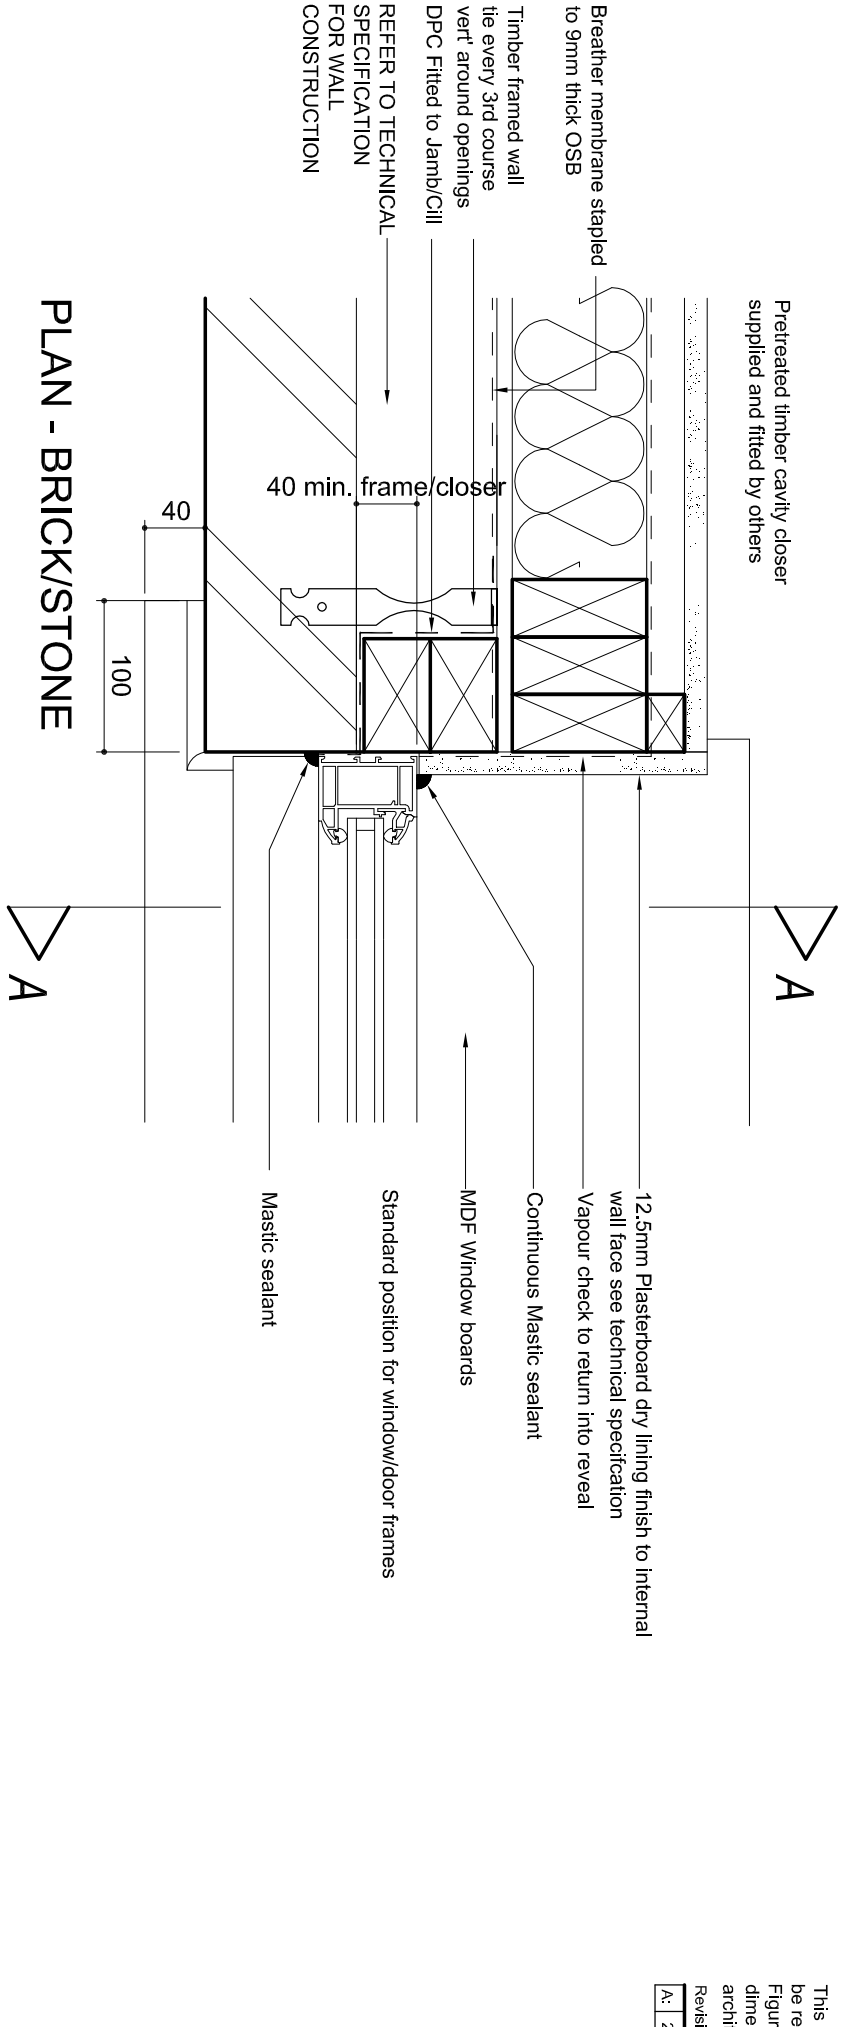

THIS DETAIL IS NOT APPLICABLE TO SQUARE OR SPLAYED BAY WINDOWS.

+19mm on SF windows
+11mm on FF windows
+3mm on GF windows
Structural brickwork coursing height